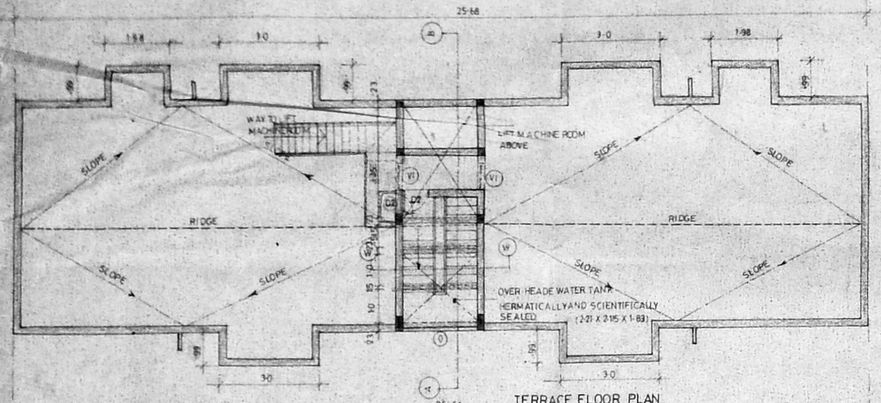

TERRACE FLOOR PLAN

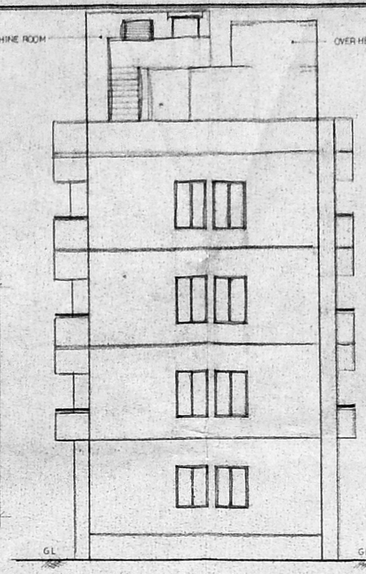

FRONT ELEVATION

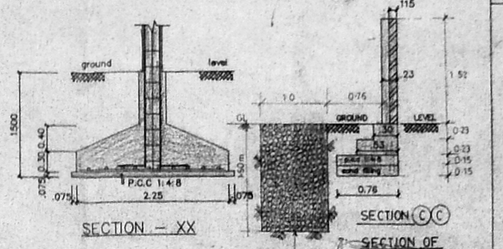

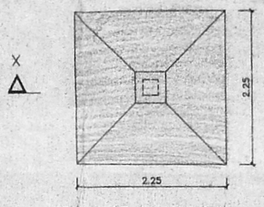

PLAN OF FOUNDATION

SCALE 1:50

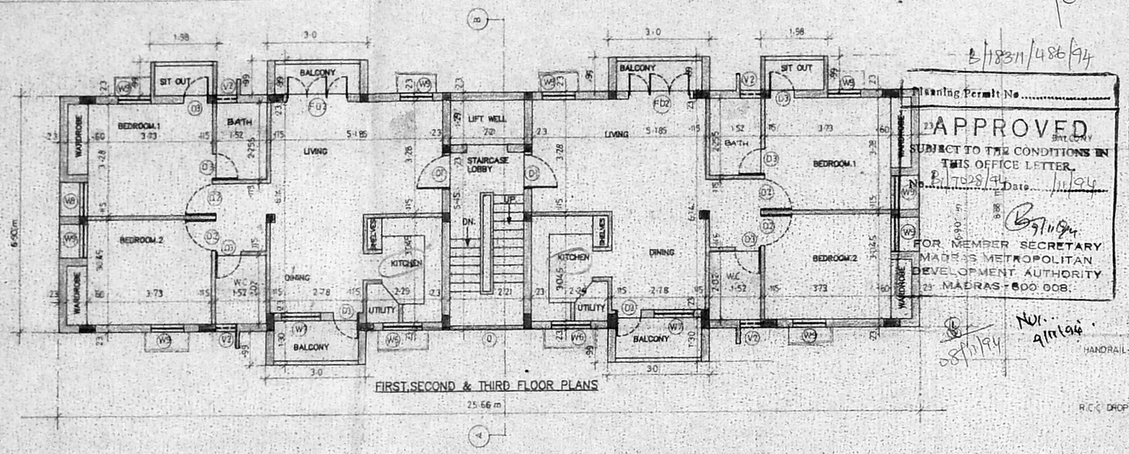

FIRST,SECOND & THIRD FLOOR PLANS

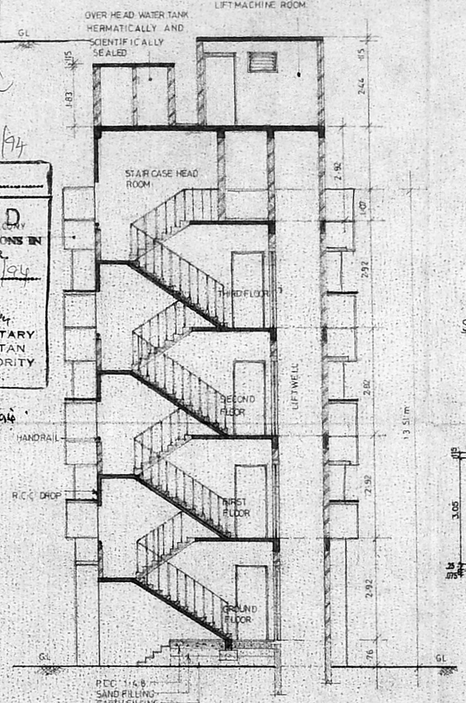

SECTION A B

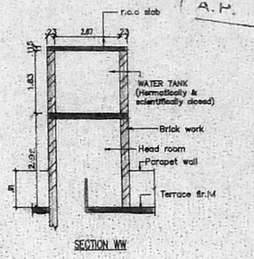

SECTION WW

SECTION OF WATER TANK

SCALE 1:100

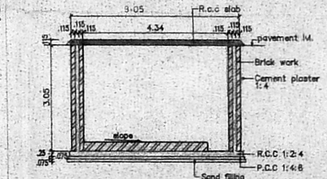

SECTION SS

SECTION OF SUMP

SCALE 1:100

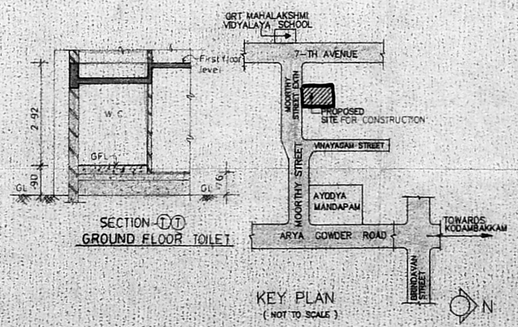

SECTION - TT

GROUND FLOOR TOILET

KEY PLAN

(NOT TO SCALE)

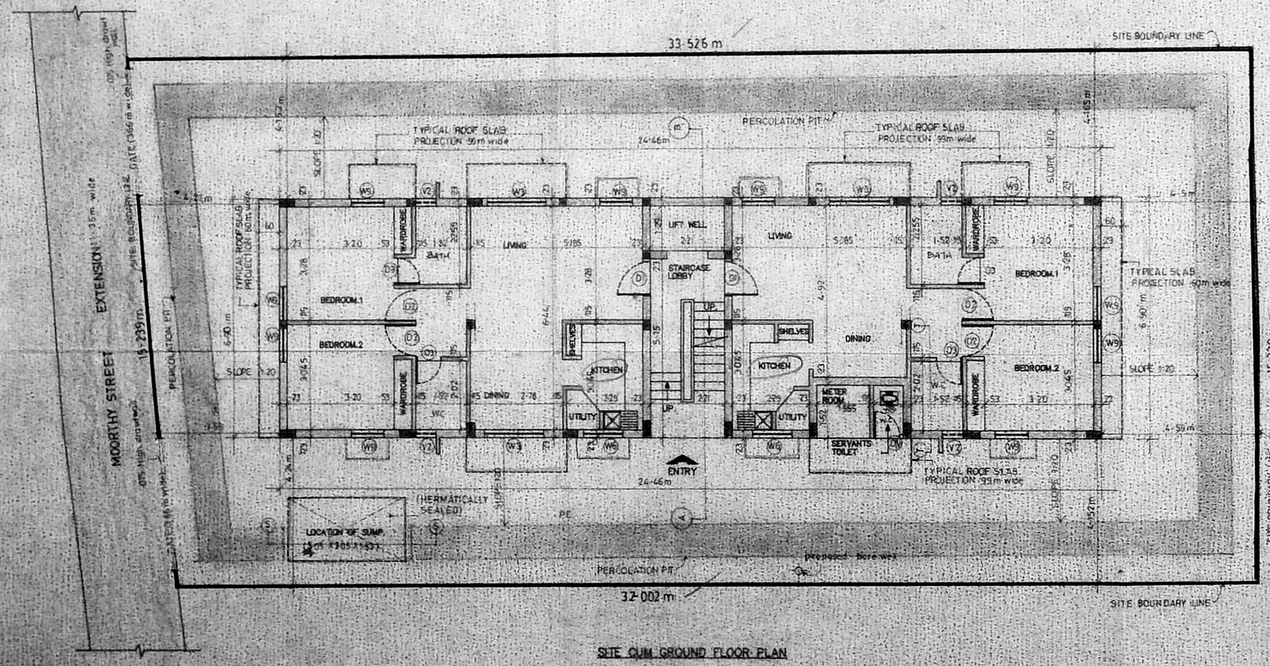

SITE CUM GROUND FLOOR PLAN

Planning Permit No. .....

APPROVED

SUBJECT TO THE CONDITIONS IN THIS OFFICE LETTER.

No. B/17028/94 Date 7/11/94

FOR MEMBER SECRETARY
MADRAS METROPOLITAN DEVELOPMENT AUTHORITY
MADRAS - 600 008.

B/17831/486/94

MMDA B/PP.No.

B/17028/94

Scrutiny PART I 13/9/94

PART II

A.P. Nov. 13/9/94

DP

LEGEND

CODE	SIZE	DESCRIPTION
FD	1·83 x 2,18	COUNTRY WOOD FRAMED FRENCH DOOR (painted)
D1	1.00 X 2.18	TEAK WOOD FRAMED FLUSH DOOR
D2	0.91 X 2.18	COUNTRY WOOD FRAMED FLUSH DOOR
D3	0.76 X 2.18	COUNTRY WOOD FRAMED FLUSH DOOR
W3	1.775 x 1.370	STEEL GLAZED WINDOW
W9	0.975 x 1·37	STEEL GLAZED WINDOW
V1	0.91 X 0.66	STEEL GLAZED VENTILATOR
V2	0.61 x 0.94	STEEL GLAZED VENTILATOR
O	2.21 x 1.22	OPENING
OV	·76 x 7·44	COUNTRY WOOD DOOR VENTILATOR

SPECIFICATION

SL.NO	DESCRIPTION
1.	P.C.C. 1:4:8 IN FOUNDATION
2.	SAND FILLING IN FOUNDATION
3.	BRICK WORK IN C.M. 1:6
4.	R.C.C. WORK FOR SLABS,LINTELS & BEAMS Etc.,
5.	PLASTERING IN C.M. 1:5 EXTERNAL & 1:4 INTERNAL
6.	MOSAIC TILED FLOORING.
7.	WEATHERING COURSE OF BRICK JELLY LIME CONC.

AREA STATEMENT

PLOT AREA	499·35 m²
BUILT UP AREA	747·3372 m²

COLOUR INDEX

PROPOSED CONSTRUCTION	
BOUNDARY OF SITE	
ROAD	

R.No	DATE	REVISIONS	INITIAL

DRG No:	DATE	SCALE	FILE	DRAWN	CHECKED
0059 158 C	20-01-94	1:100	APARNA APARCORT	ARASU	

PROPOSED CONSTRUCTION OF FLATS AT DOOR No: 46, MOORTHY STREET, EXTENSION, WEST MAMBALAM, MADRAS - 600 033.

T.S.No: 14 PLOT NO 14

BLOCK No: 35

TALUK: Mambalam / Guindy

CORP.DIV.No: 123

ZONE: VIII

P.V. Krishnamurthy, P.V. Krishnamurthy, V. Rajkumari Bai, K. Lakshmi Bai, P.V. Vijaya Kumar

OWNER'S SIGNATURE

P.K. SUBRAMANIAN
(I.E., M.E. (Struct.)
Chartered Civil Engineer
Licensed Surveyor-Class I

LICENSED SURVEYOR L.S. NO:

N

SHEET NO: 1 /