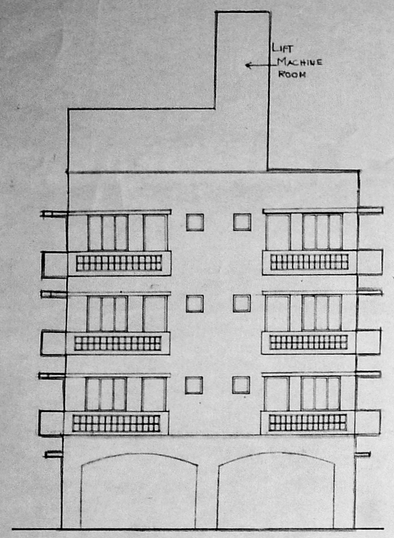

NORTH ELEVATION

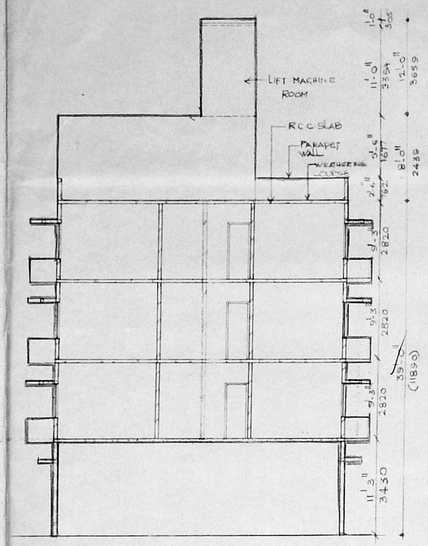

SECTION AT X-X'

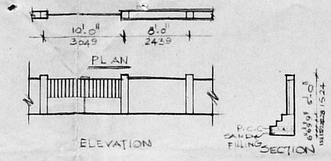

COMPOUND WALL DETAIL

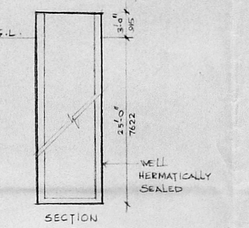

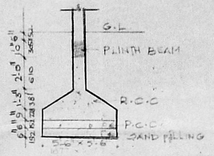

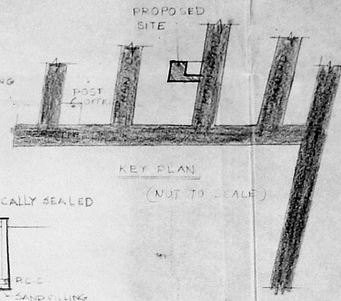

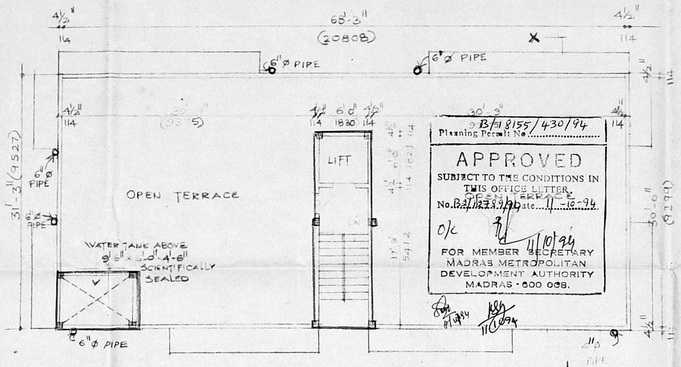

TERRACE FLOOR PLAN

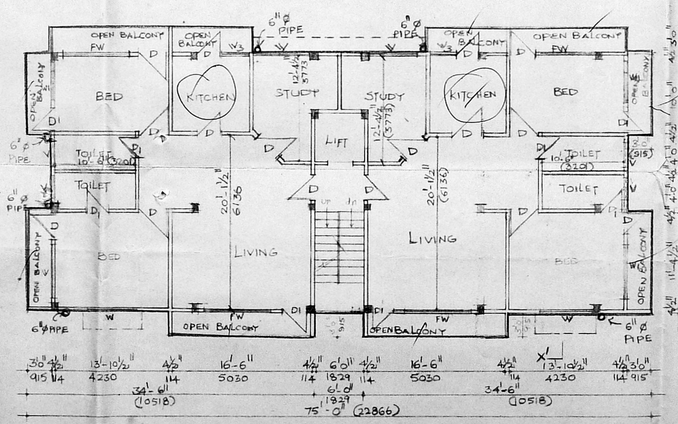

FIRST, SECOND AND THIRD FLOOR PLAN

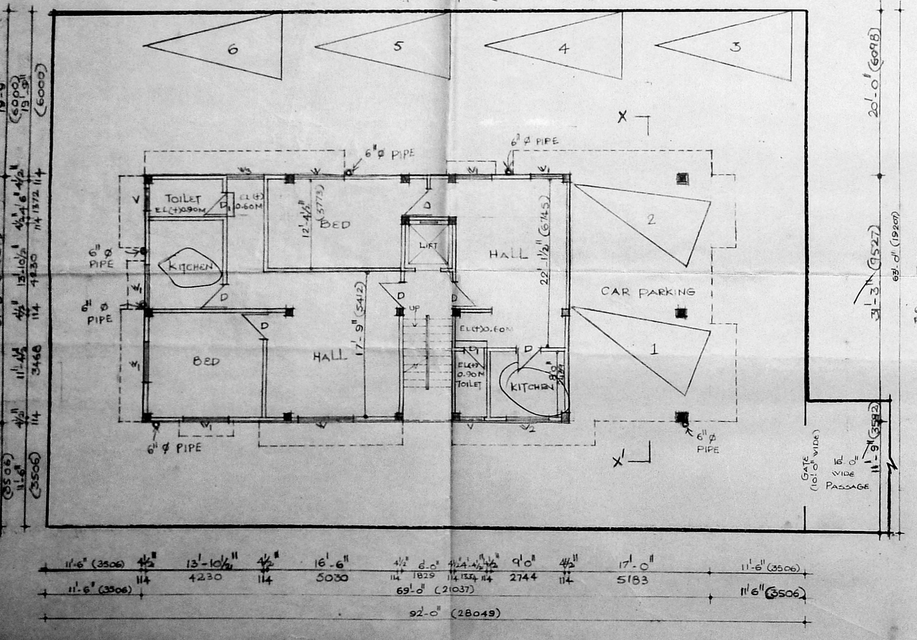

GROUND FLOOR PLAN

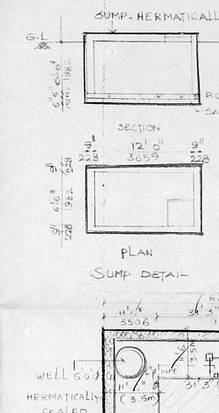

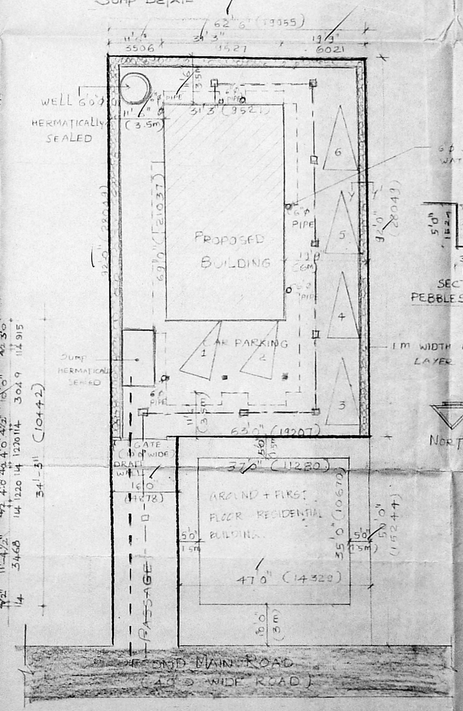

SCHEDULE OF JOINERY:

D -	DOOR	3'-0" x 7'-0"	(915 x 2134)
D1 -	DOOR	2'-9" x 7'-0"	(838 x 2134)
D2 -	DOOR	6'-0" x 4'-6"	(1828 x 1372)
V_2 -	WINDOW	5'-0" x 4'-6"	(1524 x 1372)
W -	WINDOW	4'-3" x 4'-6"	(1220 x 1372)
FW -	FRENCH WINDOW	3'-1" x 7'-0"	(939 x 2134)
V_3 -	WINDOW	3'-0" x 4'-6"	(915 x 1372)
V -	VENTILATOR	2'-0" x 2'-0"	(610 x 610)
V_1 -	VENTILATOR	2'-0" x 2'-0"	(610 x 610)

Revised Plan Dr. 15/6/94

MMDA B/PP No. 8155/430/94 dt 11/10/94

SPECIFICATIONS:

FOUNDATION - RUBBLE FOUNDATION IN MORTAR
REINFORCED CEMENT CONCRETE R.C. PLINTH BEAM, R.C. SLAB FOR ROOF.
CEMENT CONCRETE SUPER STRUCTURE BRICK WORK IN TABBY MOULDED BRICK LAID WITH CM 1:6.
PLASTERING - 12 MM THICK.
FLOORING - MOSAIC TILES.
WOOD WORK - BEST INDIAN TEAK.
PAINTING WALLS - 2 COATS OF APPROVED OM PAINT OVER WHITE PRIMER
DOORS & WINDOWS - 2 COATS OF APPROVED ENAMEL PAINTS.

COLOUR CODE REFERENCE:

PROPOSED WORK SHOWN THUS :
ROAD LINE SHOWN THUS :
BOUNDARY LINE SHOWN THUS :
WATER LINE SHOWN THUS :
SEWER LINE SHOWN THUS :

ADDRESS

PROPOSED APARTMENTS IN PLOT NO DOOR NO 3, SECOND MAIN ROAD, KASTURBA NAGAR, ADYAR, MADRAS-20
T.S. NO : 45, BLOCK NO : 29
115 KOTTUR VILLAGE

OWNER :

NORTH POINT :

AREA STATEMENT :

	SQFT	SQM
PLOT AREA	6573	610.87
F S I	1.41	
GROUND FLOOR	1625	151.02
FIRST FLOOR	2542.875	236.33
SECOND FLOOR	2542.875	236.33
THIRD FLOOR	2542.875	236.33
TOTAL AREA	9253.625	860.01

DATE :
JOB NO : 118
SCALE : 1"=8'0" (1:100)
DRG NO : 7

LICENSED SURVEYOR :

RAJASHREE SHARATH
M.Arch., M.C.A.A.I.A.
Registered Architect No. CA/1997/21000
Licensed Surveyor Class I No. 214

ARCHITECT

RAJASHREE SHARATH
M.ARCH., M.C.A., A.I.I.A.,
NO 7 1ST MAIN ROAD,
NEHRU NAGAR,
ADYAR,
MADRAS - 20.