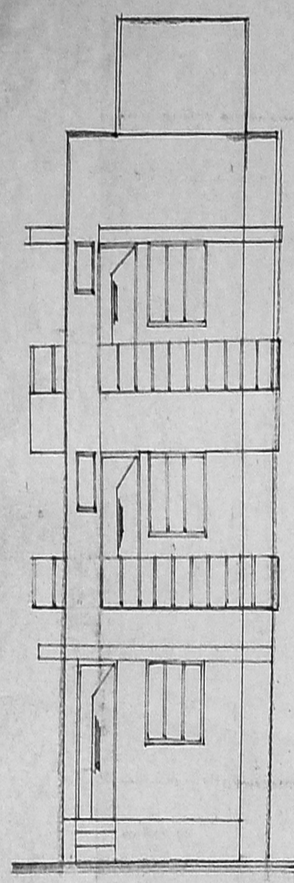

ELEVATION

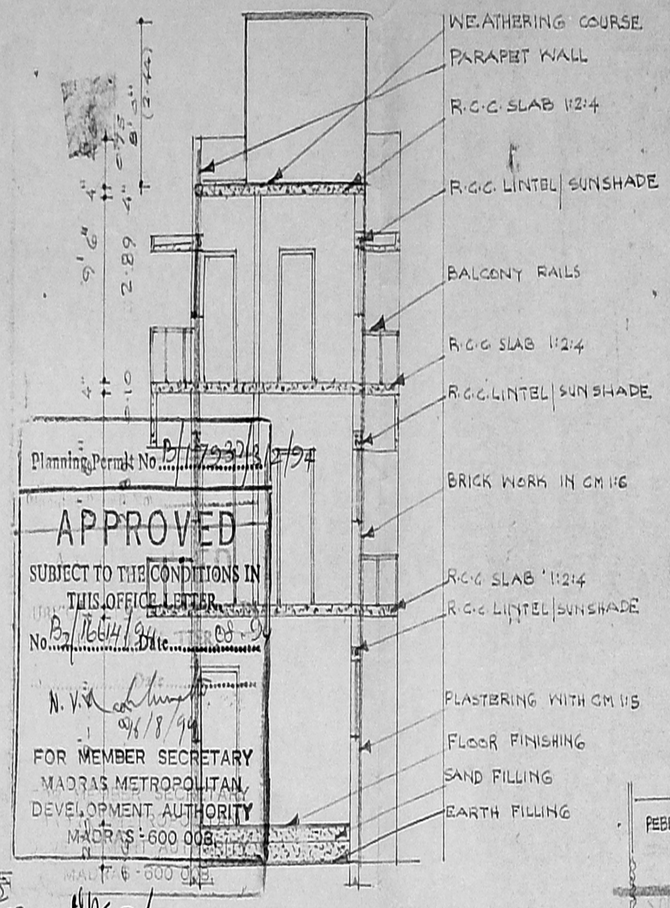

SECTION AB

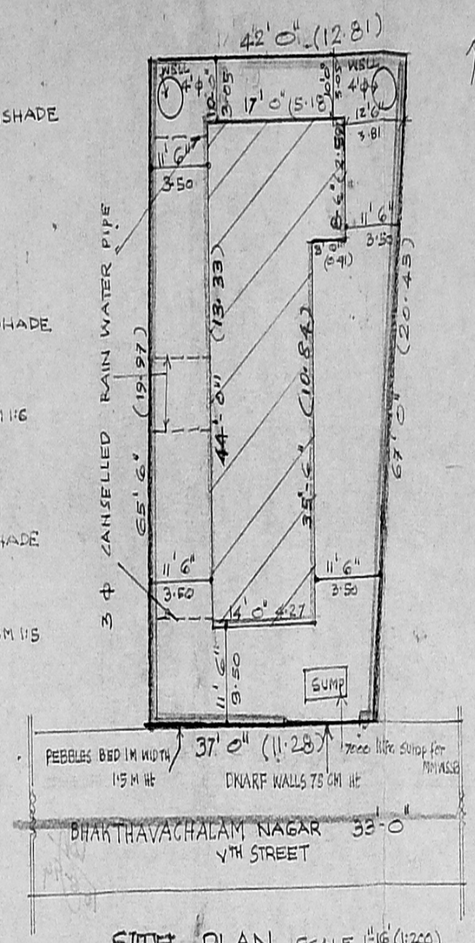

SITE PLAN SCALE 1"=16' (1:200)

WITH CONSERVATION OF RAIN WATER

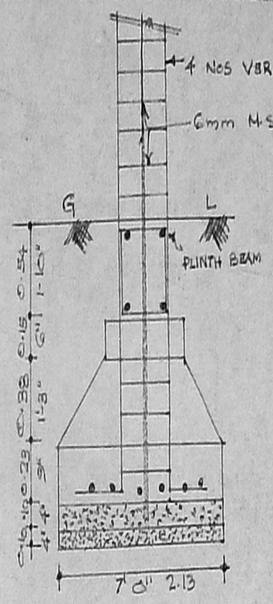

FOOTING ROD 10MM TOR @6"c/c (BOTH WAYS)

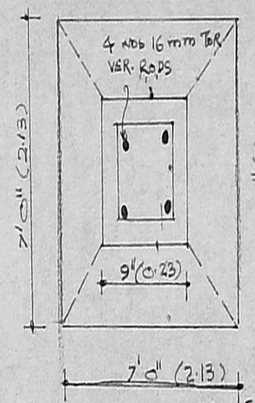

COLUMN DETAILS

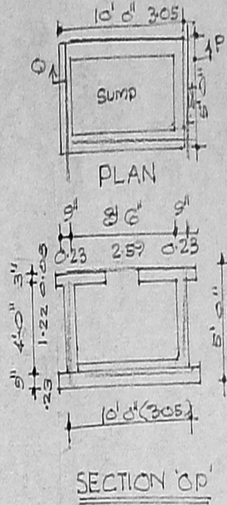

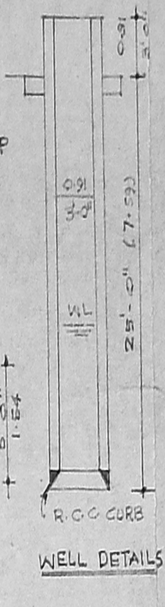

WELL DETAILS

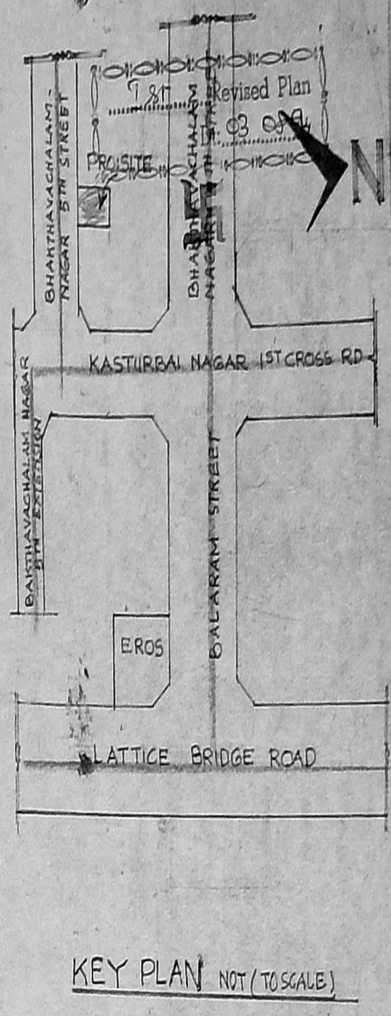

KEY PLAN NOT (TO SCALE)

PLAN SHOWING THE PROPOSED CONSTRUCTION OF A RESIDENTIAL BUILDING AT PLOT No: 63 AND THE BUILDING THEREON BHAKTHAVACHAM NAGAR CO-OPERATIVE HOUSE CONSTRUCTION SOCIETY LTD, DOOR No: 14, PART OF THE OLD S.No: 14, NEW T.S.No: 34, BLOCK No: 17 IN BHAKTHAVACHALAM NAGAR 5TH STREET PALLIPATTU VILLAGE ADAYAR MADRAS 20.

SCALE 1"=8' (1:100)

JOINERIES

D	DOOR	3'-0"x7'-0"	0.91x2.13
D1	DOOR	2'-9"x7'-0"	0.76x2.13
W	WINDOW	4'6"x4'0"	1.37x1.22
W1	WINDOW	4'0"x4'0"	1.22x1.22
V	VENTILATOR	2'0"x2'0"	0.61x0.61
J	JALLEY	4'0"x4'0"	1.22x1.22

AREA DETAILS

	SFT	M²
LAND AREA	2588	240.52
GROUND FLOOR AREA	641.50	59.61
FIRST FLOOR AREA	850.41	79.03
SECOND FLOOR AREA	850.41	79.03
PLOT COVERAGE	850.4 / 2588 x 100 = 32.9%	

REFERENCES

PROPOSED

ROAD

BOUNDARY

SEWER LINE

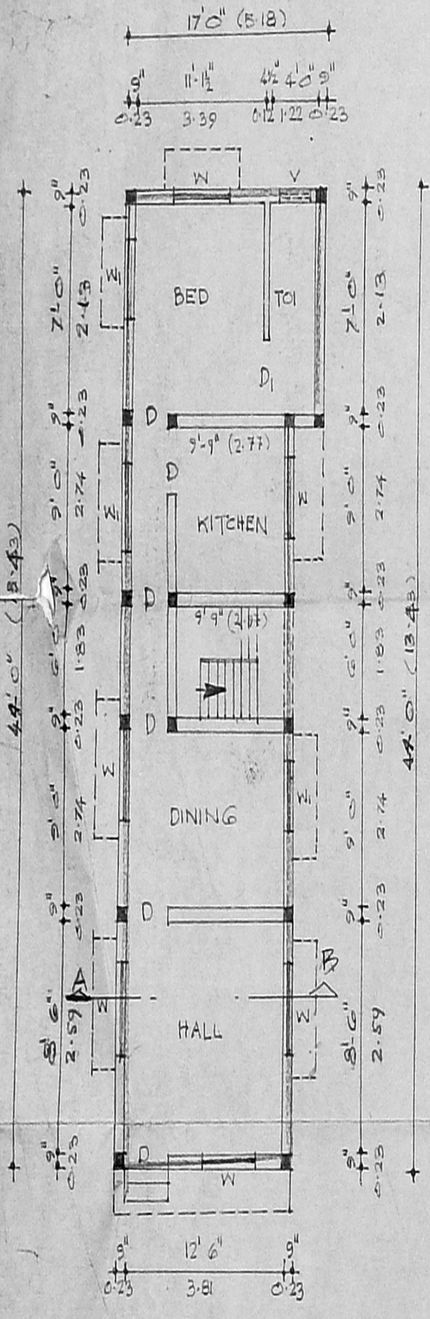

GROUND FLOOR PLAN

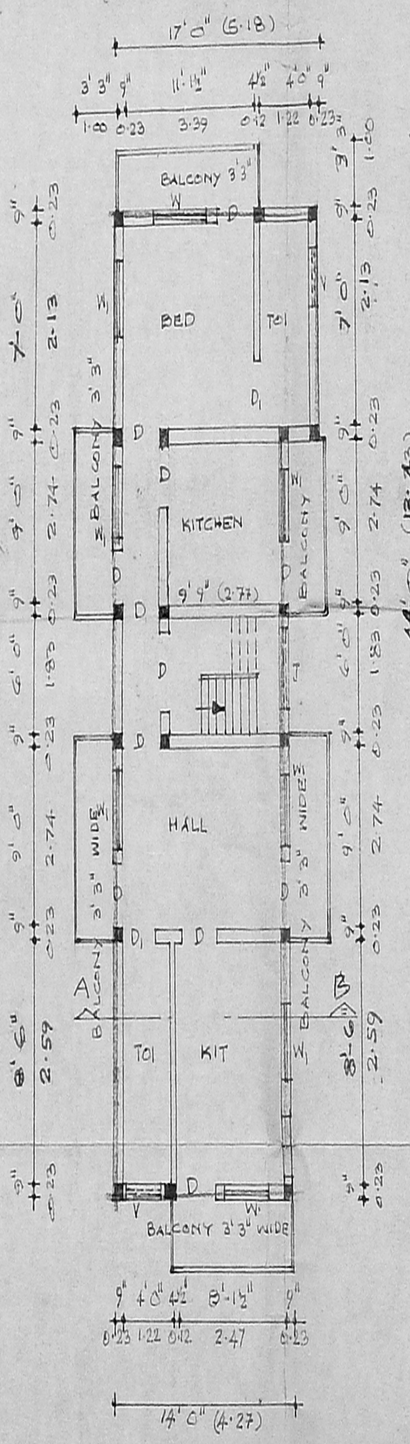

FIRST FLOOR PLAN

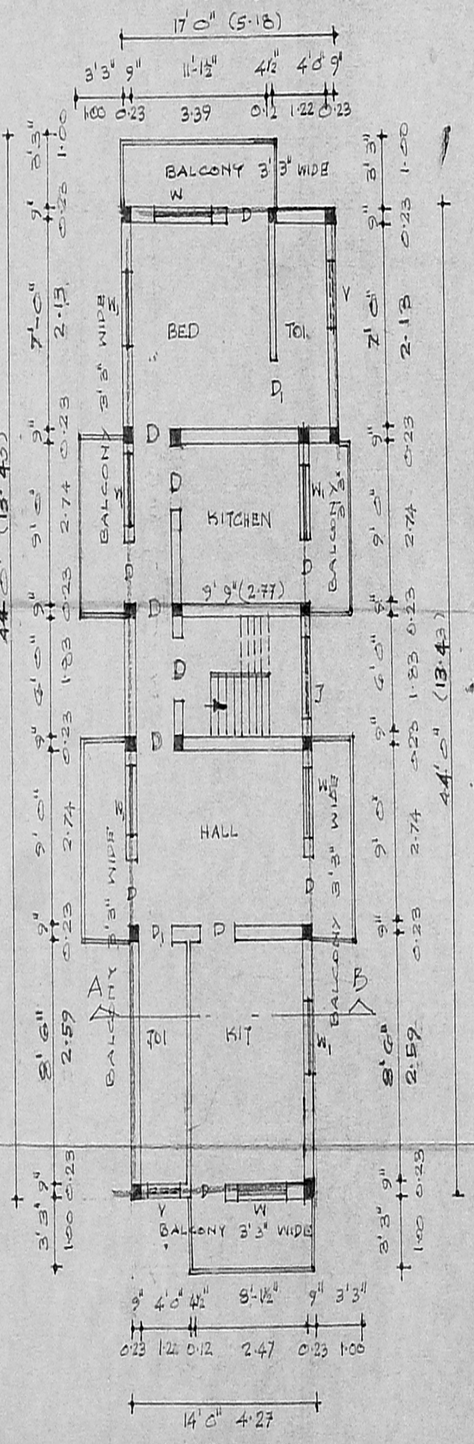

SECOND FLOOR PLAN

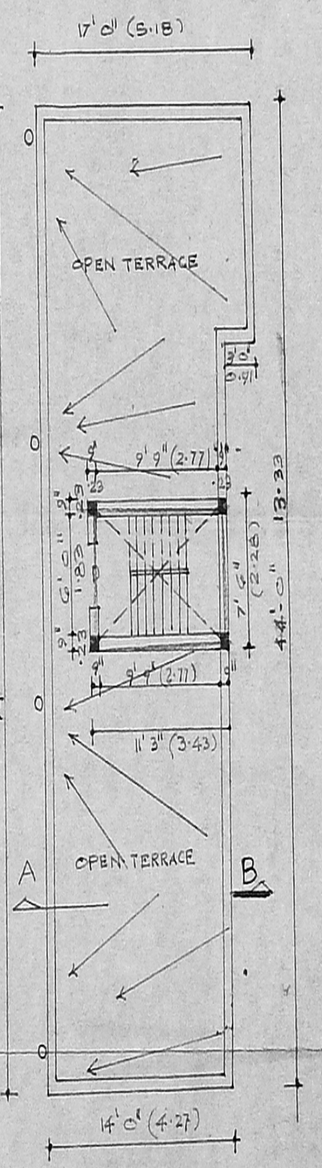

OPEN TERRACE PLAN

OWNER

Er. K. VENUGOPAL, Rtd. A.E.E.
Civil & Sanitary Engineering Consultant
Licensed Surveyor, Class-I No: 3..
Licensed Plumber, Class-I Metro Water
Sewerage No .... Water Supply No. ...
3 Neelakandan Street, Nungamb... Road
Backside of Corporation G... Hi... ndai, Chennai
MADRAS-600 034. SURVEYOR