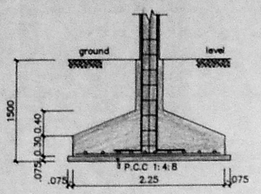

SECTION – XX

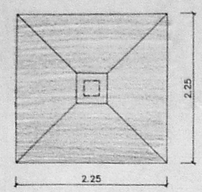

PLAN OF FOUNDATION

SCALE 1:50

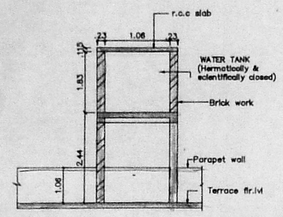

SECTION DD

SECTION OF WATER TANK

SCALE 1:100

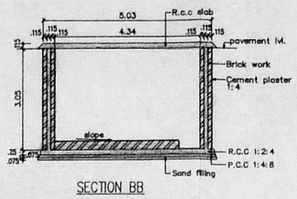

SECTION BB

SECTION OF SUMP

SCALE 1:100

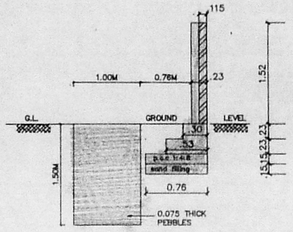

SECTION C/C

(SECTION OF COMPOUND WALL & PERCOLATION PIT)

SCALE 1:50

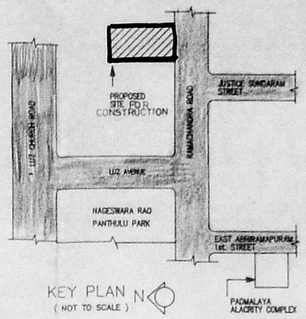

KEY PLAN N

(NOT TO SCALE)

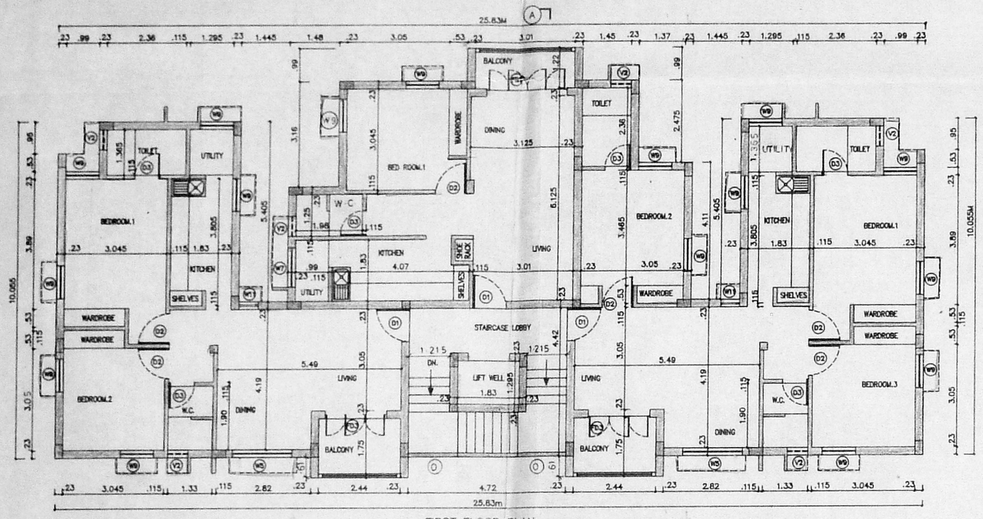

FIRST FLOOR PLAN

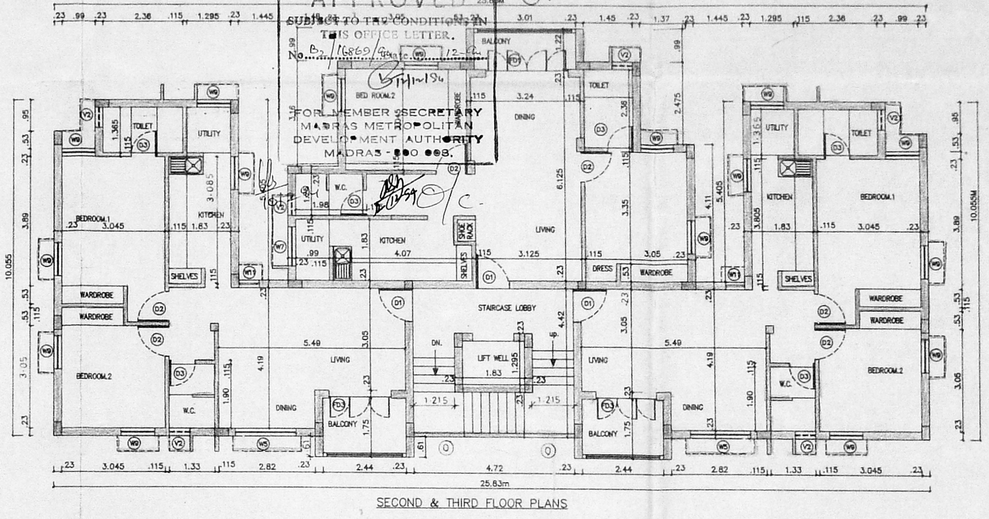

SECOND & THIRD FLOOR PLANS

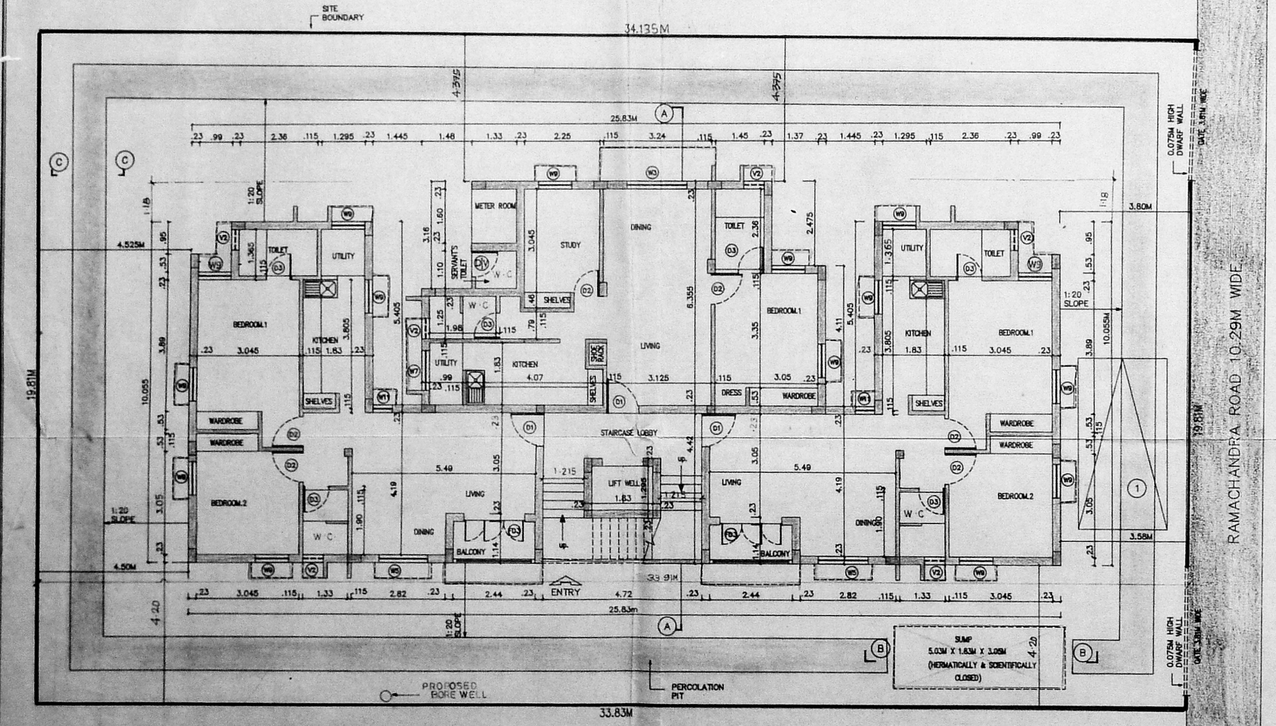

SITE CUM GROUND FLOOR PLAN

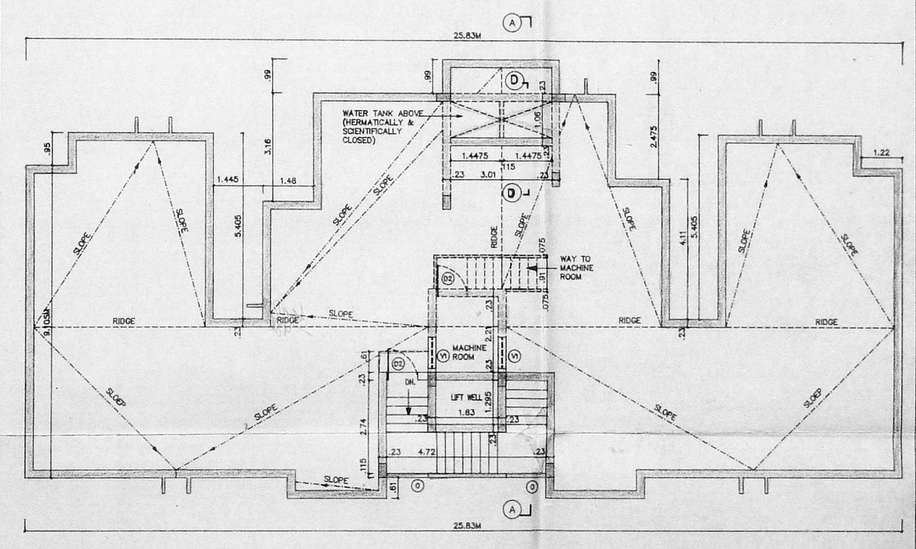

TERRACE FLOOR PLAN

LEGEND

CODE	SIZE	DESCRIPTION
		Revised Plan Dt: 04.08.94
FD	2.44 x 2.18	COUNTRY WOOD FRAMED FRENCH DOOR (Panelled)
FD1	1.83 x 2.18	--- DO ---
D1	1.00 x 2.18	TEAK WOOD FRAMED FLUSH DOOR
D2	0.91 x 2.18	COUNTRY WOOD FRAMED FLUSH DOOR
D3	0.76 x 2.18	COUNTRY WOOD FRAMED FLUSH DOOR
W3	1.775 x 1.370	STEEL GLAZED WINDOW
W5	1.475 x 1.37	STEEL GLAZED WINDOW
W7	1.175 x 1.37	STEEL GLAZED WINDOW
W9	0.975 x 1.37	STEEL GLAZED WINDOW
W11	0.575 x 1.37	STEEL GLAZED WINDOW
V2	0.61 x 0.94	STEEL GLAZED VENTILATOR
O	0.91 x 1.22	OPENING
D/V	0.76 X 2.41	COUNTRY WOOD DOOR CUM VENTILATOR

SPECIFICATION

SL.NO	DESCRIPTION
1.	P.C.C. 1:4:8 IN FOUNDATION
2.	SAND FILLING IN FOUNDATION
3.	BRICK WORK IN C.M. 1:6
4.	R.C.C. WORK FOR SLABS,LINTELS & BEAMS Etc.,
5.	PLASTERING IN C.M. 1:5 EXTERNAL & 1:4 INTERNAL
6.	MOSAIC TILED FLOORING.
7.	WEATHERING COURSE OF BRICK JELLY LIME CONC.

AREA STATEMENT

PLOT AREA	672.519 M²
BUILT UP AREA	1006.1327 M²

COLOUR INDEX

PROPOSED CONSTRUCTION	
BOUNDARY OF SITE	
ROAD	

R.No	DATE	REVISIONS	INITIAL

DRG No:	DATE	REV.	SCALE	FILE	DRAWN	CHECKED
1 196 162M	18-2-94	-0-	1/8"=1'.0"	KUMARKRP KUMACOR1	S.M.	

PROPOSED CONSTRUCTION
OF FLATS AT DOOR
No: 5 (NEW),6A(OLD), RAMACHANDRA ROAD,
MYLAPORE,
MADRAS – 600 004.
S.No: 3334/8, (OLD) 1755,
BLOCK No: 66,
TALUK: MYLAPORE – TRIPLICANE,
CORP.DIV.No: 143 (NEW), 128 (OLD),
ZONE: X (NEW), IX (OLD).

Kalyani Ramaswami

Lakshmi Ramanan

OWNER'S SIGNATURE

LICENSED SURVEYOR L-S. NO: 306 / 93-94

SHEET NO:1/2