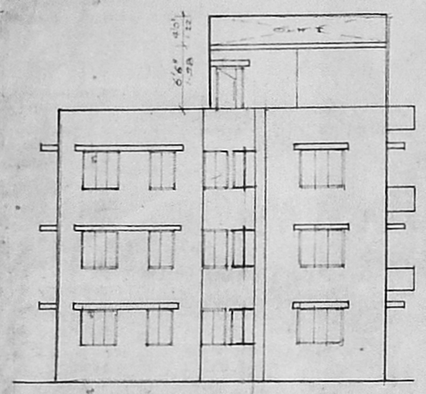

FRONT ELEVATION

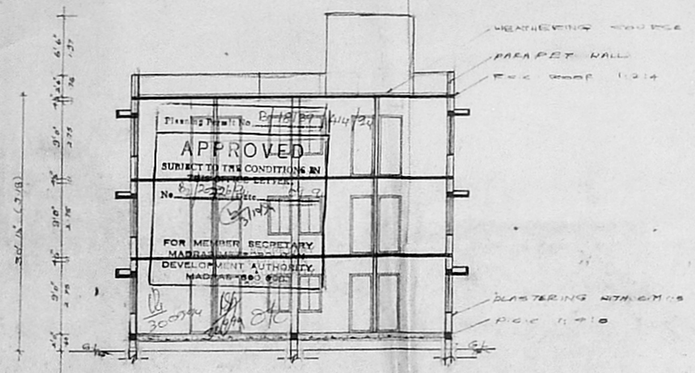

SECTION ON 'AB'

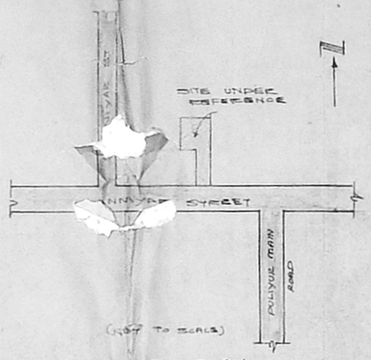

(NOT TO SCALE)

KEY PLAN

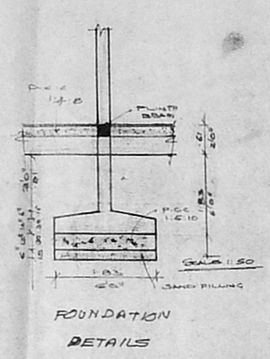

FOUNDATION DETAILS

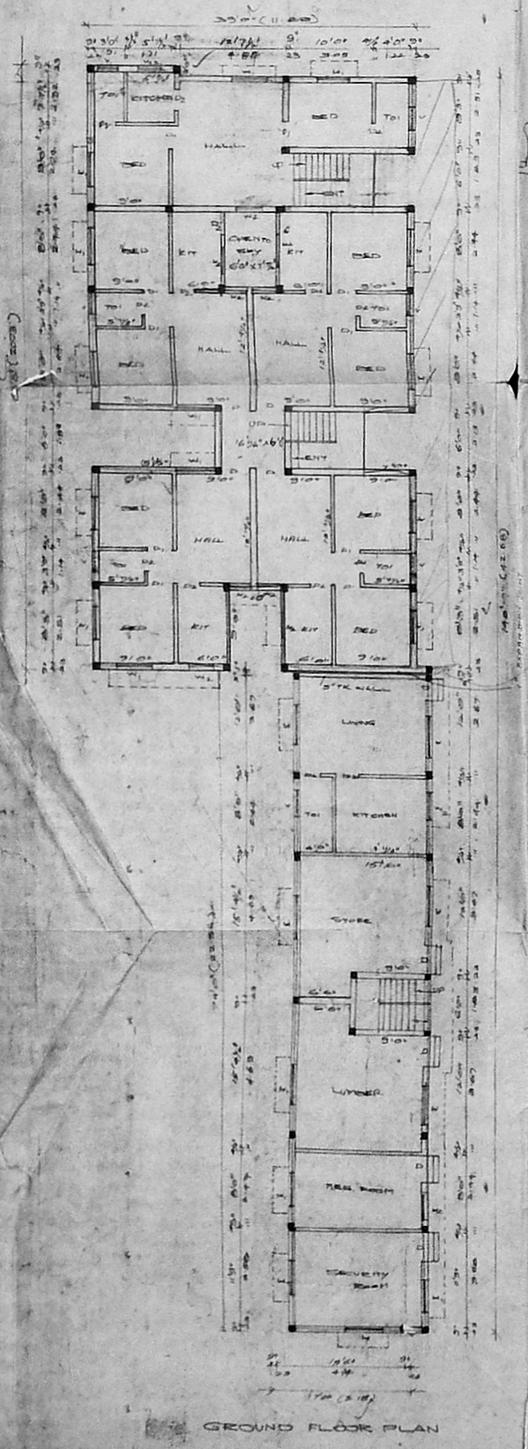

GROUND FLOOR PLAN

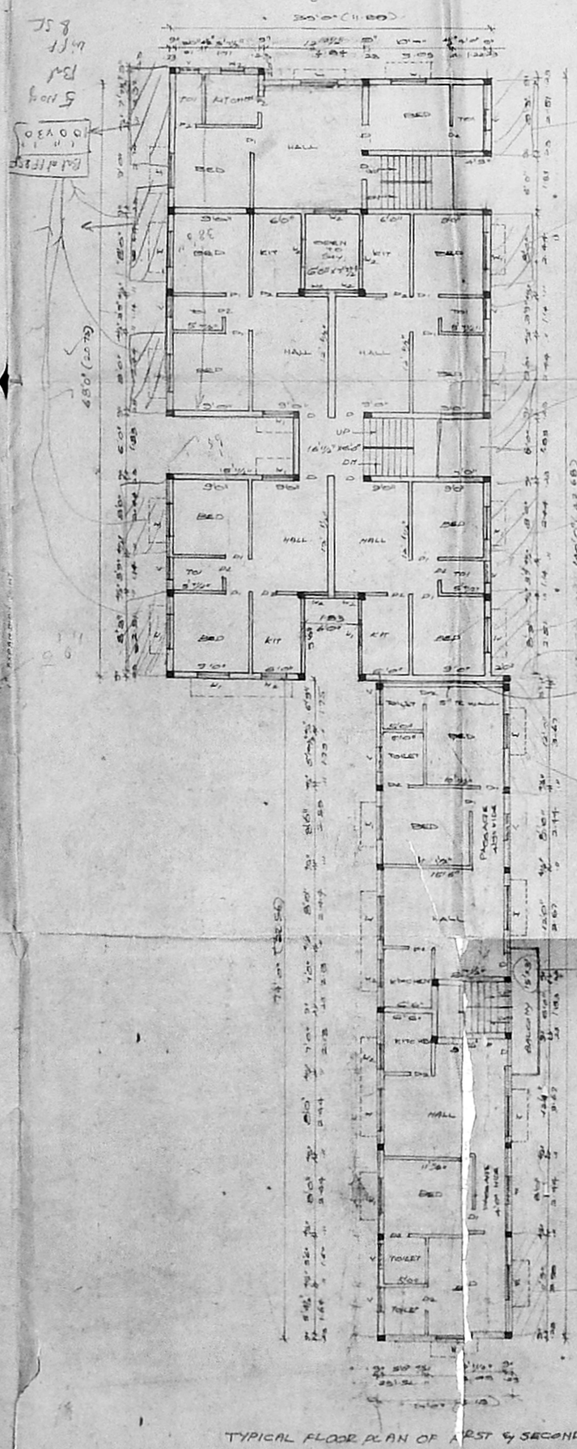

TYPICAL FLOOR PLAN OF FIRST & SECOND

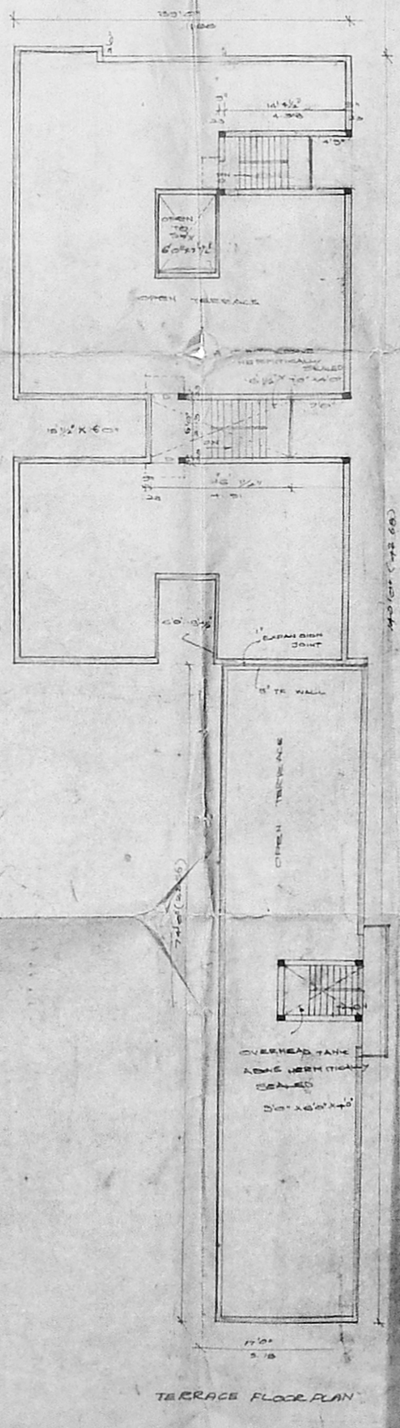

TERRACE FLOOR PLAN

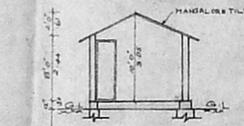

SECTION ON 'CD'

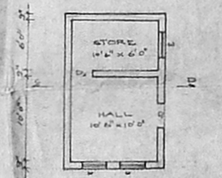

PLAN OF DEMOLITION

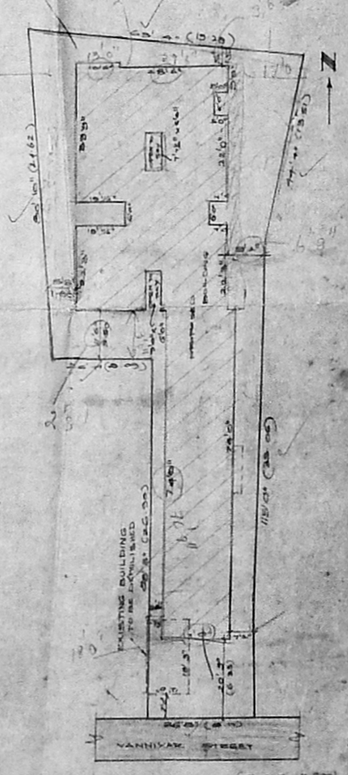

SITE PLAN

AREA STATEMENT as per Revised Plan Dt. 9/5/94

PLOT	PERMISSIBLE	
GROUND FLOOR	3986.60 sq.ft	370.31 sq.m
FIRST FLOOR	3631.5 sq.ft	337.24 sq.m
SECOND FLOOR	3631.5 sq.ft	337.24 sq.m
TOTAL BUILT UP AREA	10849.50 sq.ft	1008.32 sq.m
PLOT COVERAGE	WHICH IS 51.5%	
F.S.I. (FLOOR SPACE INDEX)		1.45
TREES TO BE	PLANTED 270.00 sq.ft	25.09 sq.m
	PART I	
	PART II	

U.P.

SCHEDULE OF JOINERY:

D. DOOR	3'6"x7'0"	1.00 x 2.13
D1. DOOR	2'6"x7'0"	0.91 x 2.13
D2. DOOR	2'6"x7'0"	0.76 x 2.13
W. WINDOW	5'0"x4'6"	1.52 x 1.37
W1. WINDOW	4'0"x4'6"	1.22 x 1.37
W2. WINDOW	3'0"x4'6"	0.91 x 1.37
V. VENTILATOR	3'0"x2'0"	0.91 x 0.60

COLOUR INDEX:

PROPOSAL:

ROAD / STREET:

BOUNDARY / SITE:

DEMOLITION:

PLAN SHOWING THE PROPOSED CONSTRUCTION OF A RESIDENTIAL BUILDING AT DOOR NO. 101 VANNIYAR STREET, CHOOLAIMEDU, MADRAS-94 T.S. NO. 122, BLOCK NO. 22 OF PULIYUR REVENUE VILLAGE.

SCALE 1" = 8'0" (1:100)

OWNER:

1. V. Rathinavelu Chettiar
2. [illegible]
3. [illegible]
4. Guard
5. Architect
6. V. [illegible]
7. [illegible]

LICENSED SURVEYOR:

K. NARASIMHAN B.E.
CLASS-I
LICENSED SURVEYOR NO. 345
[illegible]
CHENNAI-600 024