Rp- dt- 28-10-94
Consulted
deletion of III floor Plan

SPECIFICATIONS

FOUNDATION:- ISOLATED COLUMN FOOTING 1:2:4 OVER SAND FILLING

SUPER STRUCTURE:- BRICK WALL IN C.M 1:6 OVER R.C. PLINTH BEAM 1:2:4

ROOF SLAB:- R.C. ROOF SLAB 1:2:4 MIX SUITABLY REINFORCEMENT

FLOORING:- MOSAIC FLOORING

JOINERING:- WOODEN FLUSH DOOR, WINDOWS & VENTILATORS

WEATHERING COURSE:- BRICK JELLY & LIME CONCRETE LAID TO SLOPE & FINISHED WITH ONE COURSE COUNTRY TILES IN C.M 1:3 MIXED WITH CRUDE OIL & RUBBED SMOOTH.

PAINTING:- DOORS & WINDOWS PAINTED SYNTHETIC ENAMEL PAINTS, WALL PAINTS WITH CEMENT PAINTS

SCHEDULE OF JOINERY

D	3'-6" x 7'-0" (1067 x 2134)	TEAK WOOD FLUSH DOOR
D_1	3'-0" x 7'-0" (914 x 2134)	" " "
D_2	2'-6" x 7'-0" (762 x 2134)	" " "
W	6'-7" x 4'-6" (2006 x 372)	" GLAZED WINDOW
W_1	2'-4" x 4'-6" (1016 x 1372)	" " "
W_2	5'-0" x 4'-6" (1524 x 1372)	" " "
W_3	3'-4" x 3'-0" (1016 x 1372)	" " "
DW	5'-7½" x 7'-8" (1715 x 2134)	" DOOR CUM WINDOW
V	3'-0" x 2'-0" (914 x 610)	" GLAZED VENTILATOR

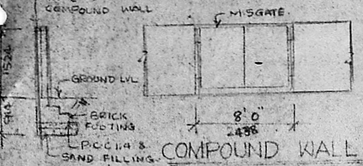

COMPOUND WALL & GATE DETAILS

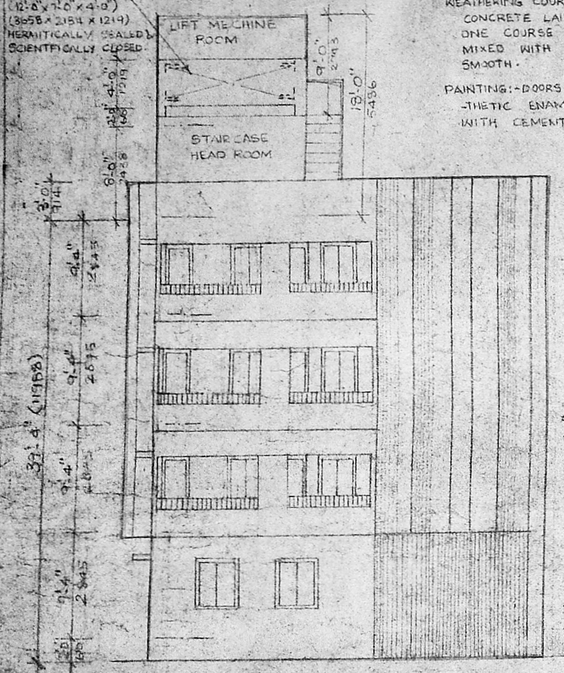

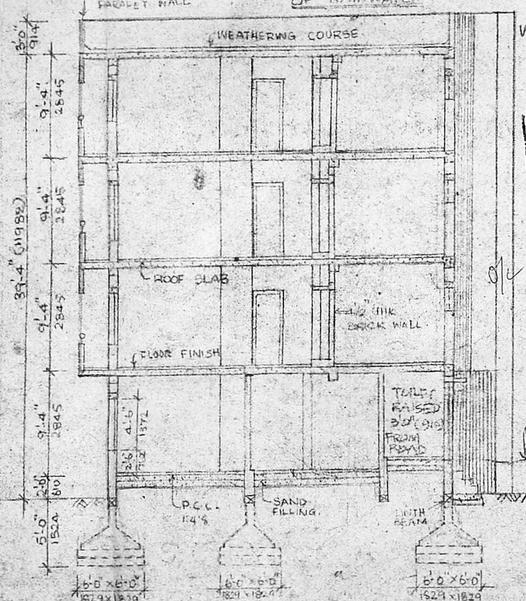

FRONT ELEVATION

SECTION A-B

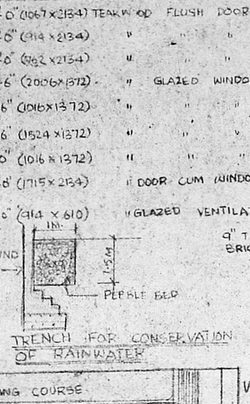

SECTION 'CD' WELL DETAILS

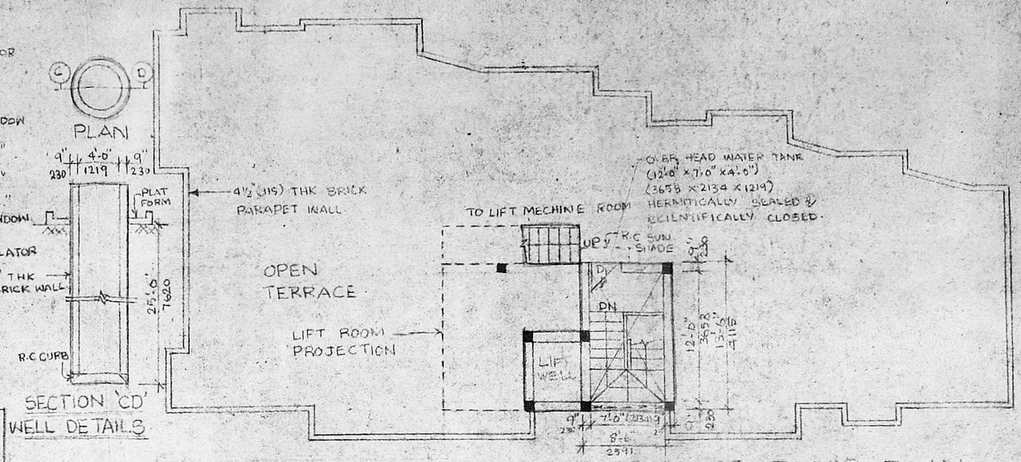

TERRACE FLOOR PLAN

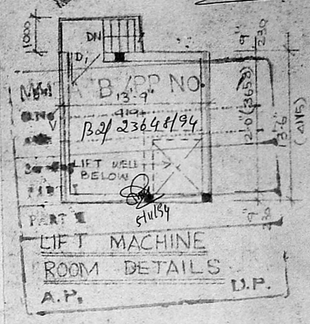

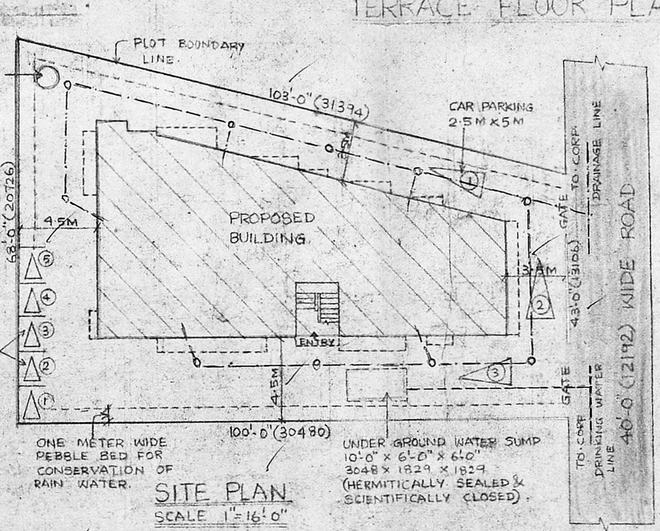

SITE PLAN
SCALE 1"=16'-0"

B/18333/503/94
Planning Permit No.

APPROVED
SUBJECT TO THE CONDITIONS IN THIS OFFICE LETTER.
No. B/23648/94 Date. 19-11-94
19/11/94
FOR MEMBER SECRETARY
MADRAS METROPOLITAN DEVELOPMENT AUTHORITY
MADRAS - 600 008.

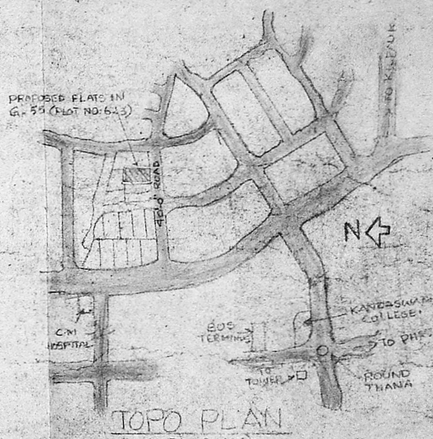

TOPO PLAN
(NOT TO SCALE)

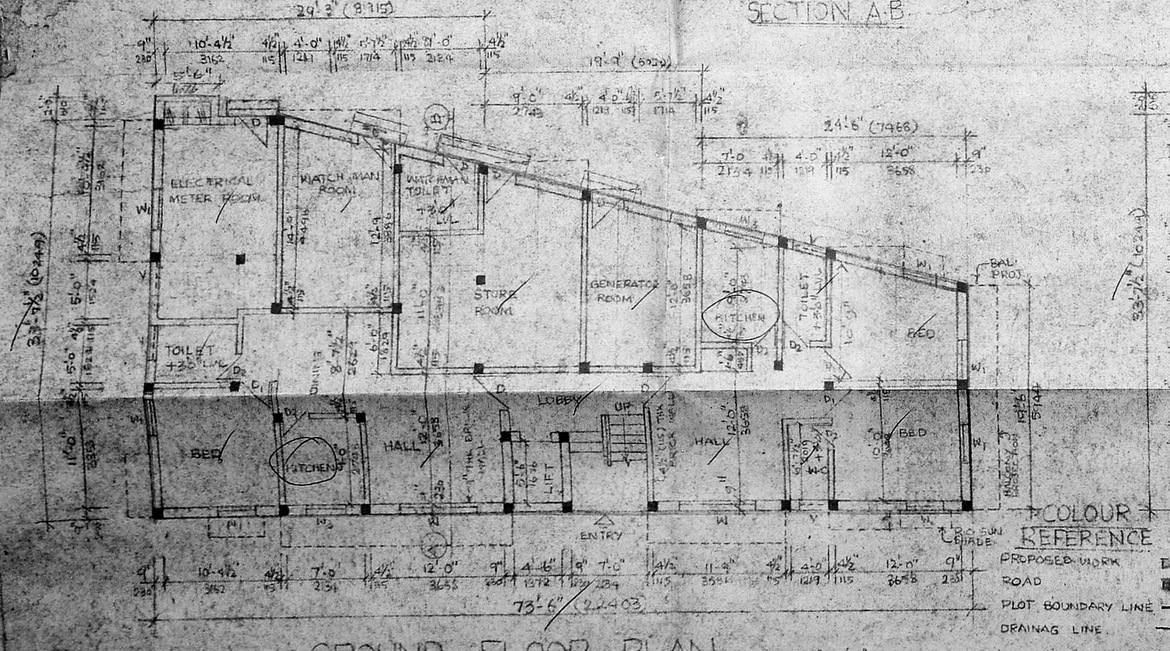

GROUND FLOOR PLAN SCALE 1"=8'-0"

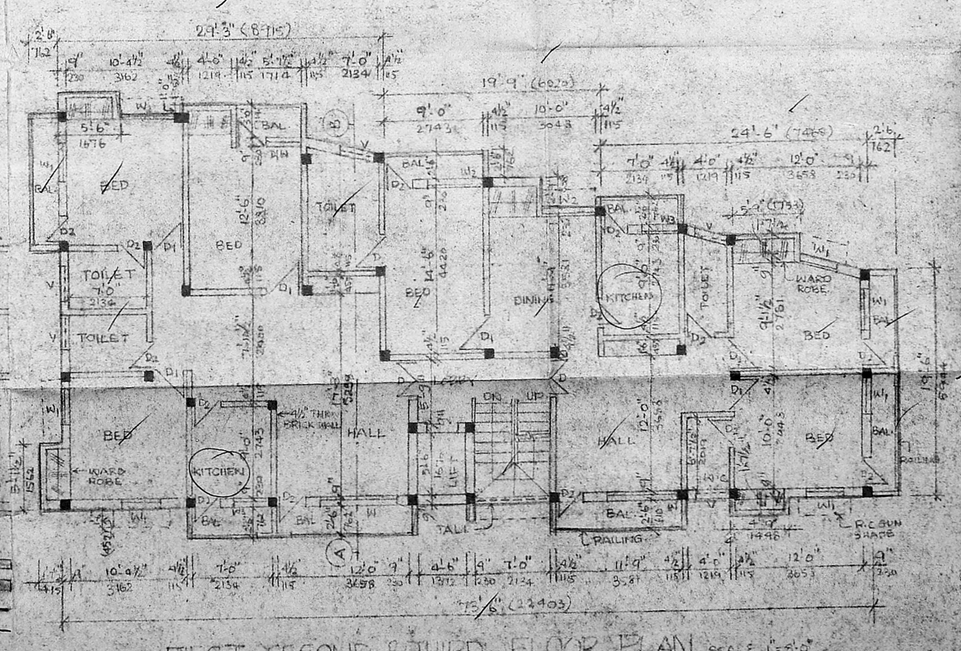

FIRST, SECOND & THIRD FLOOR PLAN SCALE 1"=8'-0"

COLOUR REFERENCE

PROPOSED WORK	
ROAD	
PLOT BOUNDARY LINE	
DRAINAG LINE	
DRINKING WATER LINE	

OWNER Juliana Andrew

LICENCED SURVEYOR

Registered Architect No. CA/79/5246
Licensed Surveyor No. RA-31

SATNAM SINGH B.Arch., A.I.I.G Class-I,
architect & interior designer
145 PANDIYANKALAI HIGH ROAD
KELLYS, MADRAS - 600 010

PROPOSED FLATS
(PLOT NO:623)
MADRAS (600102)
VILLAGE P
CORPORATION
(OLD 74)

SCALE 1"=8'-0" DATE
DRAWN CHECKED
ARCHITECT JOB NO

SATNAM SINGH B.ARCH.,A.I.I.D
ARCHITECT & INTERIOR DESIGNER
41, MANDAPAM CROSS ROAD
KILPAUK, MADRAS - 600 010 DRG NO