GATEWAY

# PROPOSED OFFICE CUM GODOWN IN P.NO. D-47 S.NO 812/1A PART BUS AND TRUCK TERMINAL AT MADHAVARAM. CHENGAI M.G.R. Dist.

SCALE 1CM=100CM REVISED DRG

## SCHEDULE OF JOINERY

| TYPE | WIDTH | HEIGHT | DESCRIPTION |
|---|---|---|---|
| RS | 3048 | 2438 | ROLLING SHUTTER |
| D | 1000 | 2134 | DOOR. |
| D1 | 762 | 2134 | DOOR |
| W | 1219 | 1372 | WINDOW |
| V | 914 | 600 | VENTILATOR. |
| V1 | 3048 | 600 | DO — |

## AREA STATEMENT :

| | |
|---|---|
| LAND AREA | 111.02. $M^2$ |
| BUILTUP AREA | 53.96 $M^2$ |
| COVERAGE | 48.60 % |
| F. S. I. | 0.48 |

COLOUR CODE REFERENCE

- PROPOSED WORK
- EXISTING ROAD
- PLOT BOUNDARY

D.B. [illegible]

SIGNATURE OF OWNER

T. G. KRISHNAMURTHY RAO
CIVIL ENGINEER
CLASS I LICENSED SURVEYOR NO. 370
CORPORATION OF MADRAS
C-10, SANTH. AVENUE
11/12, LAKE VIEW ROAD, MADRAS-600033

SIGNATURE OF LICENSED SURVEYOR

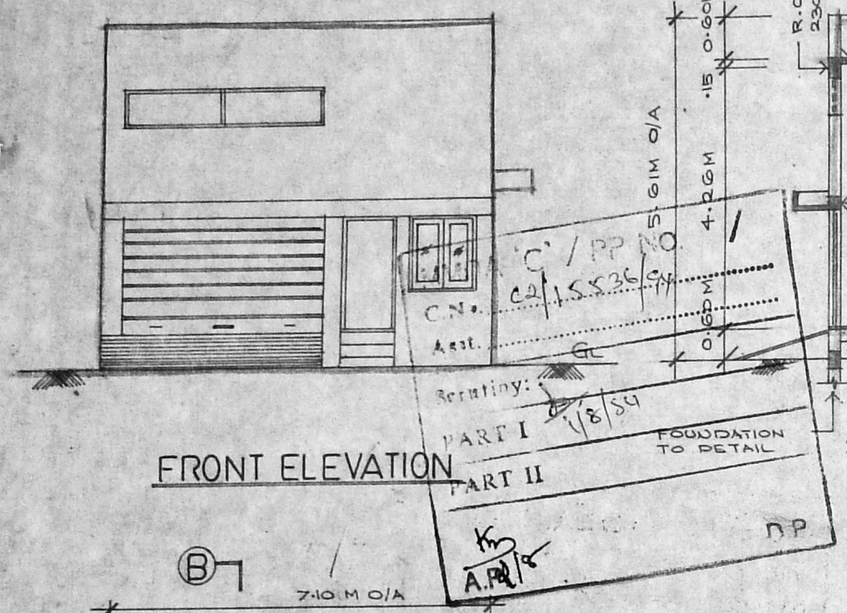


FRONT ELEVATION

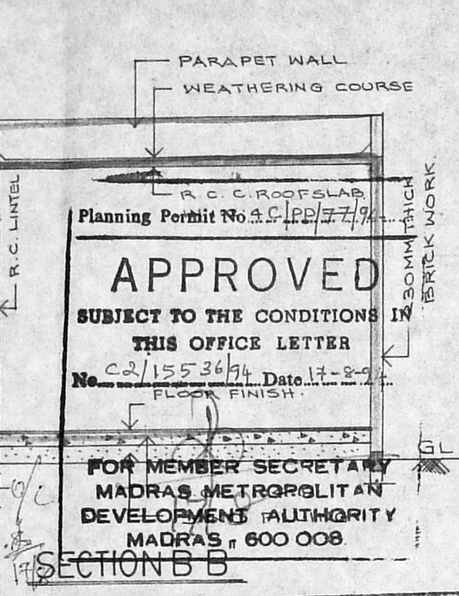


SECTION B B

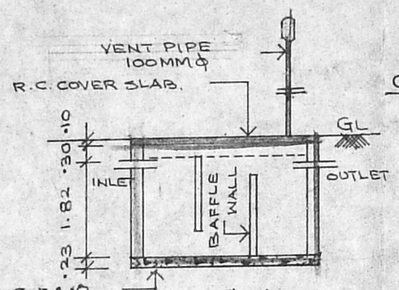


SECTION "A A" SEPTIC TANK

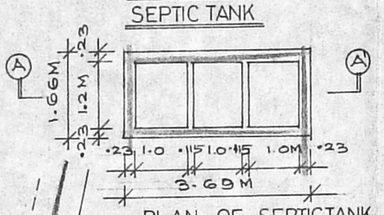


PLAN OF SEPTICTANK

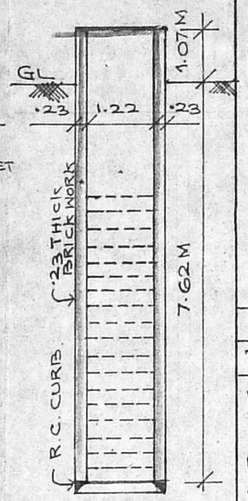


SECTION ON 1.22M DIA WELL

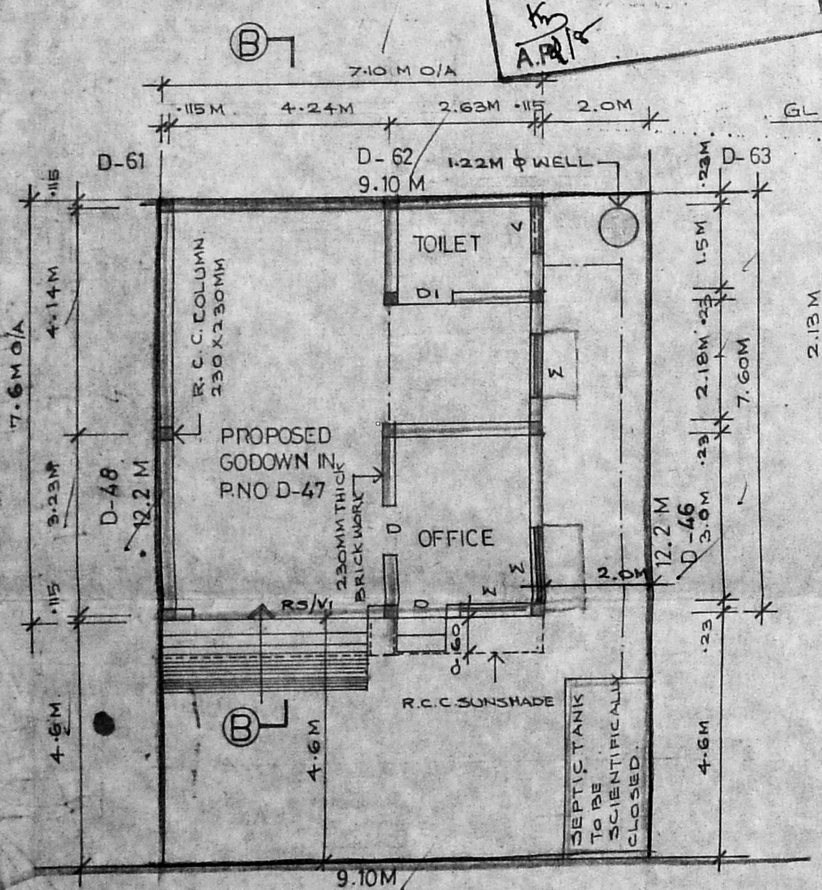


SITE CUM GROUND FLOOR PLAN SCALE: 1:100

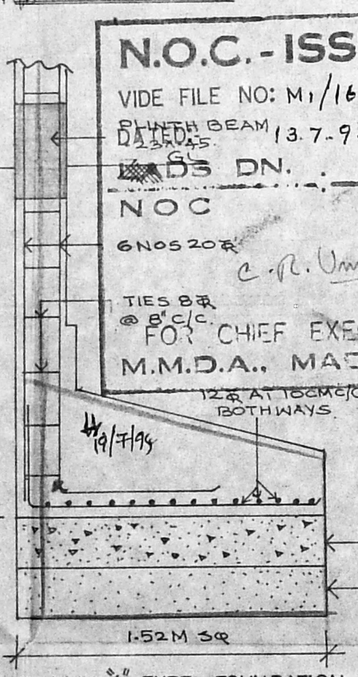


COLUMN "L" TYPE FOUNDATION SCALE 1:25

N.O.C. - ISSUED
VIDE FILE NO: M1/16124/93
PLINTH BEAM 13.7.94
D.C.S. DN. : 11
NOC 94
6NOS 20ϕ
TIES 8ϕ @ 8" C/C
C. R. Unnaty 19/7/94
FOR CHIEF EXECUTIVE OFFICER
M.M.D.A., MADRAS 600 008.

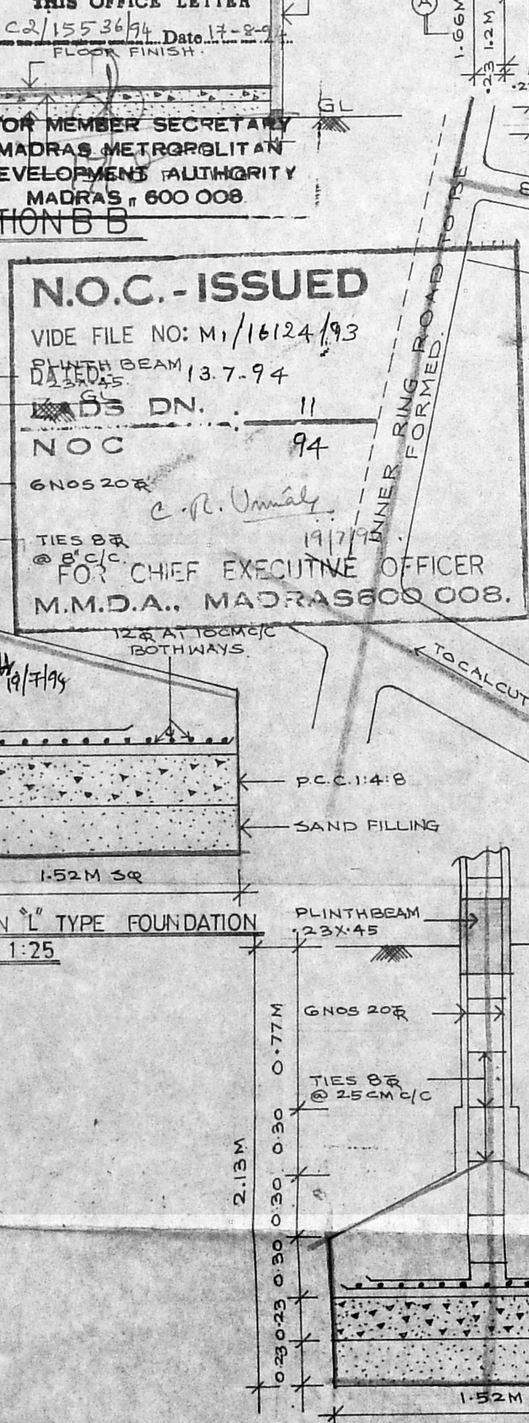


COLUMN FOUNDATION SCALE 1:25

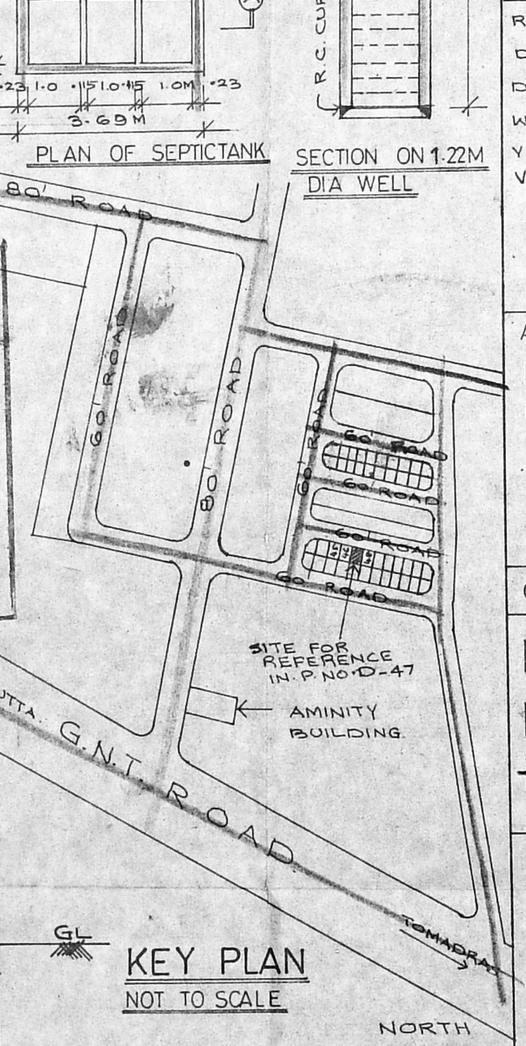


KEY PLAN
NOT TO SCALE