卐

PROPOSED CONSTRUCTION OF OFFICE CUM GODOWN AT PLOT NO. B.26 AT MADHAVARAM BUS AND TRUCK TERMINAL IN S NO. 792 PT. & 810/2 PT OF MADHAVARAM VILLAGE. CHENGAI M.G.R DIST.

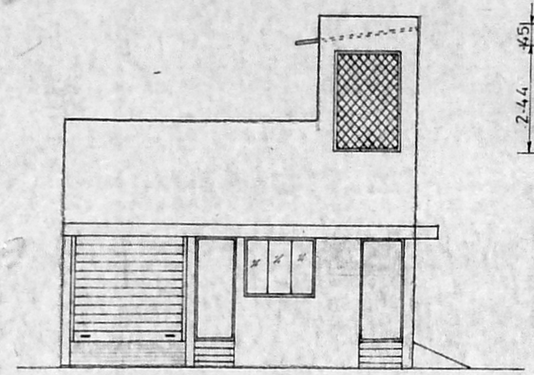

FRONT ELEVATION

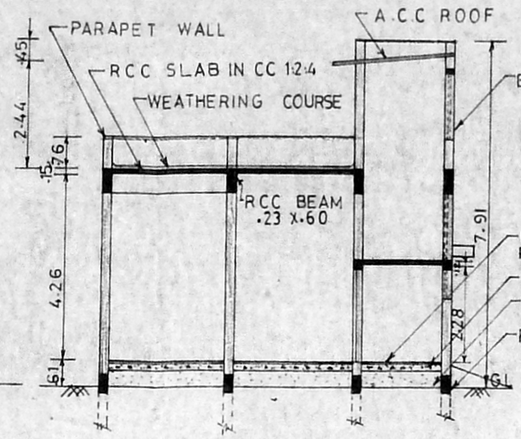

SECTION ON AB

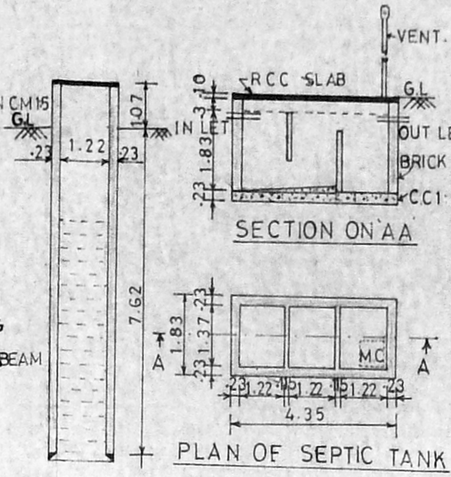

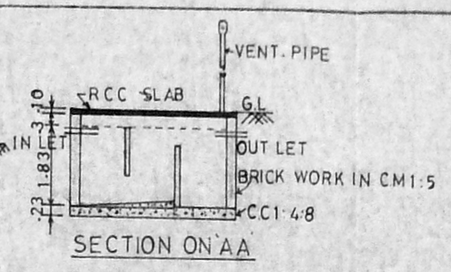

SECTION ON AA

PLAN OF SEPTIC TANK

JOINERY DETAILS:	
R.S.-ROLLING SHUTTER	3.05 × 2.44
D - DOOR	1.07 × 2.44
D1 - DOOR	1.07 × 2.13
D2 - DOOR	0.76 × 2.13
W WINDOW	2.44 × 1.37
W1 WINDOW	1.83 × 1.37
V VENTILATOR	0.91 × 0.61
J R C C JALLY	1 07 × 1.52
J1 R C C JALLY	1.83 × 0.91
J2 R C C JALLY	1.83 × 2.13

AREA STATEMENT:	
PLOT AREA	446.52 SQ.m
PROPOSED BUILDING	253 92 SQ.m
PLOT COVERAGE	57%
F.S.I	0.57

COLOUR INDEX:

- PROPOSED WORK
- ROAD
- SITE BOUNDARY

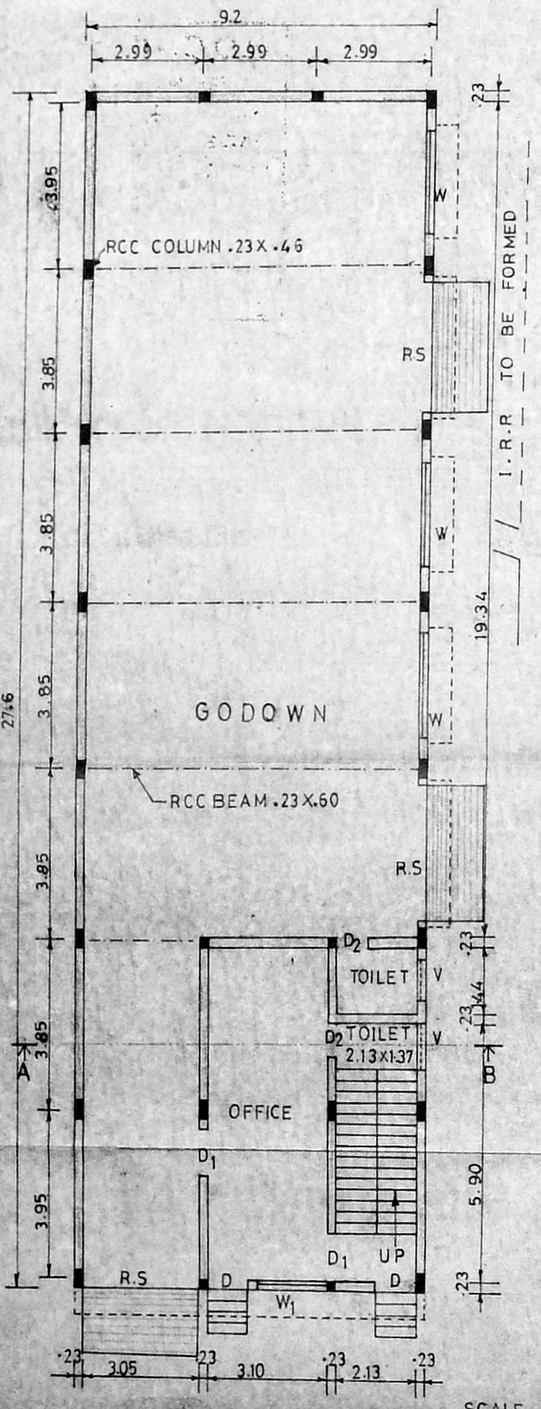

GROUND FLOOR PLAN

SCALE 1:100

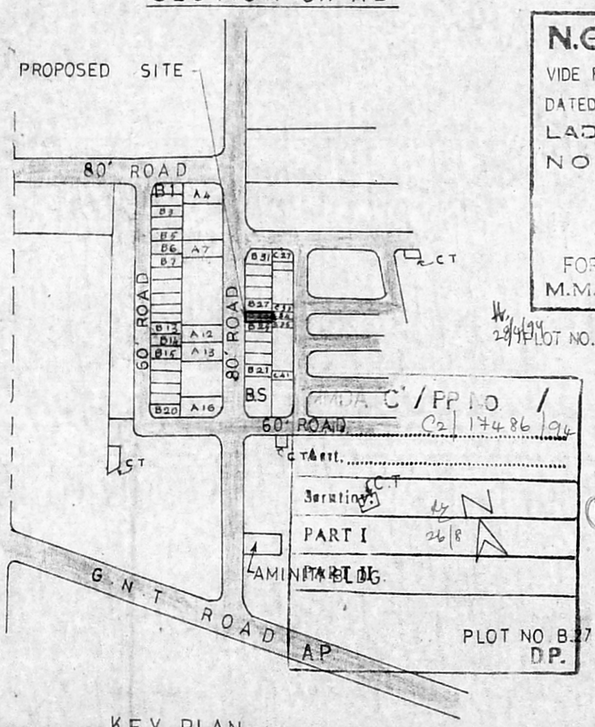

KEY PLAN

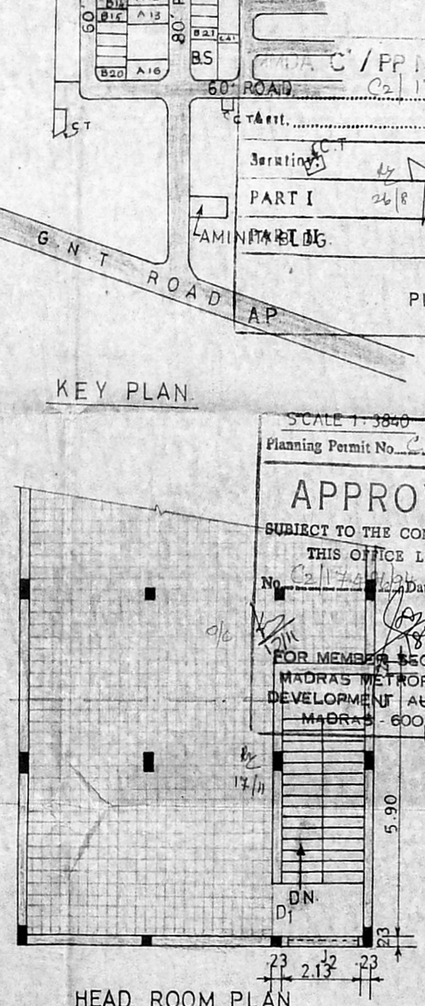

HEAD ROOM PLAN

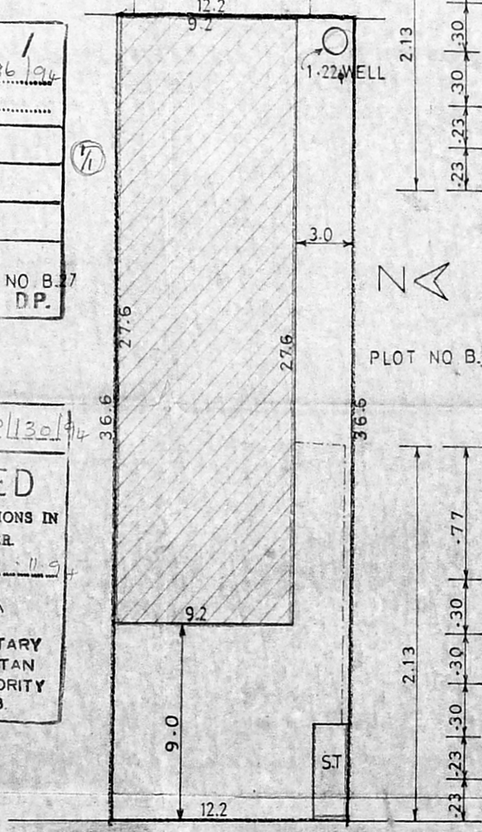

SITE PLAN

SCALE 1:200

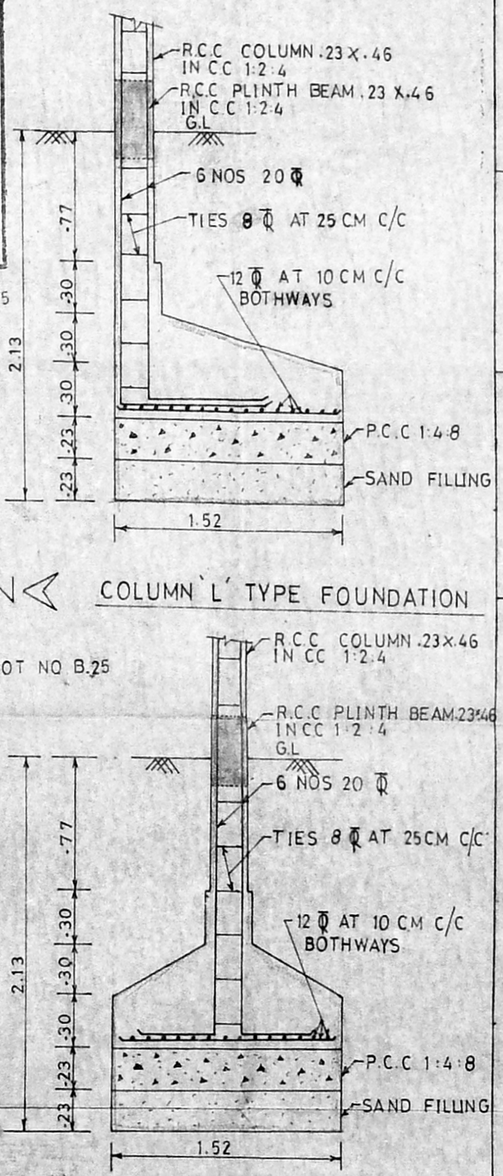

COLUMN 'L' TYPE FOUNDATION

COLUMN FOUNDATION

SCALE 1:25

ALL DIMENSIONS ARE IN METRES

N.O.C. ISSUED
VIDE FILE NO: M1/969/94
DATED:- 1-6-94
LADS DN. 4
NOC 94
15/6/94
FOR CHIEF EXECUTIVE OFFICER
M.M.D.A., MADRAS 600 008.

SECTION ON RR Ø WELL

Planning Permit No. C/PP/130/94
APPROVED
SUBJECT TO THE CONDITIONS IN THIS OFFICE LETTER.
No. C2/17486/94 Date 11.94
FOR MEMBER SECRETARY
MADRAS METROPOLITAN DEVELOPMENT AUTHORITY
MADRAS - 600 008

C/PP/NO / C2/17486/94
Scrutiny 26/8
PART I
PART II

Er. K. VENUGOPAL, Rtd. A.E.E.
Civil & Sanitary Engineering Consultant
Licensed Surveyor, Class-I No: 320
Licensed Plumber, Class-I Metro Water
Sewerage No ..... Water Supply No ...

For BALAJI LORRY SERVICE (Regd.)
Managing Partner.

OWNER

LICENSED SURVEYOR