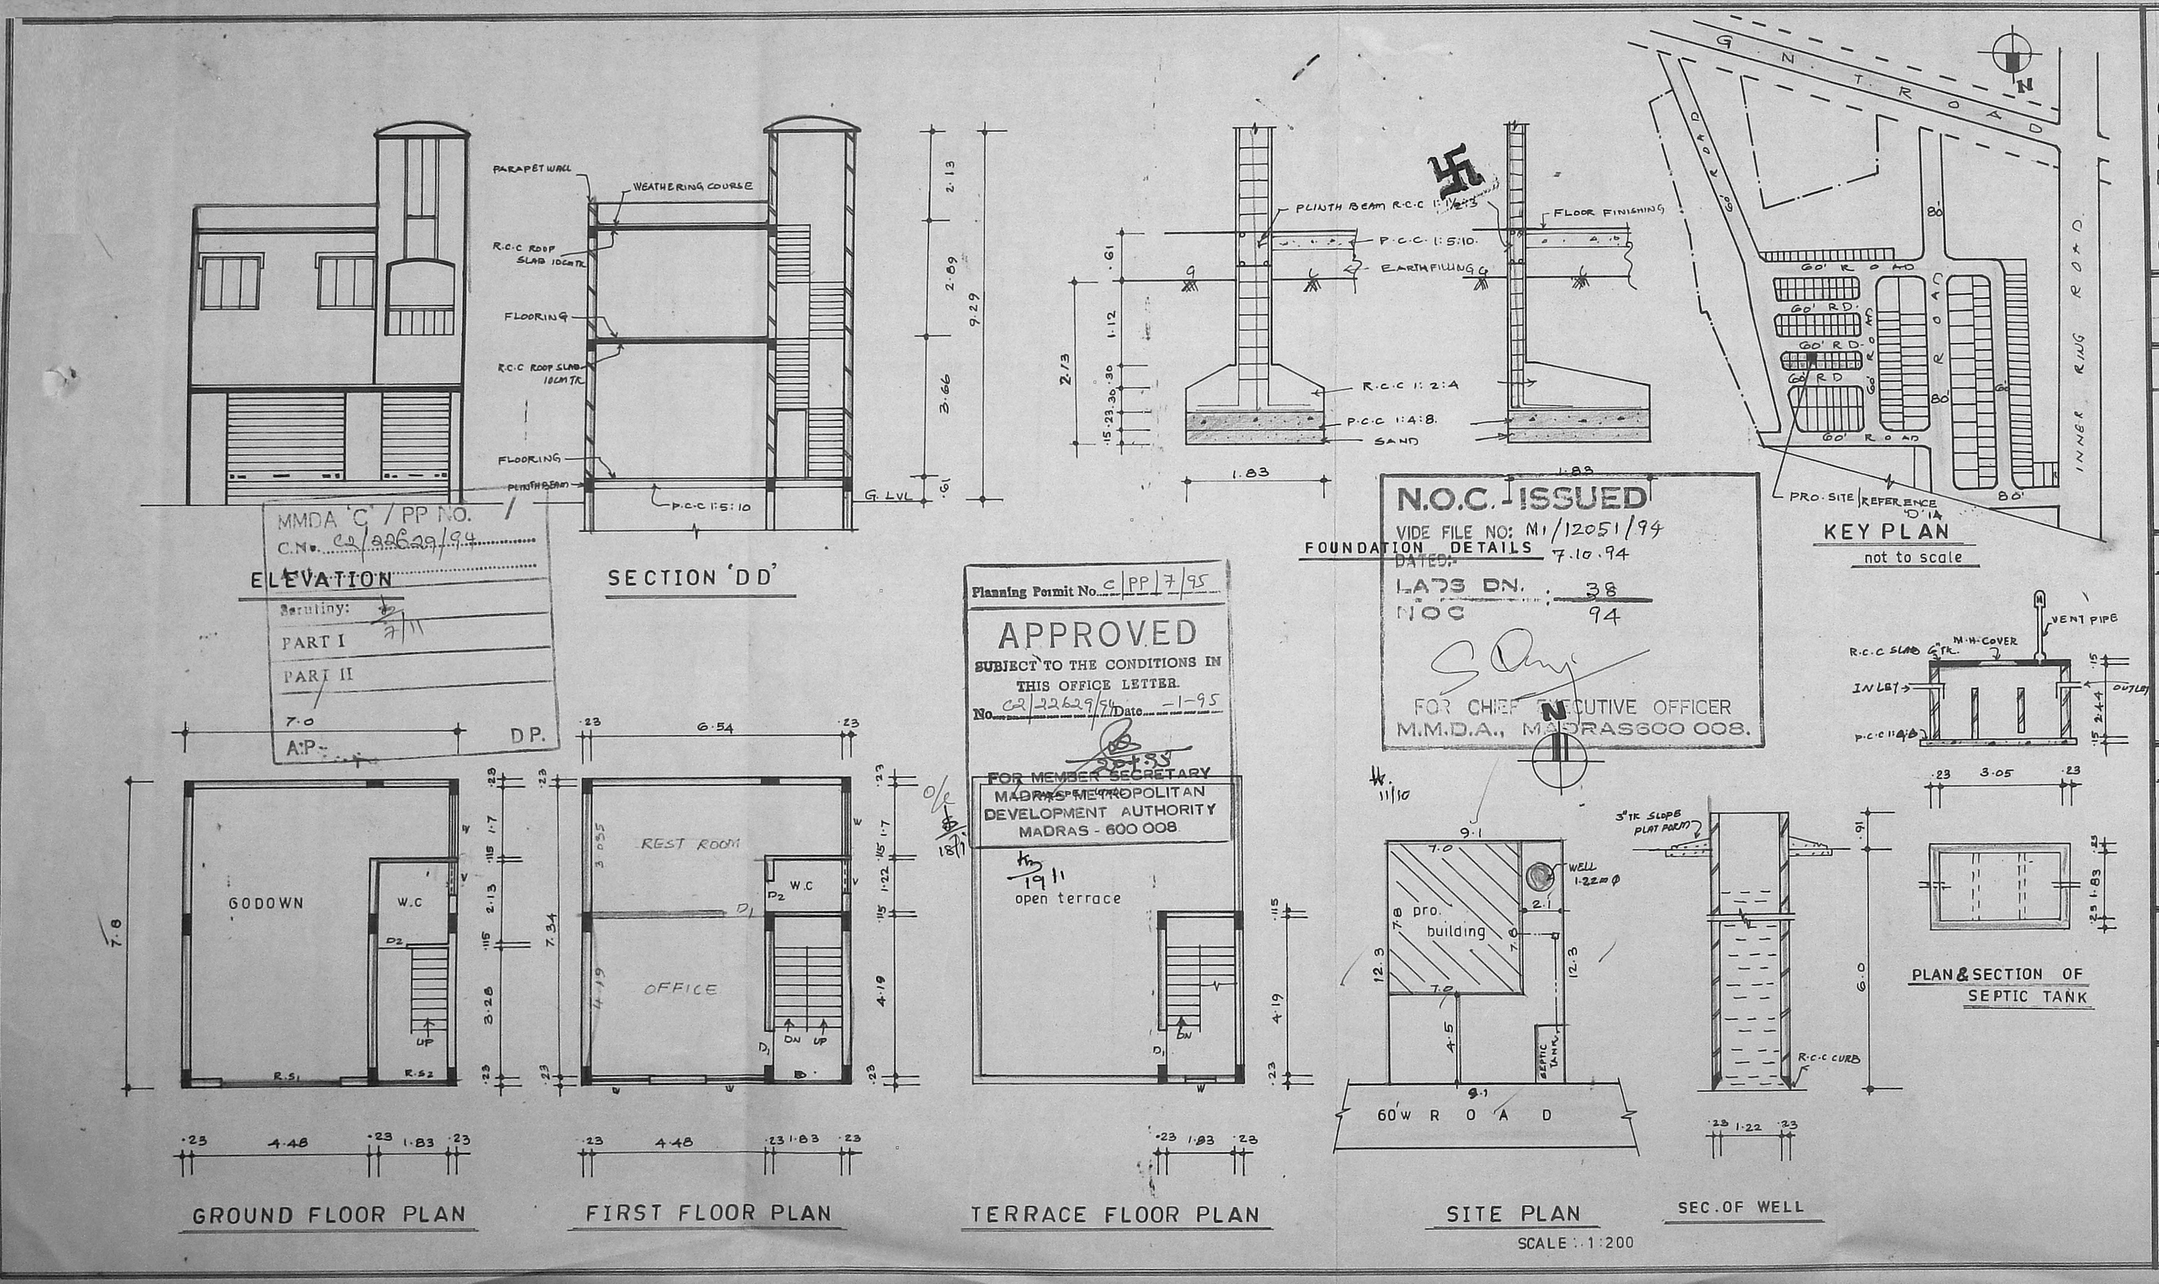

PLAN SHOWING THE PROPOSED OFFICE CUM GODOWN BUILDING IN PLOT NO: 'D.14', S. NO: 811/2 PART, BUS & TRUCK TERMINALS AT MADAVARAM VILLAGE, CHENGAI M.G.R. DISTRICT.

SCALE: 1:100, 1:200

JOINERIES

R.S1	ROLLING SHUTTER	3.05 × 2.42
R.S2	— DO —	1.83 × 2.42
D	DOOR	0.91 × 2.10
D	— DO —	0.75 × 1.98
W	WINDOW	1.52 × 1.37
V	VENTILATOR	0.61 × 0.45

AREA

PLOT EXTENT	111.93 m²
GROUND FLOOR	54.6 m²
FIRST FLOOR	54.6 m²
PLOT COVERAGE	48.78 %
FLOOR SPACE INDEX	0.98

COLOUR

PROPOSED WORK
BOUNDARY
ROAD
SEWER LINE

OWNER SIGNATURE

T. G. KRISHNAMURTHY RAO
CIVIL ENGINEER
CLASS I LICENSED SURVEYOR NO. 370
CORPORATION OF MADRAS
C-10, SANTHI AVENUE
11/12, LAKE VIEW ROAD, MADRAS-600033

LICENCED SURVEYOR