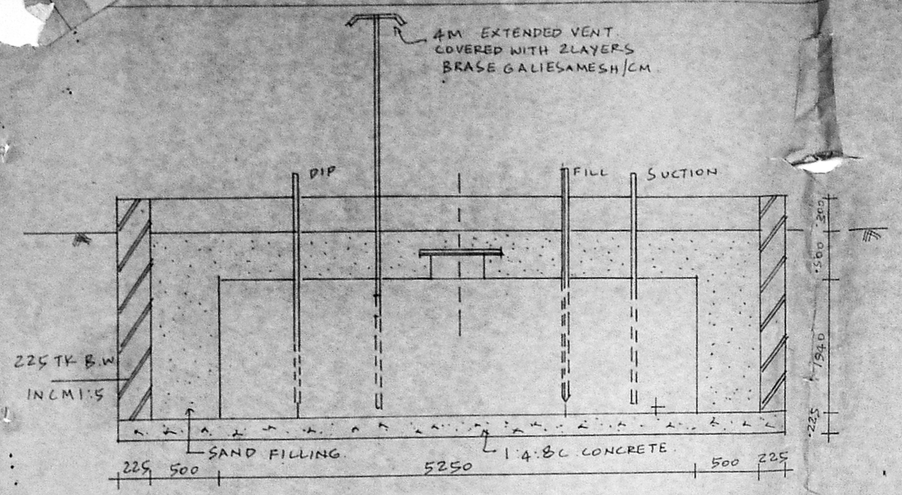

LONGT. SECTION THRO 15KL M.S TANK IN MASONRY PIT

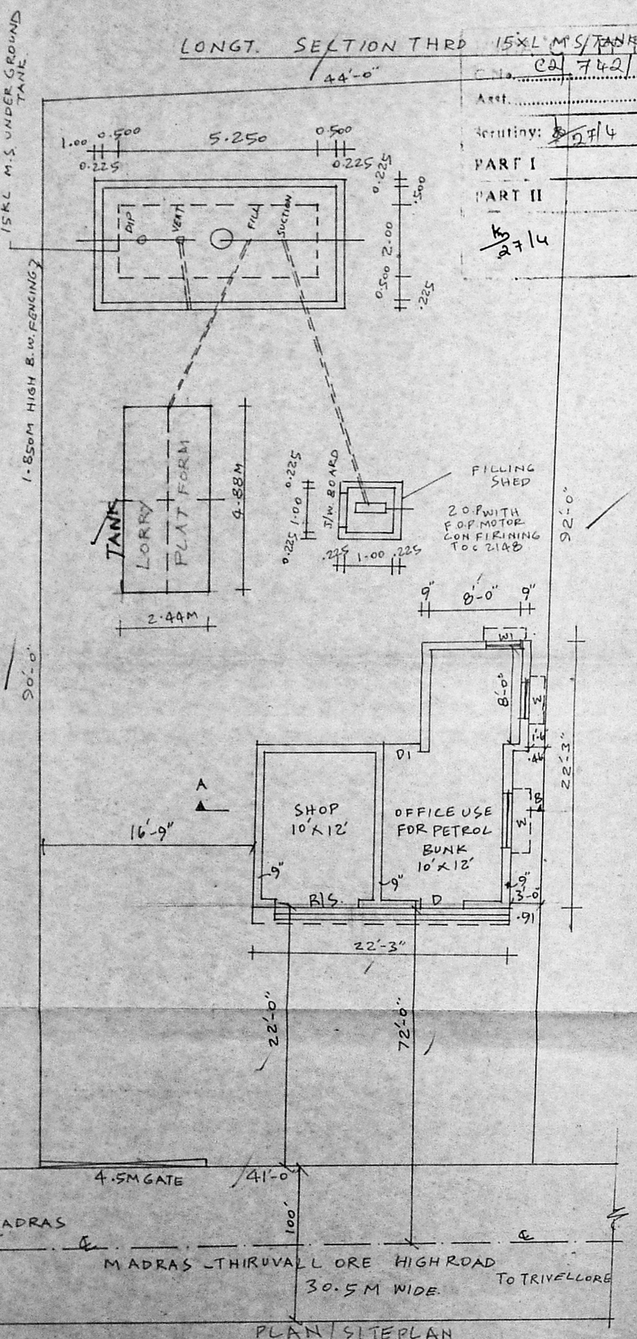

PLAN / SITEPLAN

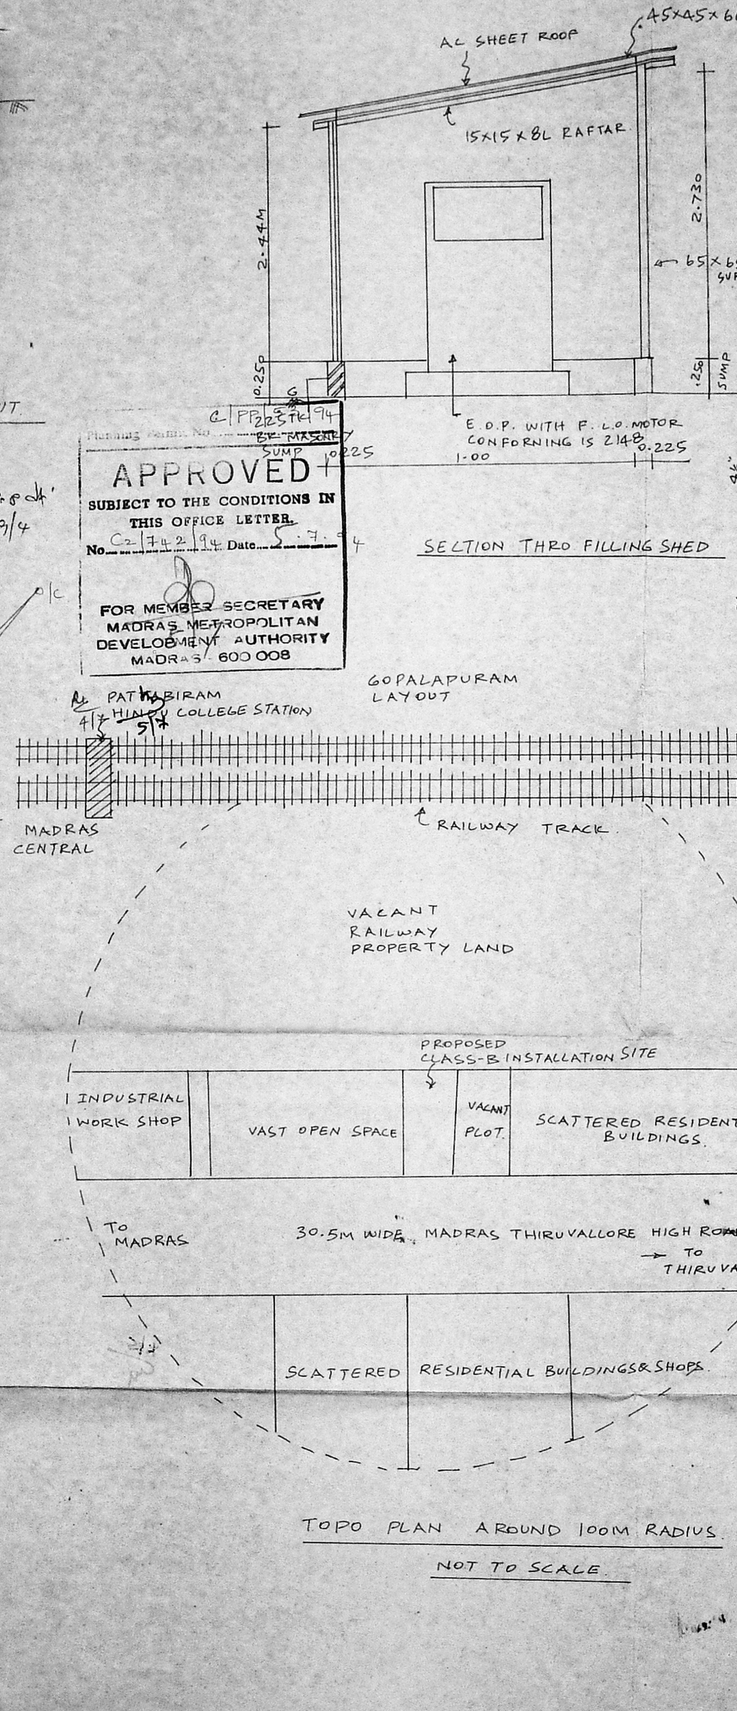

SECTION THRO FILLING SHED

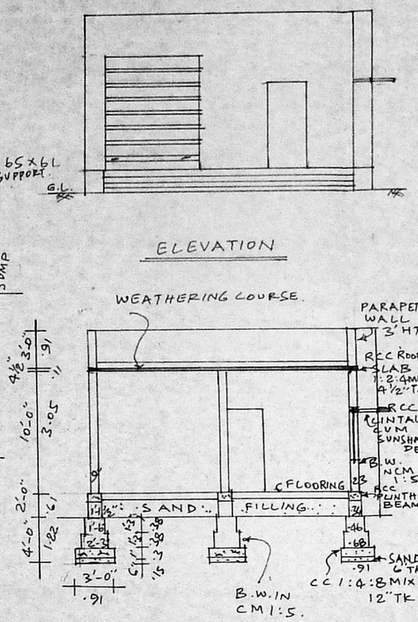

SECTION ON AB.

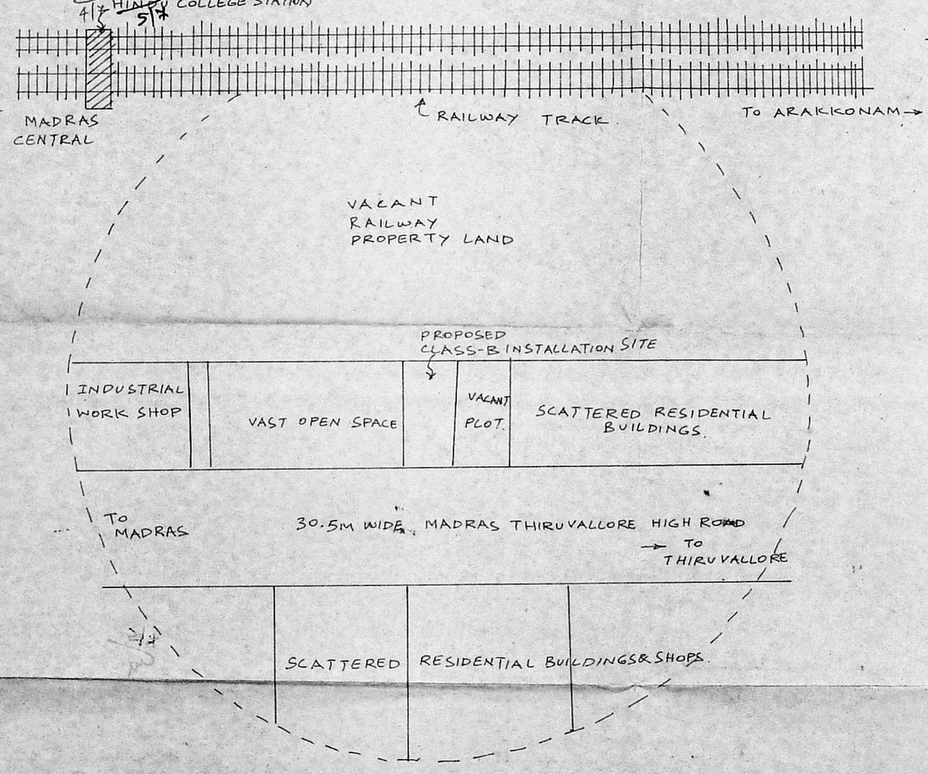

TOPO PLAN AROUND 100M RADIUS

NOT TO SCALE

卐

PLAN SHOWING THE PROPOSED CLASS-B PETROLEUM INSTALLATION OF 1 H.P. M/S. SRI AIYANAR OIL COMPANY IN S. NO. 417/2 OF THANDURAI VILLAGE, MADRAS-TRIVELLORE HIGH ROAD PATTABIRAM, AVADI TOWN SHIP, CHENGLEPET - M.G.R. DISTRICT.

SCALE : 1 INCH = 8 FEET (1:100)

SPECIFICATION

FOUNDATION	: CC 1:4:8 15CM TK OVER SAND FILLING.
SUPERSTRUCTURE	: BRICK WORK IN CM 1:6
ROOF	: R.C.C. 1:2:4 MIX, 4½" TK WITH WEATHERING COURSE ON TOP
FLOORING	: C.C 1:4:8 10CM TK OVER HARD CORE
PLASTERING	: CM 1:4, 12MM TK FOR WALLS.
JOINERIES	: FIRST CLASS HARD WOODS

SCHEDULE OF JOINERIES

DOOR	C.W PANELLED	D1	1000 X 2000
DOOR		D2	900 X 2000
ROLLING SHUTTER		R/S	2400 X 2400
VENTILATAR		V1	900 X 600

NOTE

1. FILLING OF 15KL UNDER GROUND TANK BY GRAVITY
2. FILL POINT CENTRE OF T.L.R & EDGE OF FILL SHED MAINTAIN 4.5M CLEAR SPACE
3. THE FILL SHED HAS A SUMP OF 250MM DEPTH.
4. DECANTING PUMP ELECTRICALLY OPERATED WITH MOTOR CONFIRMING TO IS 2148.
5. PROPOSAL MARKED RED IN COLOUR.

AREA STATEMENT

AREA OF SITE	: 4360 SFt (OR)	405.48 M²	
AREA OF CONSTN	: 420 SFt (OR)	39.00 M²	
COVERAGE	: 10%	F.S.I	0.10

COLOUR INDEX

BOUNDRY AS SHOWN

PROPOSED AS SHOWN.

ROAD AS SHOWN

OWNER

Er. K. VENUGOPAL, B.E. A.E.E
Consulting Sanitary Engineering Consultant
Licensed Surveyor, Class I No: 320
Licensed Plumber, Class I ... Water
Sewerage No ... Water ... No. ...
3, Neelakandan Street, Nungambakkam ... Area)
Backside of Corporation Girls ... Zone)
MADRAS-600 ...

LICENSED SURVEYOR.

APPROVED

SUBJECT TO THE CONDITIONS IN THIS OFFICE LETTER.

No. C2/742/94 Date 5.7.94

FOR MEMBER SECRETARY
MADRAS METROPOLITAN DEVELOPMENT AUTHORITY
MADRAS 600 008

Planning Permission No. C2/742/94 FP 225 TK 94
Lr. No. C2/742/94
Asst.
Scrutiny: 27/4
PART I
PART II
27/4
19/4
D.P.
N