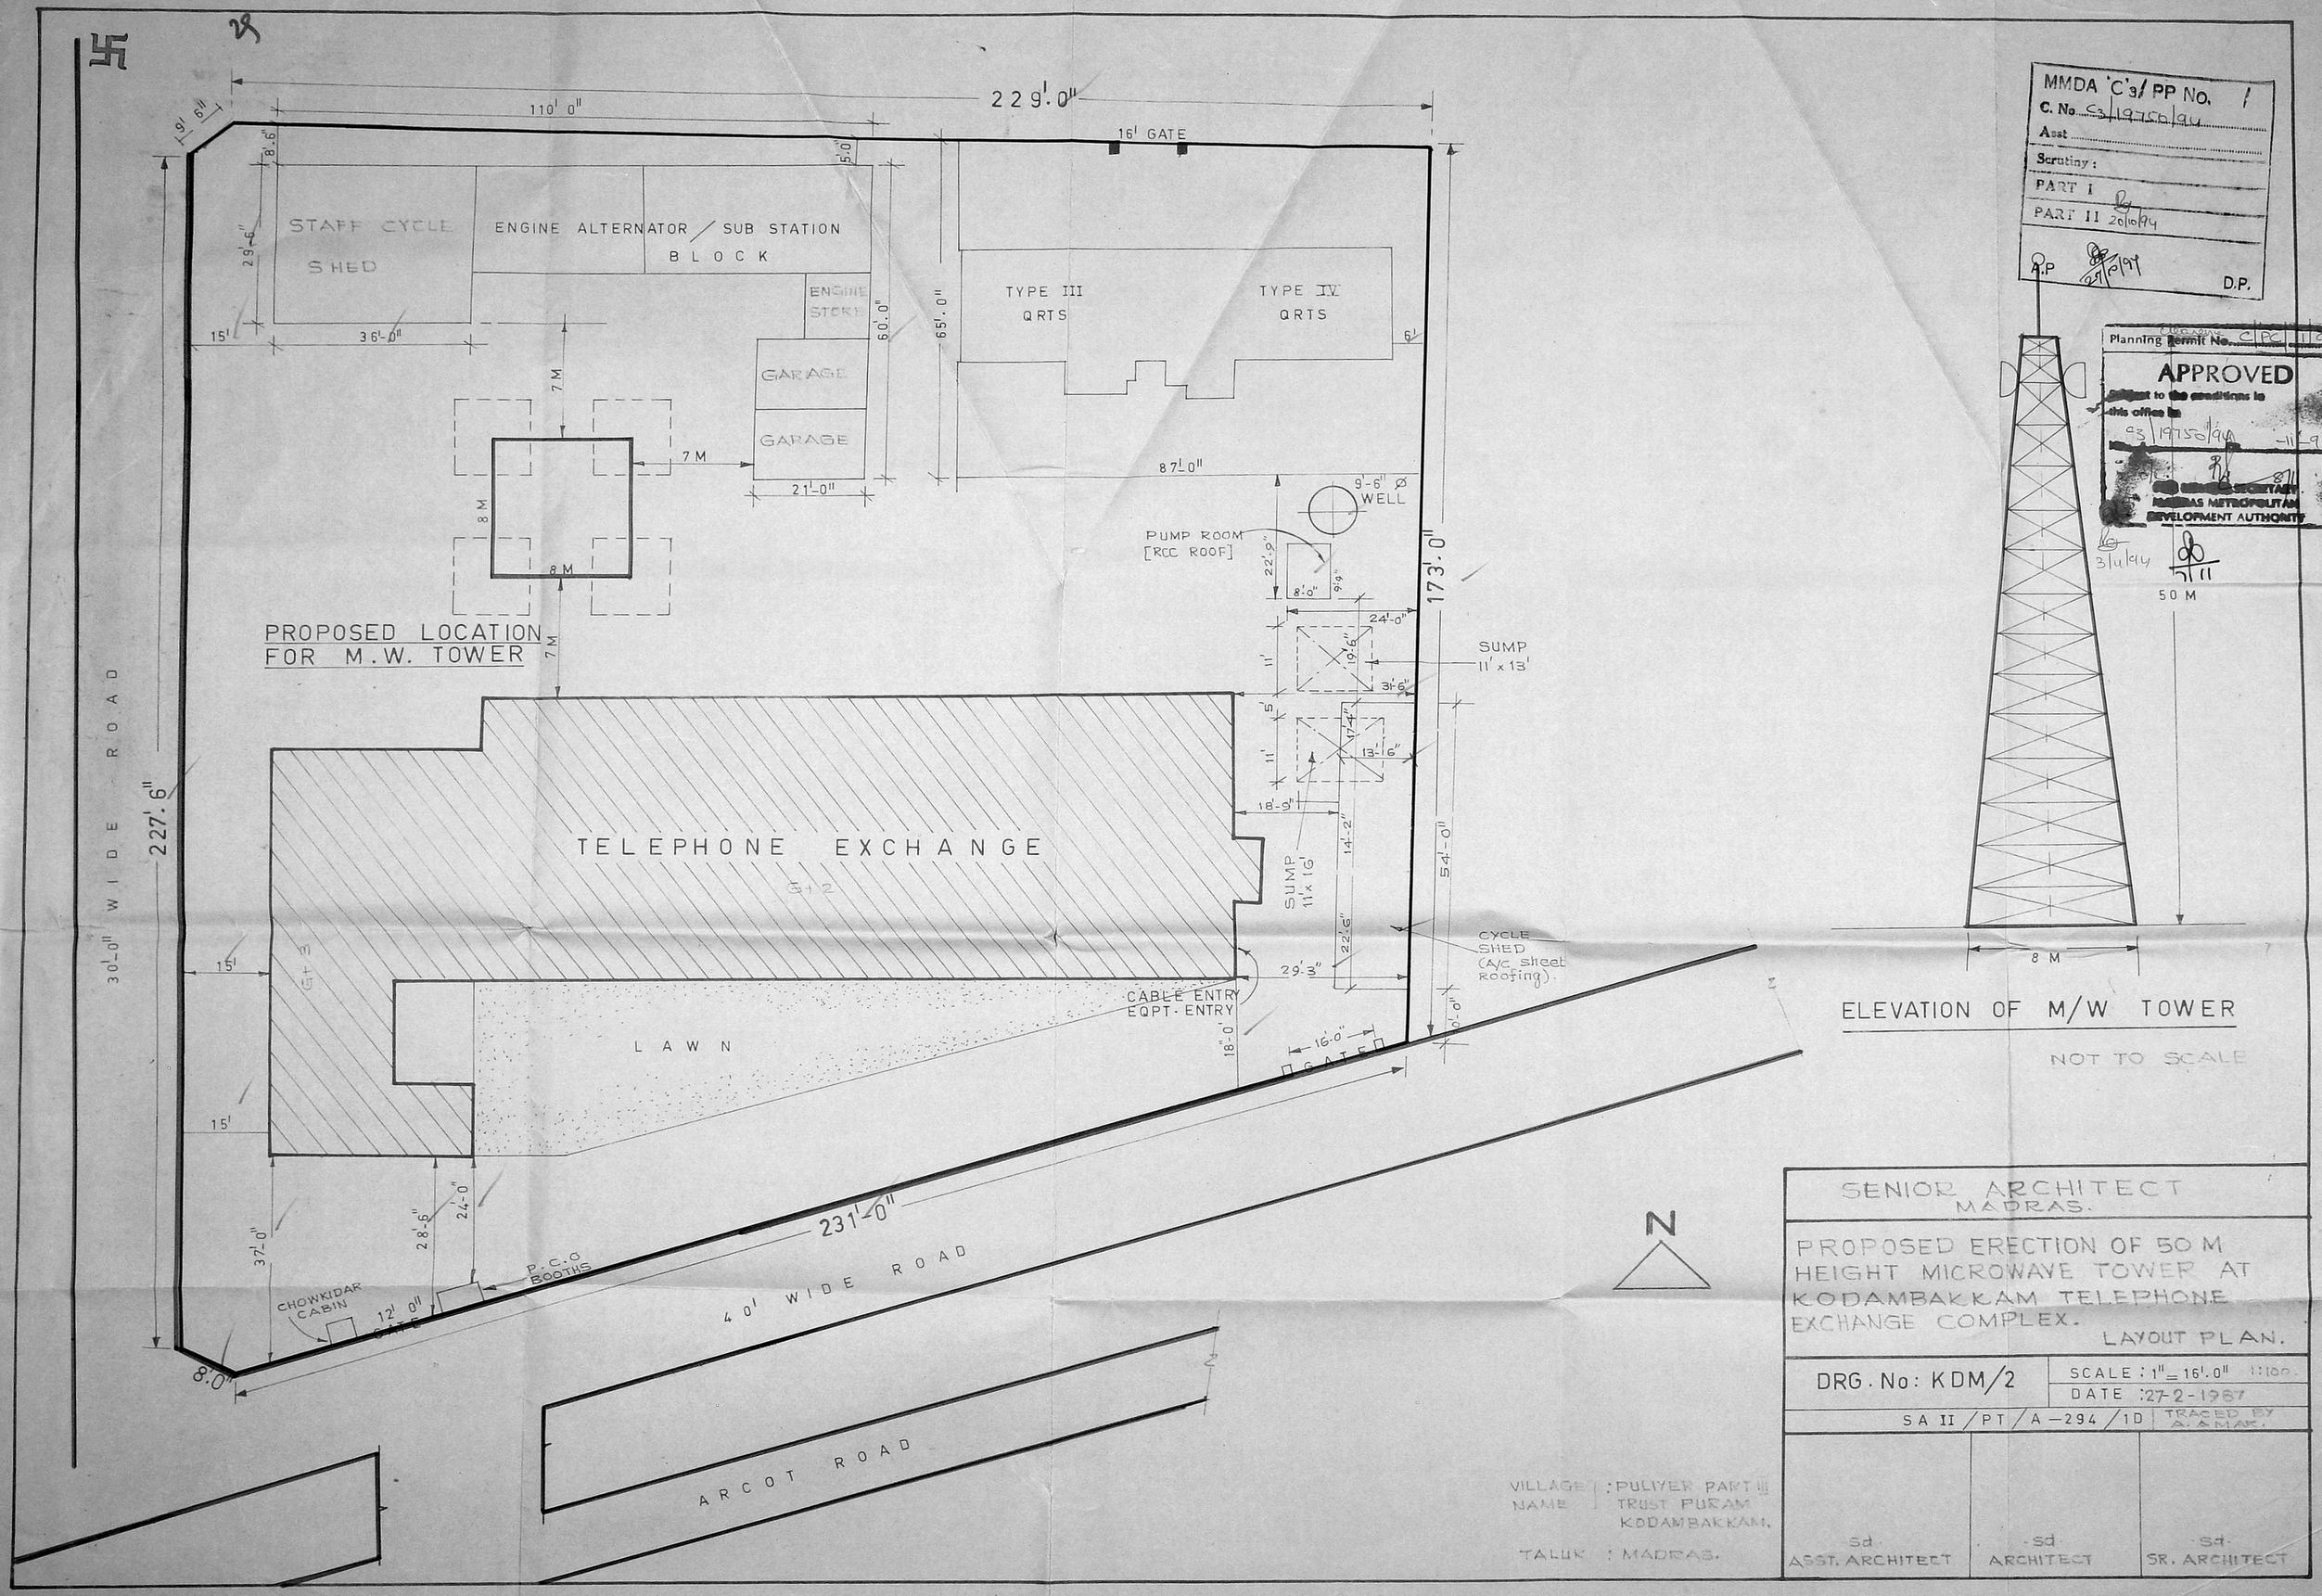

229'.0"
110'.0"
16' GATE
STAFF CYCLE SHED
ENGINE ALTERNATOR / SUB STATION BLOCK
ENGINE STORE
GARAGE
GARAGE
TYPE III QRTS
TYPE IV QRTS
87'.0"
9'-6" Ø WELL
PUMP ROOM [RCC ROOF]
SUMP 11' x 13'
SUMP 11' x 16'
CYCLE SHED (A/C sheet roofing)
CABLE ENTRY EQPT. ENTRY
PROPOSED LOCATION FOR M.W. TOWER
TELEPHONE EXCHANGE
LAWN
30'-0" WIDE ROAD
227'.6"
173'.0"
231'-0"
40' WIDE ROAD
ARCOT ROAD
CHOWKIDAR CABIN
P.C.O BOOTHS
12' 0" GATE
8'.0"
16'-0" GATE
50 M
8 M
ELEVATION OF M/W TOWER
NOT TO SCALE
N
MMDA 'C'3/ PP No. 1
C. No. C3/19750/94
Asst
Scrutiny:
PART I
PART II 20/10/94
A.P 27/10/94 D.P.
Planning Permit No. C/PC/1/94
APPROVED
Subject to the conditions in this office in C3/19750/94 -11-94
MADRAS METROPOLITAN DEVELOPMENT AUTHORITY
3/4/94
7/11
SENIOR ARCHITECT MADRAS.
PROPOSED ERECTION OF 50 M HEIGHT MICROWAVE TOWER AT KODAMBAKKAM TELEPHONE EXCHANGE COMPLEX.
LAYOUT PLAN.
DRG. No: KDM/2
SCALE: 1" = 16'.0" 1:100
DATE: 27-2-1987
SA II / PT / A-294 / 1D
TRACED BY A. AMAK.
VILLAGE NAME: PULIYER PART III TRUST PURAM KODAMBAKKAM.
TALUK: MADRAS.
Sd. ASST. ARCHITECT
Sd. ARCHITECT
Sd. SR. ARCHITECT