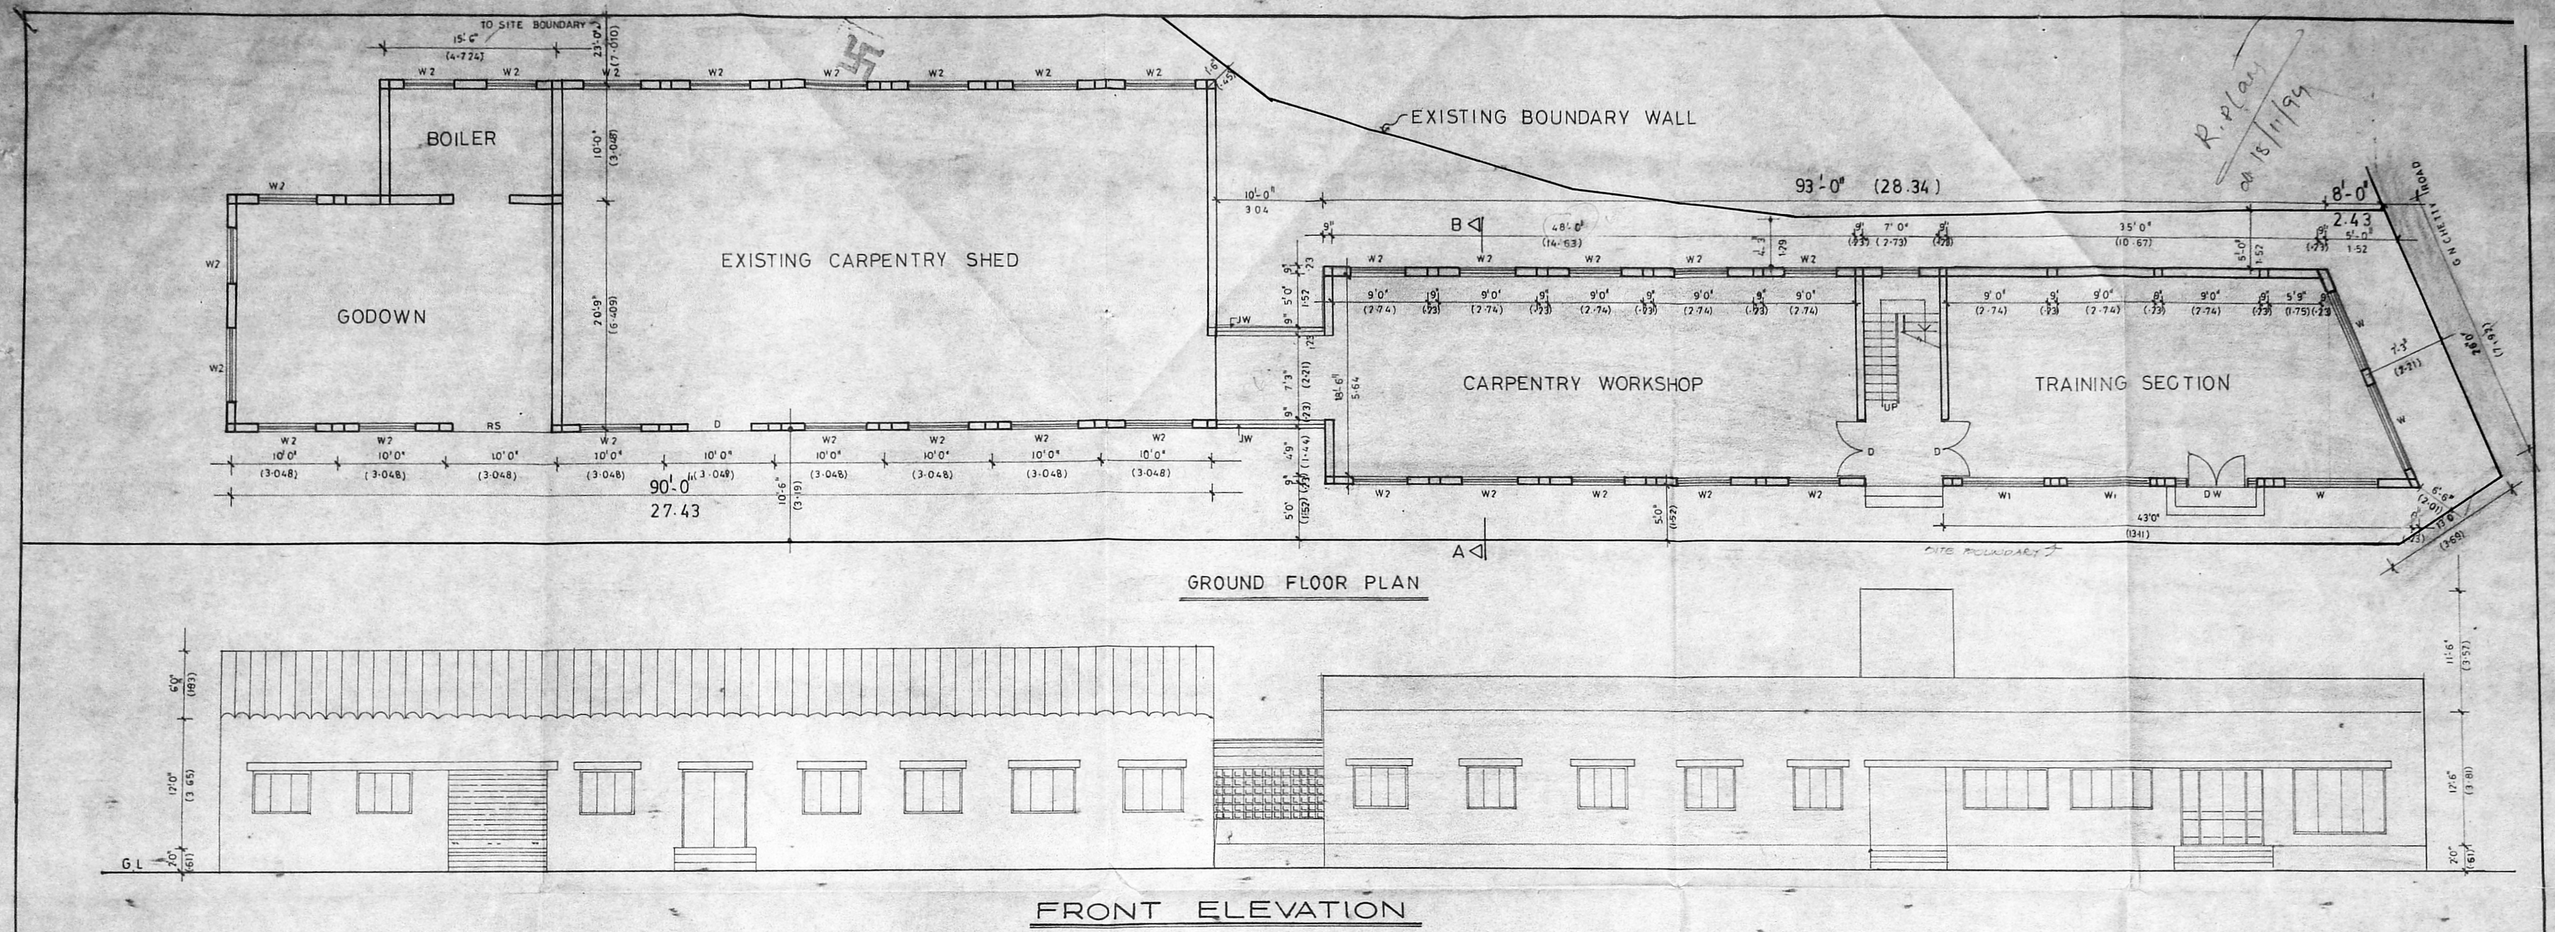


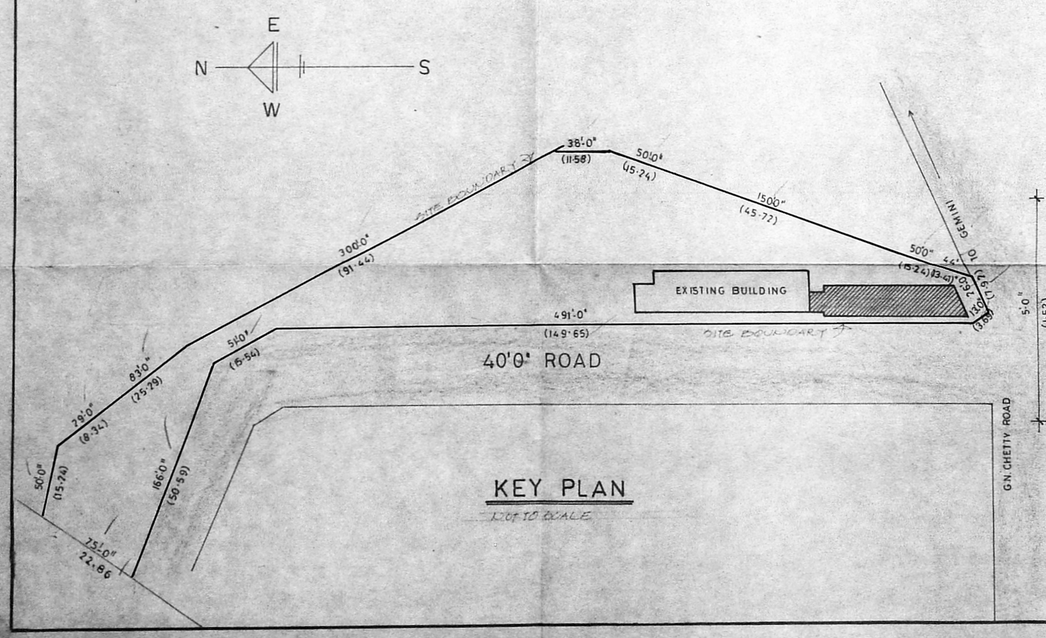


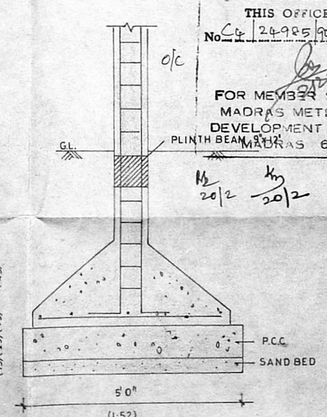


FOUNDATION DETAIL

SCALE 1/2" = 1'0"

Planning Permit No. C/PP/23/95

APPROVED

SUBJECT TO THE CONDITIONS IN THIS OFFICE LETTER.

No. C4/20985/94 Date 2.95

FOR MEMBER SECRETARY
MADRAS METROPOLITAN DEVELOPMENT AUTHORITY
MADRAS 600 008.

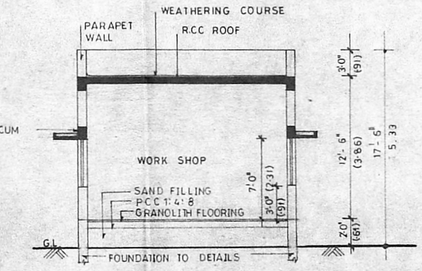


SECTION AT AB

| SCHEDULE OF JOINERY | | |
|---|---|---|
| D | 5'-0" x 7'-0" | TW GLAZED DOORS |
| DW | 8'-0" x 7'-0" | TW GLAZED DOOR CUM WINDOW |
| W | 8'-0" x 6'-0" | MS GLAZED WINDOWS |
| W1 | 8½'-0" x 4'-0" | MS GLAZED WINDOWS |
| W2 | 4'-6" x 4'-0" | " " " |

SCALE 1" = 8'-0"

| SPECIFICATIONS |
|---|
| SAND FILLING IN FOUNDATION |
| P.C.C 1:4:8 IN FOUNDATION |
| R.C.C WORKS IN 1:2:4 RATIO |
| BRICK WORK IN C.M 1:5 |
| PLASTERING IN C.M 1:5 |
| GRANOLITH FLOORING |
| STANDARD WEATHERING |

PROPOSED EXTENSION OF BALA MANDIR CARPENTRY UNIT DOOR Nº 126 AT G.N. CHETTY ROAD, MADRAS - 600 017, DIV Nº 108. SURVEY Nº 4830/4 BLOCK Nº 110

| AREA STATEMENT | SQ.FT | SQ.M |
|---|---|---|
| GROUND FLOOR | 2020 | (187.73) |
| FIRST FLOOR (STAIR WELL) | 170 | (15.8) |
| TOTAL = | 2190 | (203.53) |
| PLOT AREA | | |
| PLOT COVERAGE | | |
| F.S.I | | |

| COLOUR INDEX |
|---|
| PROPOSED |
| EXISTING |
| ROAD |
| BOUNDARY |

BALA MANDIR 126 G.N. Chetty Road, T. Nagar, Madras-17. KAMARAJ TRUST

OWNERS SIGNATURE

For BALA MANDIR TAILORING UNIT,

S. Mary Bhashini

Hony. Gen. Secretary

VEENA R. KINI
Architect
Registration No. CA/87/11053
Licensed Surveyor
Corporation of Madras
R. A. No. 212
No. 7, A.D. Block, Annanagar
Madras-40

LISENCED SURVEYOR