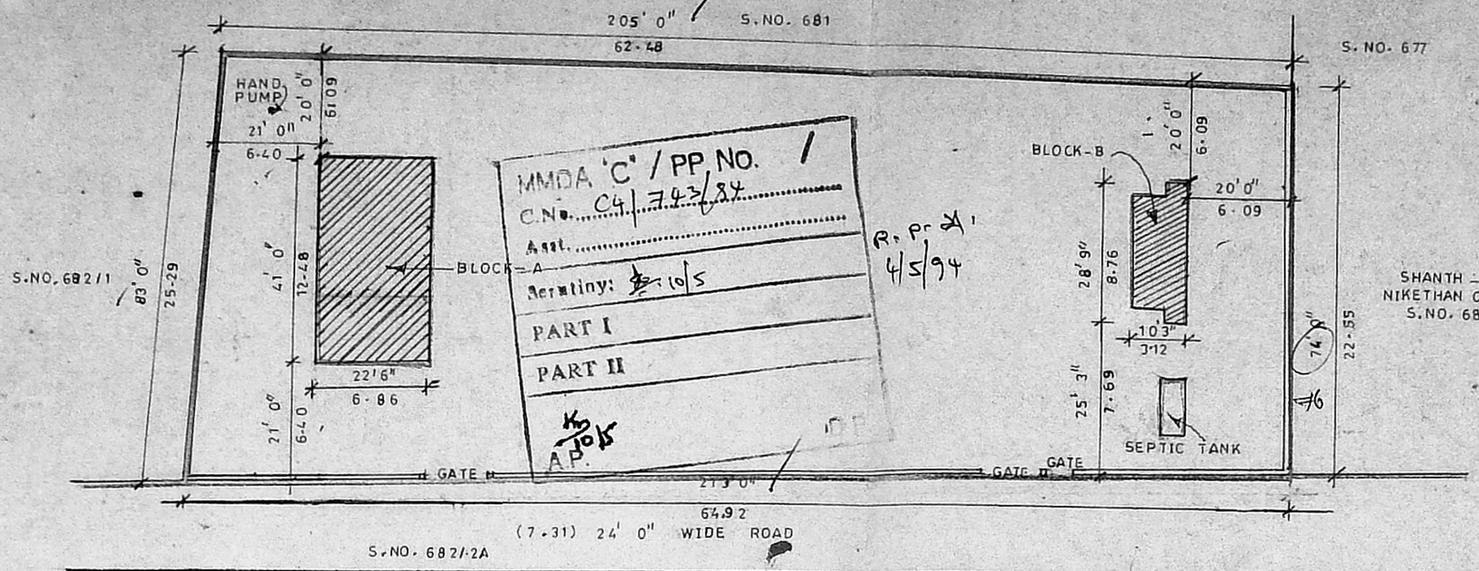

MMDA 'C' / PP NO. 1
C.No. C4/743/94
Asst.
Scrutiny: 10/5
PART I
PART II
AP 10/5
R. Pr. 4/5/94

SCALE: 1" = 24' 0"
(1 : 300)

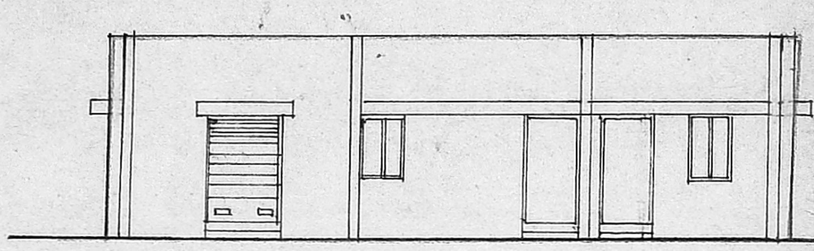

ELEVATION

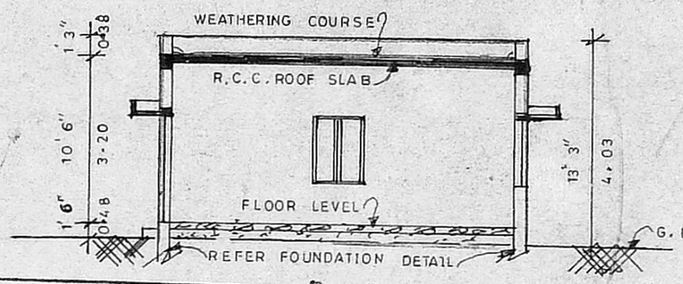

SECTION ON A-A

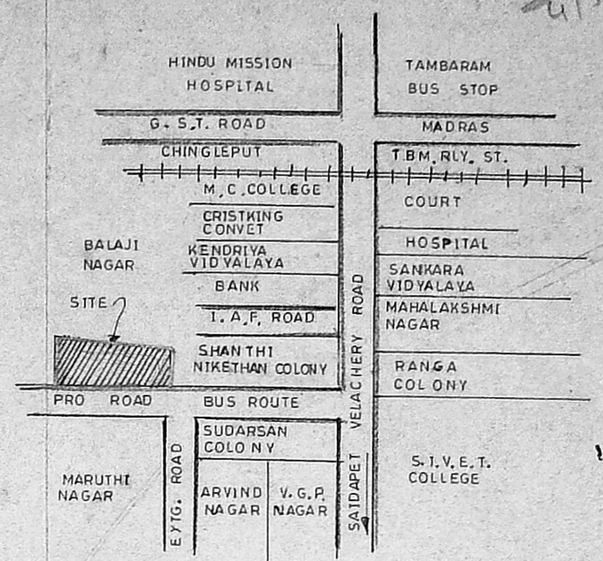

KEY PLAN
NOT TO SCALE

Planning Permit No. @ PP 66 94

APPROVED
SUBJECT TO THE CONDITIONS IN THIS OFFICE LETTER.
No. C4/743/94 Date 18.7.94

FOR MEMBER SECRETARY
MADRAS METROPOLITAN DEVELOPMENT AUTHORITY
MADRAS 600 008

18/7

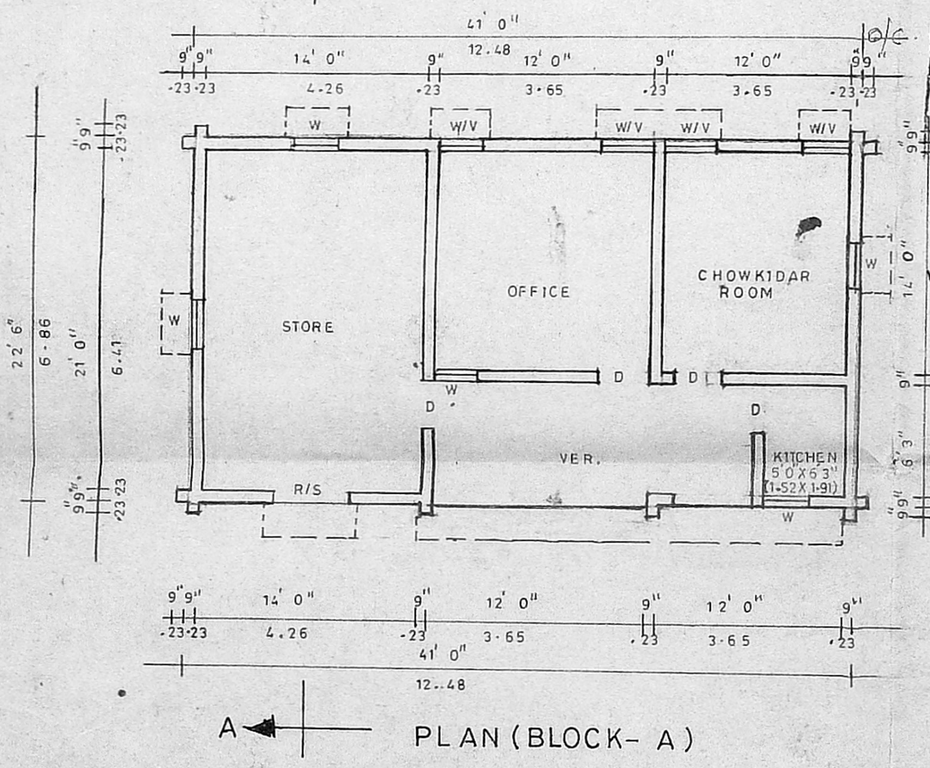

A PLAN (BLOCK- A)

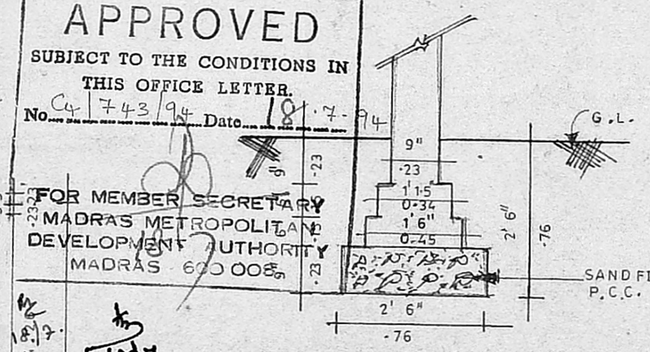

FOUNDATION DETAIL
SCALE : 1/2" = 1' 0"

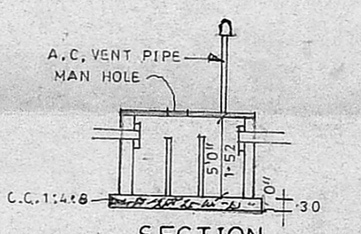

SECTION

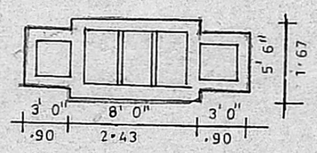

SEPTICK TANK

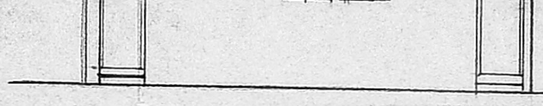

ELEVATION

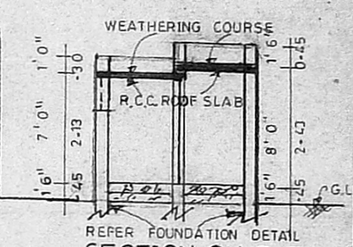

SECTION ON B-B

B

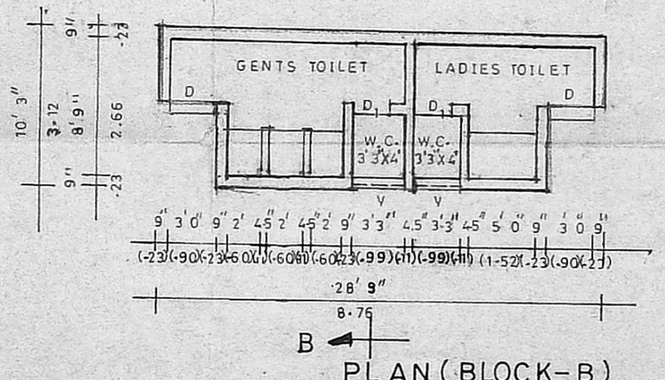

B PLAN (BLOCK-B)

SCHEDULE OF JOINERY

R/S	ROLLING SHUTTER	5' 0"X 7' 0" (1.52 X 2.13)
D	DOOR	3' 0"X 7' 0" (0.90X 2.13)
D_1	DOOR	2' 6"X 7' 0" (0.76X 2.13)
W	WINDOW	3' 0"X 4' 0" (0.90X 1.21)
V	VENTILATOR	3' 0"X 1' 6" (0.90X0.45)

NOTE

PROPOSED BOUNDARY LINE
ROAD

PLAN SHOWING THE PROPOSED AT RADHA SWAMI SATSANG (BEAS) SUB CENTRE TAMBARAM AT SHANTI NIKETHAN ANNXE S. NO. 682/2A AT MADAMBAKKAM SAIDAPET TALUK CHINGLEPET M G R DISTRICT MADRAS-73.

AREA STATEMENT	Sq. ft	Sq. m
PLOT AREA	16,700	1552.04
BUILT UP AREA	1,174	109.17
PLOT COVERAGE	7.02%	
F.S.I.	0.070	

SCALE 1" 8' 0" (1:100)

Marma.

SHRI K.C. SHARMA
CARE TAKER INCHARGE
SATSANG SUB-CENTER TAMBARAM

SU. MURUGESAN, D.C.E.
Consulting Civil Engineer &
Licensed Building Surveyor
Corporation of Madras