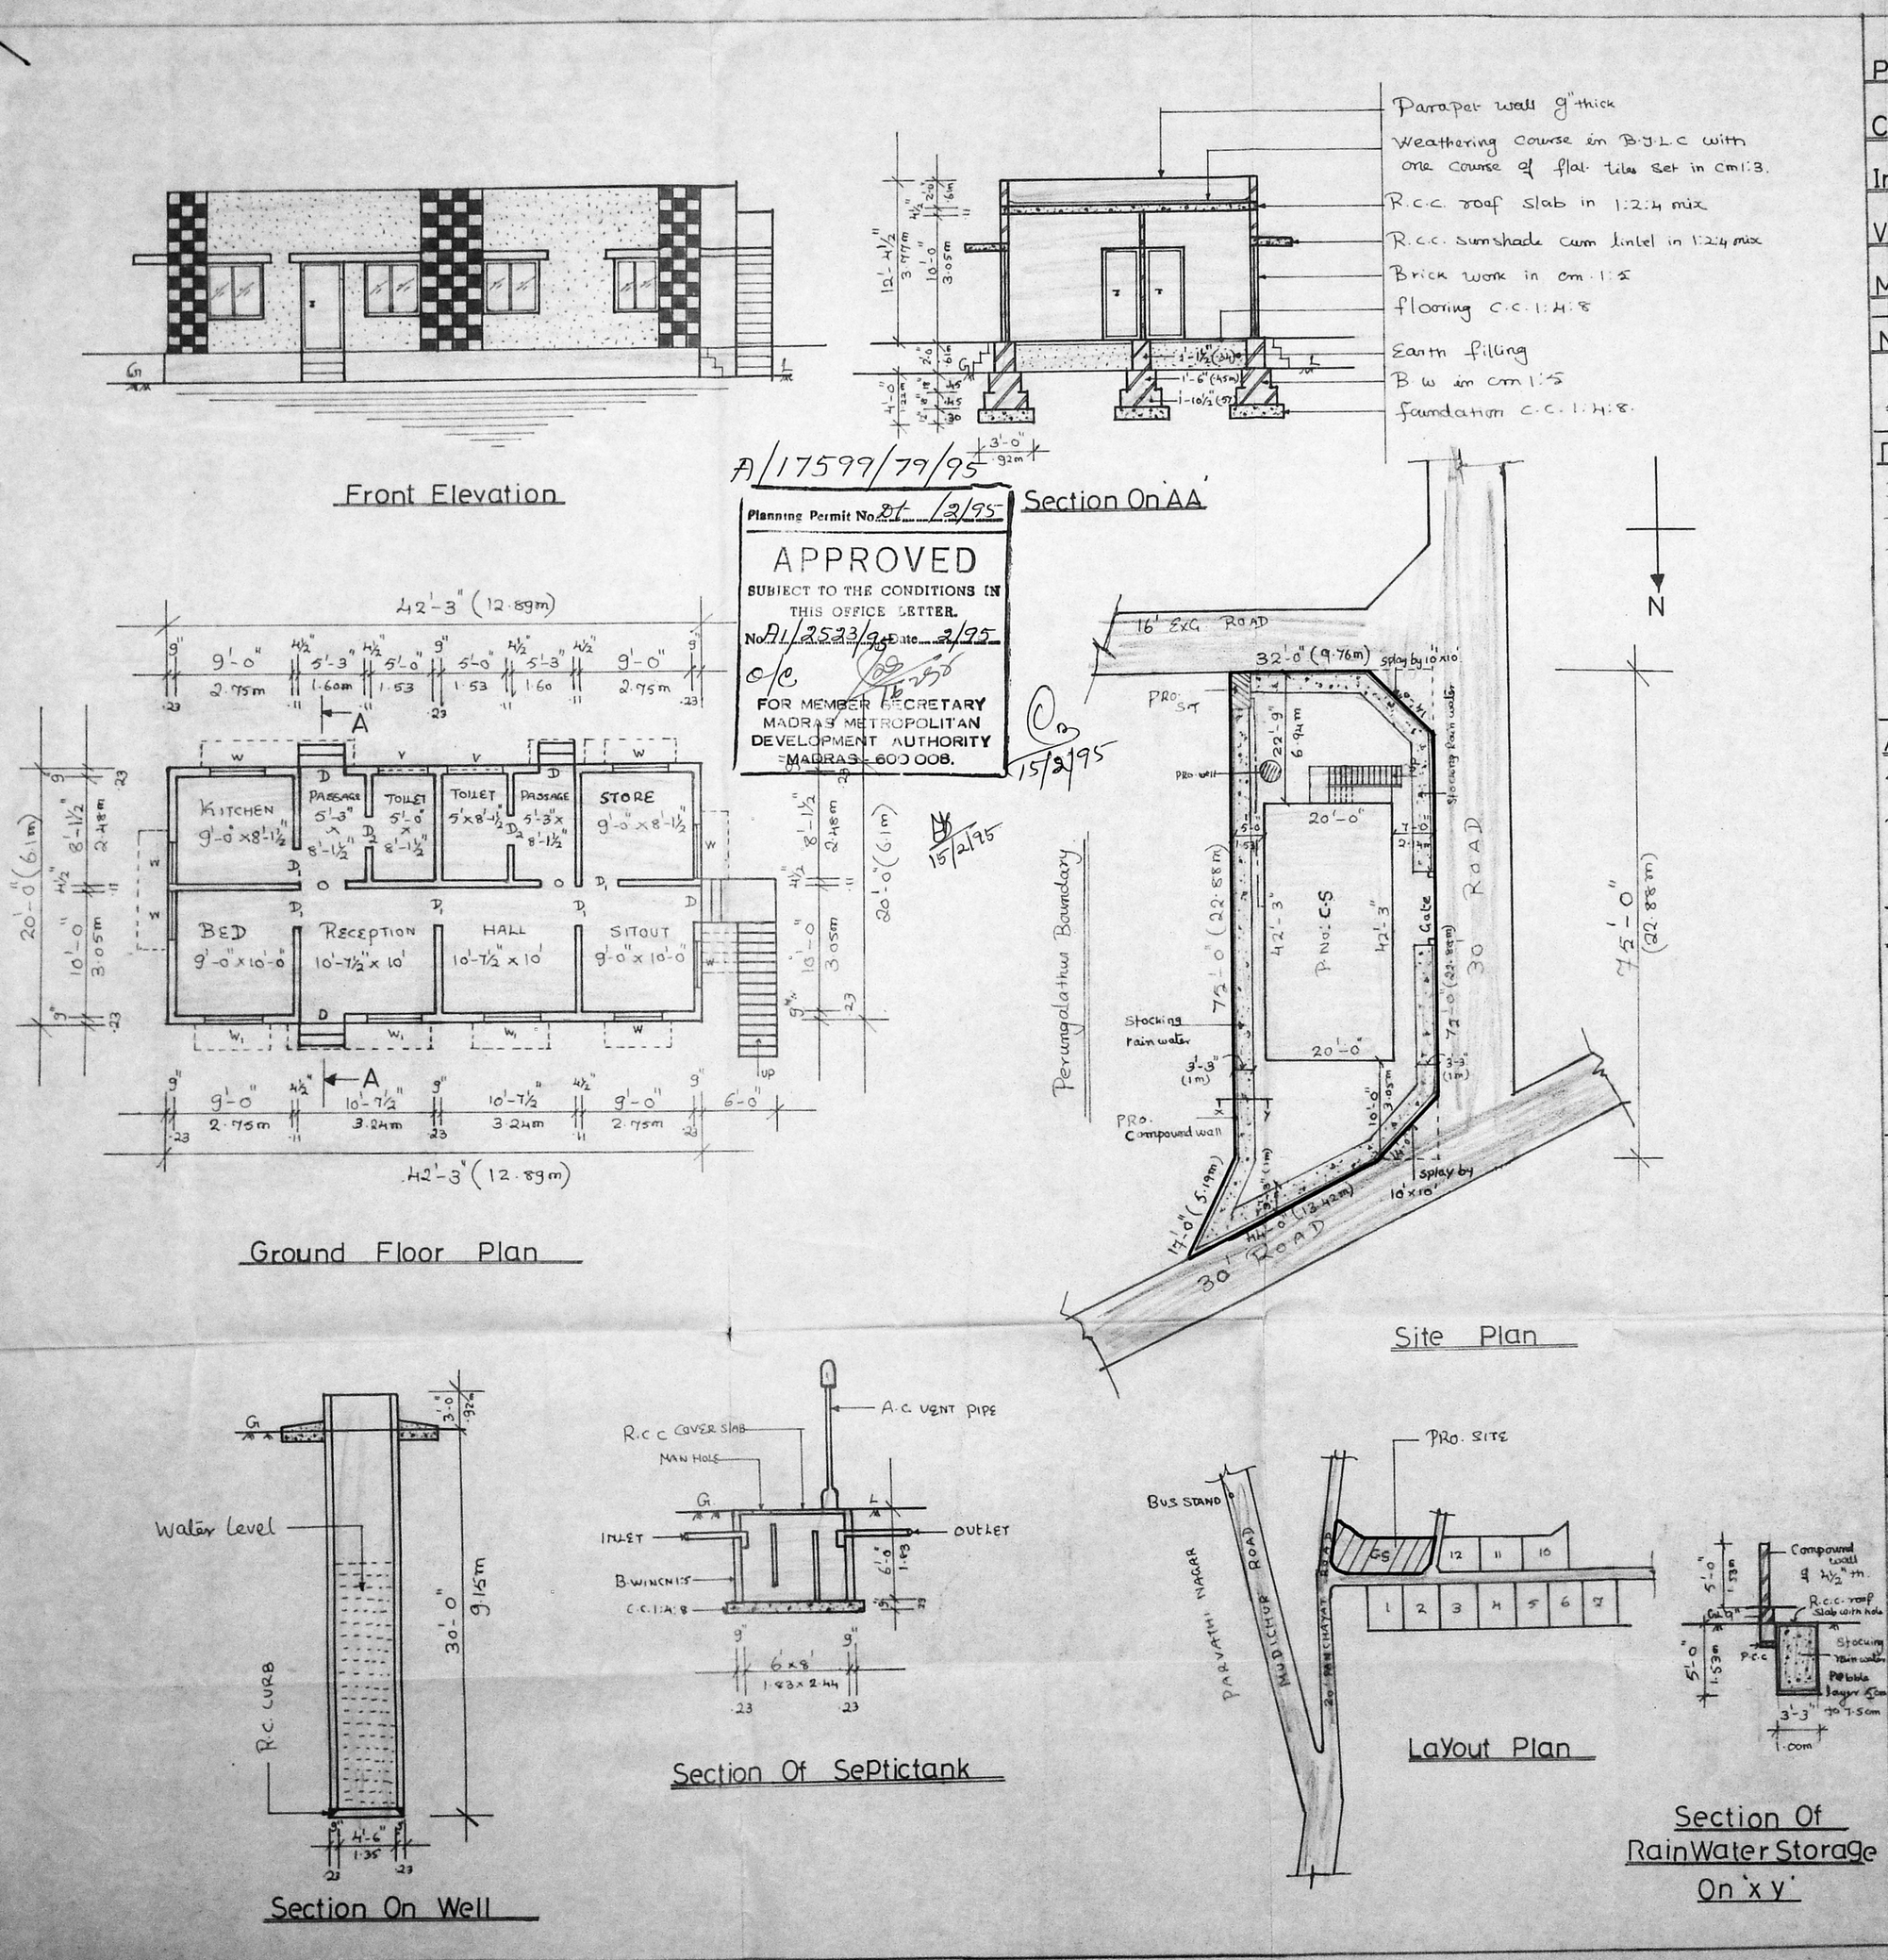

Plan Showing The Proposed Construction Of House In P.No.CS In S.No: 393/5A, Of Mudichur Village, Saidapet Taluk, Chengai M.G.R District.

Note: Revised scrutiny plan A1/2523/95

Approved Layout - P.P.P/L.O.No: 121/91

Reference :-

D - Door - 3'-3" x 7'-0" - 1.00 x 2.13 m
D_1 - " - 3'-0" x 6'-0" - 0.92 x 1.83 m
D_2 - " - 2'-6" x 6'-0" - .76 x 1.83 m
W - window - 3'-0" x 4'-6" - 0.92 x 1.37 m
W_1 - " - 4'-6" x 4'-6" - 1.37 x 1.37 m
V - ventilator - 3'-0" x 2'-0" - .92 x .61 m
All joinery in well seasoned wood.

Area Details	Sft	SqM
Plot Area	2372	220
Plinth Area	845	79
Carpet Area	705	65

Colour Index :-

Exg. Road shown thus
Pro work shown thus
Boundary line shown thus
Drainage line shown thus
Rain water pipe line shown thus

Staircase Details :-

Width - 3'-0"
Tread - 0'-9"
Rise - 0'-6"

Drg No: 1/1/94 Scale 0'-1" = 8'-0"

Owner P. Subila

C.A. VASUDEVA RAO, B.C.E., AMIET.
BUILDER & FLAT PROMOTER
L.I.C. PANEL VALUER
PANEL ENGINEER / VALUER FOR S.B.I., I.O.B., P.N.B., UNION BANK & GEN. INSURANCE COMPANIES,
LICENSED SURVEYOR FOR MADRAS CORPORATION (No.221) TAMBARAM & ALANDUR MUNICIPALITIES,
OFF: No.16 & 17 FIRST FLOOR, NEW MUNICIPAL COMPLEX, SIVAN GAM ROAD, TAMBARAM, MADRAS 600 045.
PHONE: OFF: 401957, RES: 493973

Licensed Surveyor