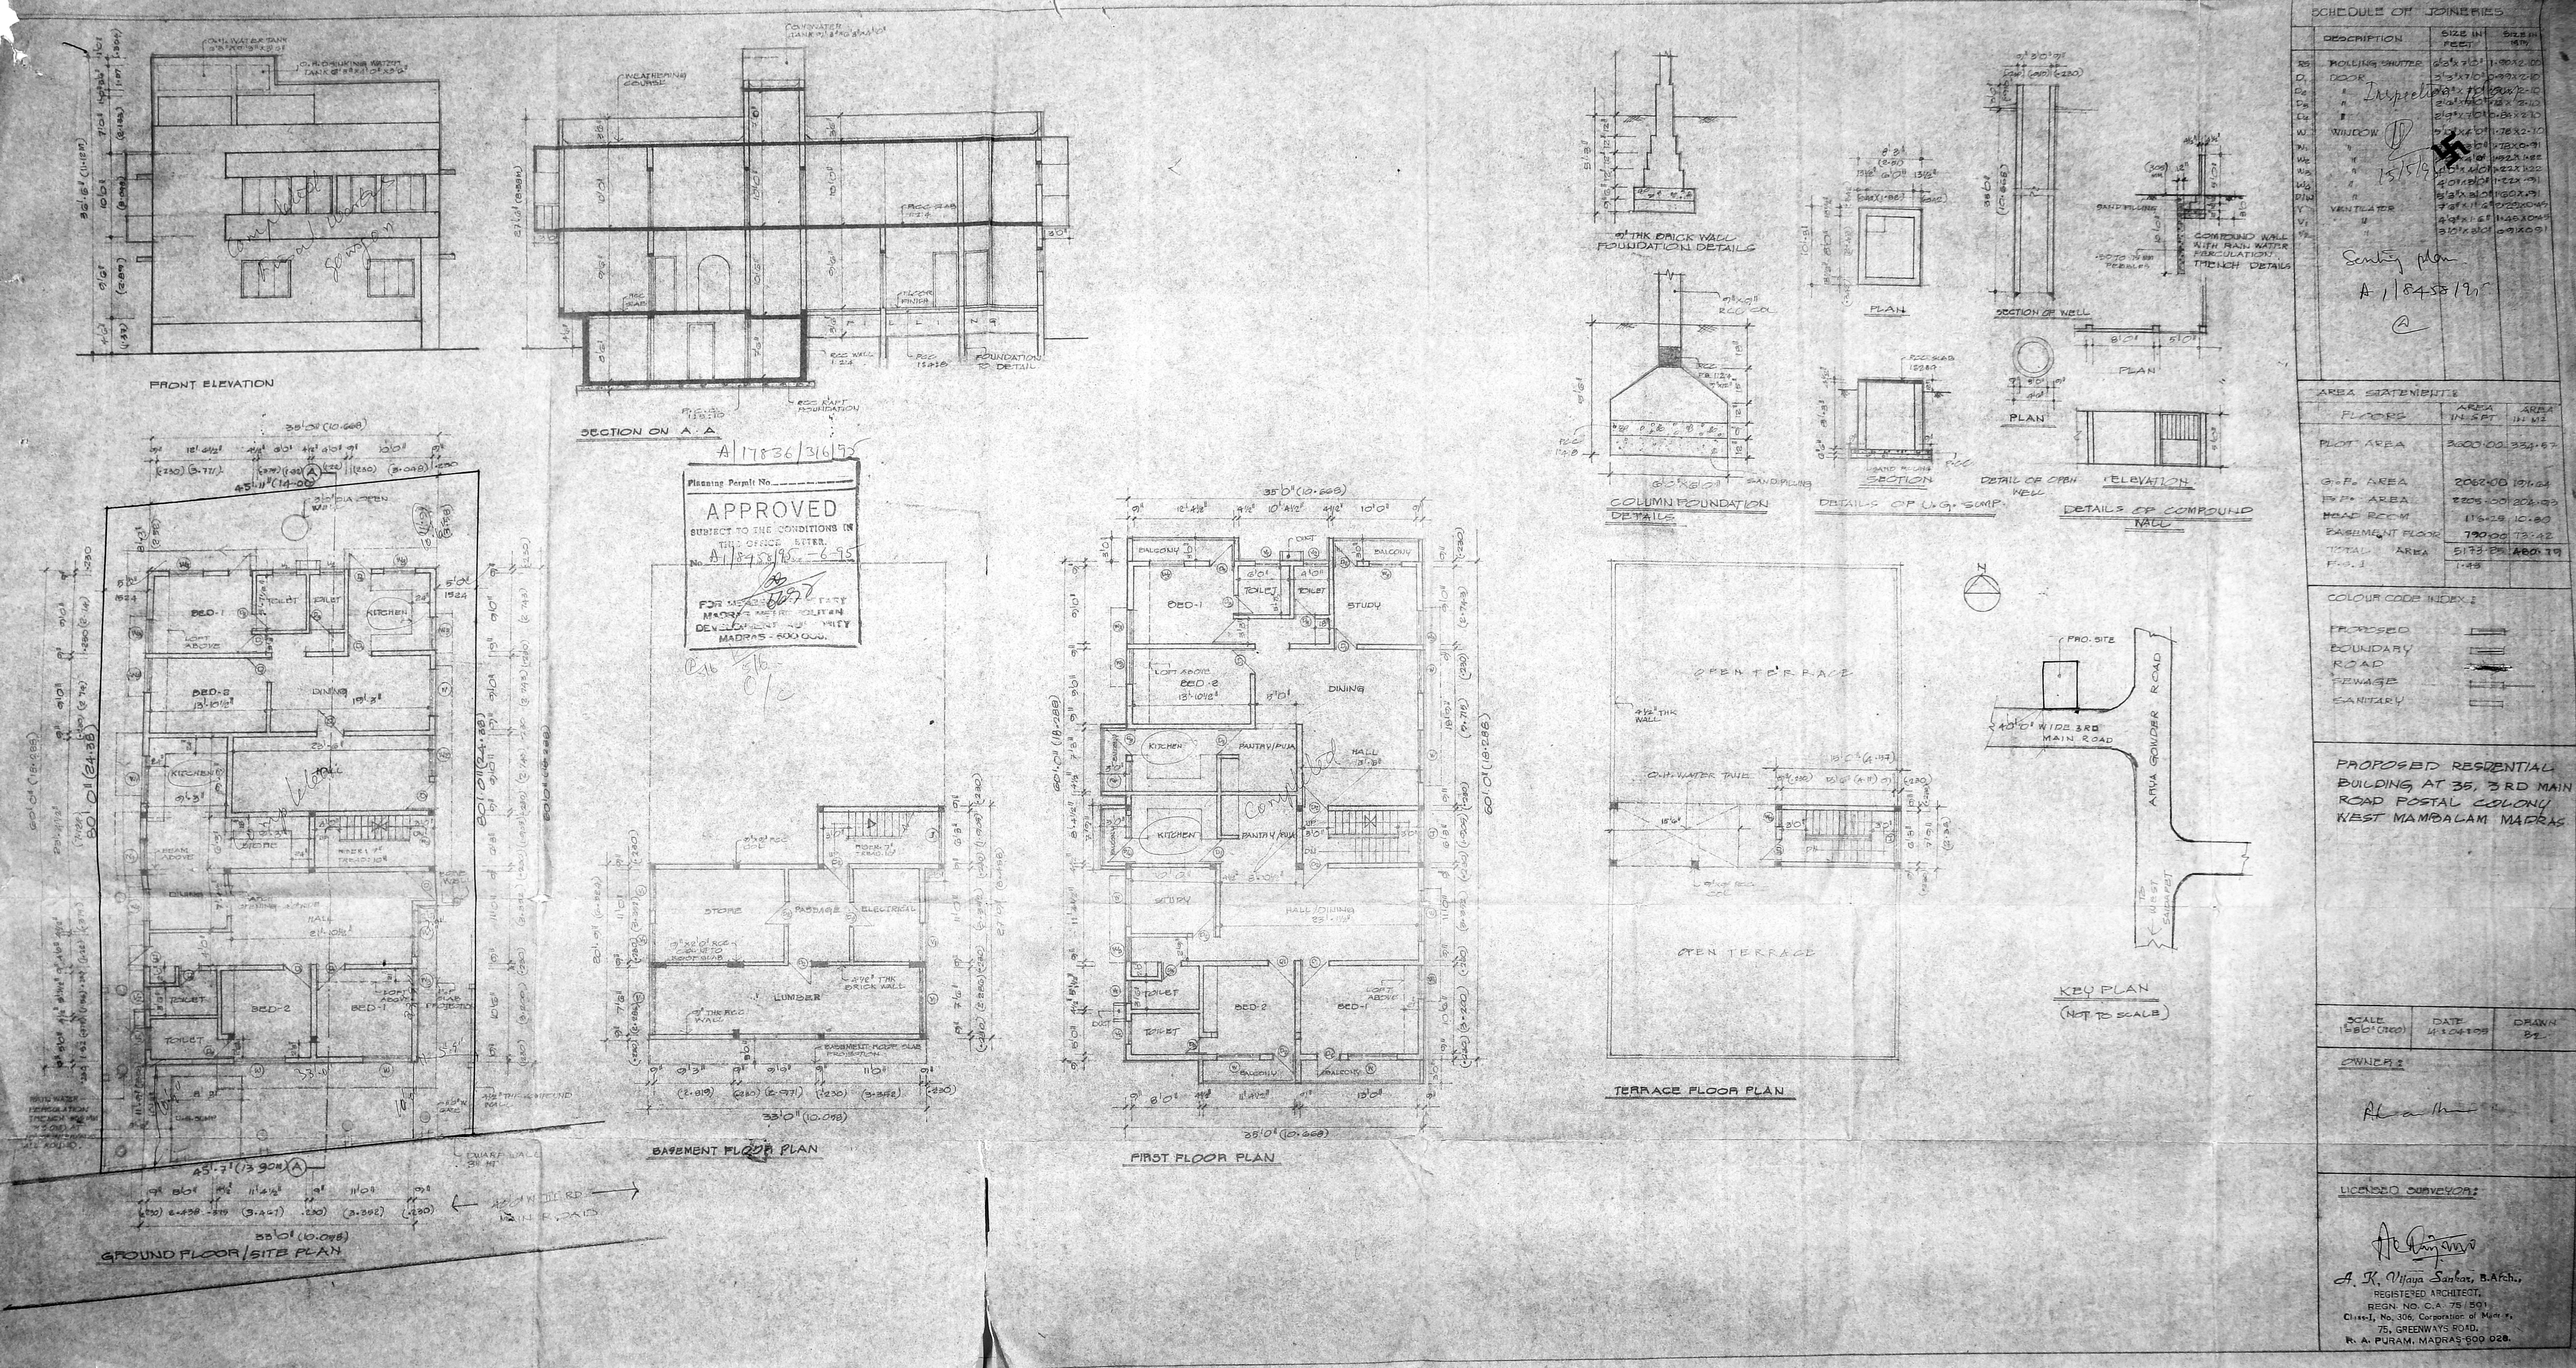

SCHEDULE OF JOINERIES

	DESCRIPTION	SIZE IN FEET	SIZE IN MM
RS	ROLLING SHUTTER	6'3"x7'0"	1.90x2.10
D1	DOOR	3'3"x7'0"	0.99x2.10
D2	"	3'3"x7'0"	0.99x2.10
D3	"	2'6"x7'0"	0.76x2.10
D4	"	2'9"x7'0"	0.84x2.10
W	WINDOW	5'9"x4'0"	1.78x2.10
W1	"	3'0"x4'0"	0.78x0.91
W2	"	4'0"x4'0"	1.92x1.22
W3	"	4'0"x4'0"	1.22x1.22
W4	"	4'0"x3'0"	1.22x.91
DIW	"	5'3"x3'0"	1.60x.91
V	VENTILATOR	7'6"x1'6"	2.29x0.45
V1	"	4'9"x1'6"	1.45x0.45
V2	"	3'0"x3'0"	0.91x0.91

Inspection

Sanitary plan
A/18458/95

AREA STATEMENT:

FLOORS	AREA IN SFT	AREA IN M²
PLOT AREA	3600.00	334.57
G.F. AREA	2062.00	191.64
F.F. AREA	2205.00	204.93
HEAD ROOM	116.29	10.80
BASEMENT FLOOR	790.00	73.42
TOTAL AREA	5173.25	480.79
F.S.I.	1.45	

COLOUR CODE INDEX:

PROPOSED
BOUNDARY
ROAD
SEWAGE
SANITARY

PROPOSED RESIDENTIAL BUILDING AT 35, 3RD MAIN ROAD POSTAL COLONY WEST MAMBALAM MADRAS

SCALE	DATE	DRAWN
1"=8'0" (1:100)	4.04.95	B.Z.

OWNER:

LICENSED SURVEYOR:

A. K. Vijaya Sankar, B.Arch.,
REGISTERED ARCHITECT,
REGN. NO. C.A. 75/501
Class-I, No. 306, Corporation of Madras,
75, GREENWAYS ROAD,
R. A. PURAM, MADRAS-600 028.