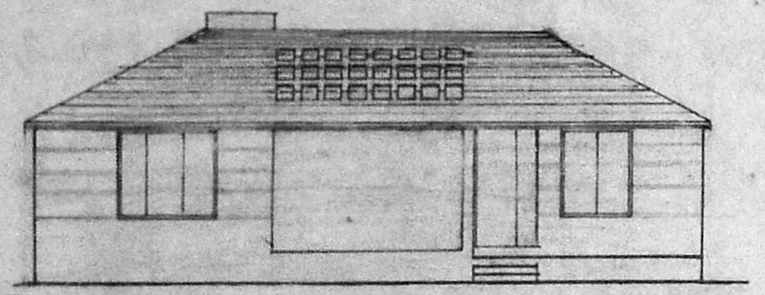

front elevation

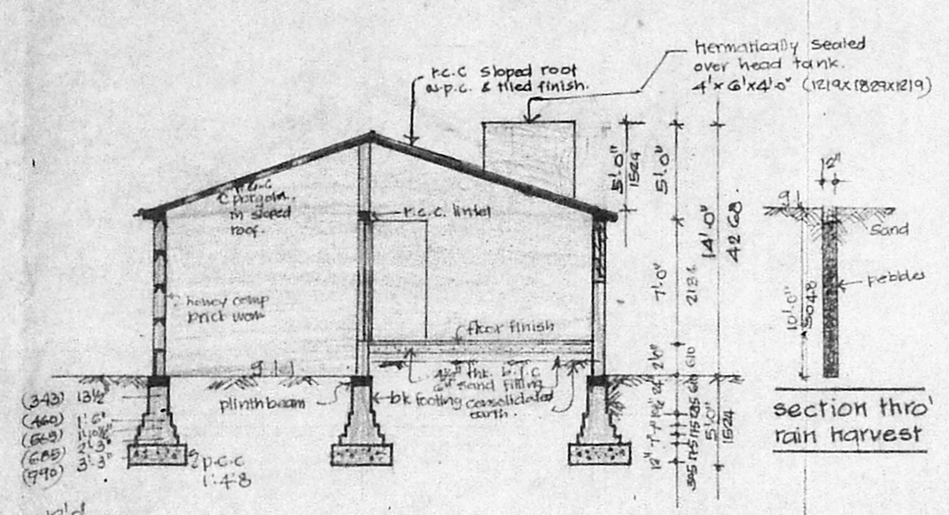

section thro' rain harvest

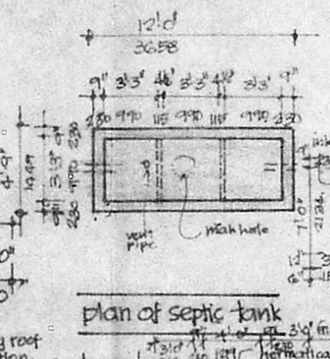

section thro' a-a,

plan of septic tank

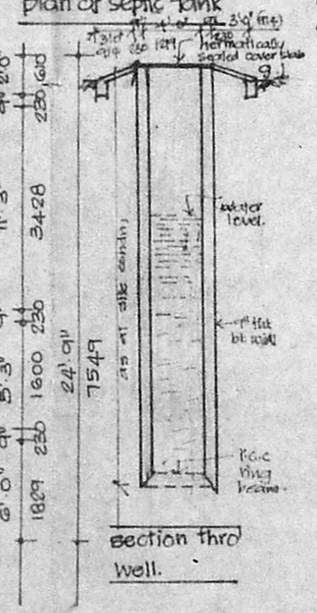

section thro' septic tank

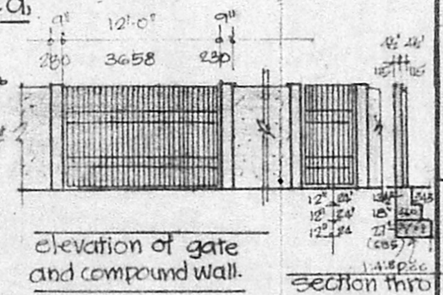

elevation of gate and compound wall.

section thro' compound wall

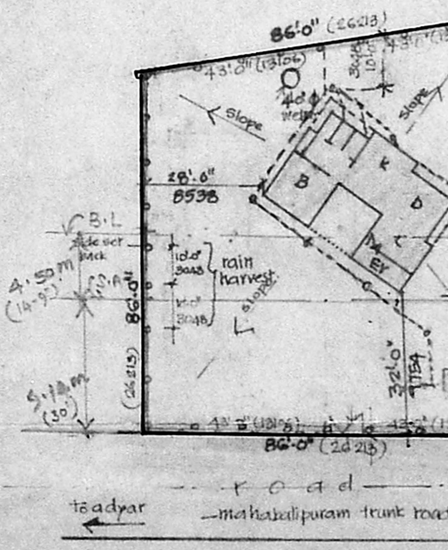

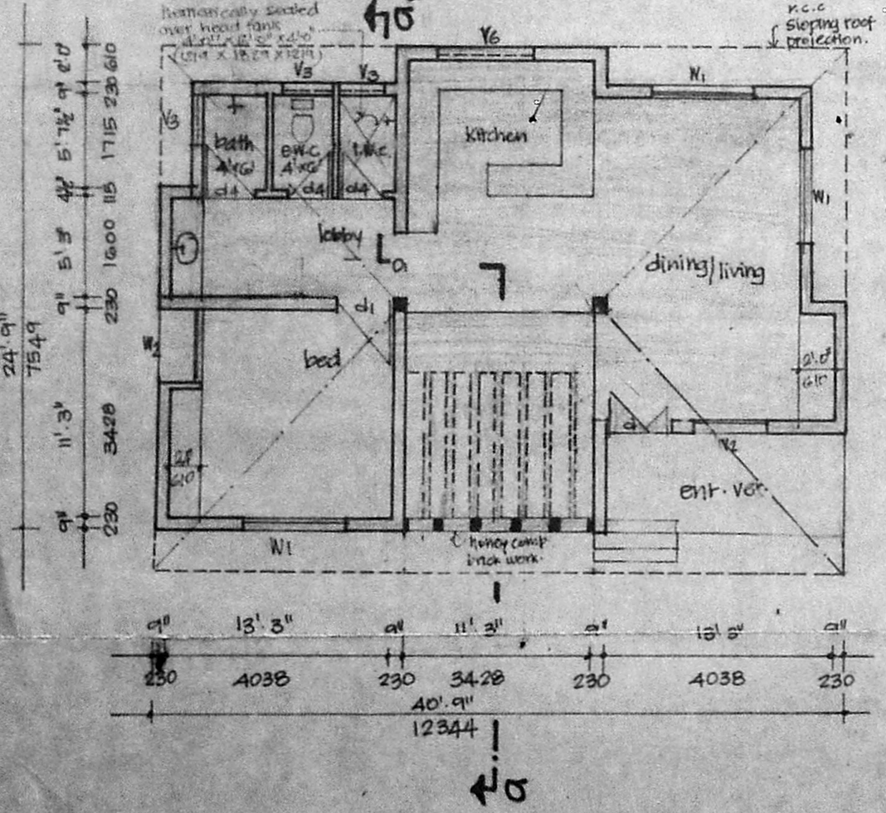

ground floor plan

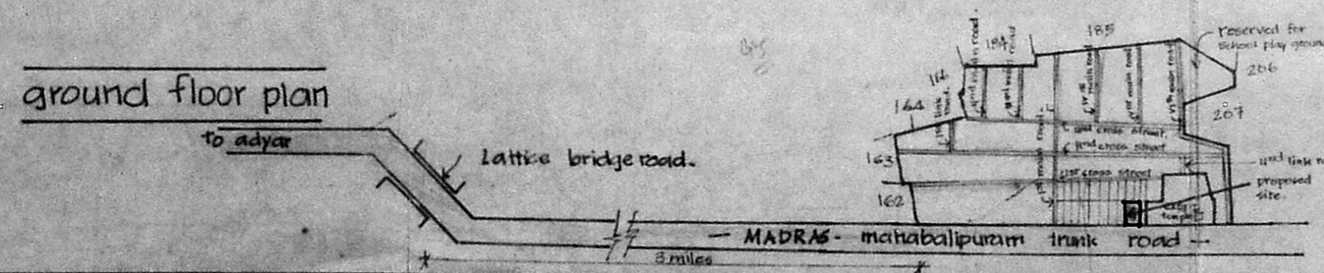

Schedule of Joinery

d	4'-0" x 7'-0"	1219 x 2134	t.w. panelled door
d_1	3'-3" x 7'-0"	990 x 2134	" " "
d_4	2'-6" x 7'-0"	762 x 2134	" " "
O_1	3'-3" x 7'-0"	990 x 2134	opening
W_1	5'-10" x 5'-0"	1778 x 1524	t.w. glazed shutter window
W_2	4'-0" x 5'-0"	1219 x 1524	" " " "
V_6	6'-0" x 3'-0"	1829 x 914	t.w. sandy louvred ventilator
V_3	3'-0" x 2'-2"	914 x 660	" " "

area statement

plot area	7912 sft	735.04 m^2
built up area	sft	m^2
g. floor	860	79.90

colour code reference.

- site boundary
- proposed work
- roads
- sewerline

P. K. RAMANATHAN
LICENSED SURVEYOR
CLASS I No. 41 - licensed surveyor

owner

proposed residence for mr. v. s. gandhi at rajunagar lay-out (plot no 189 & 191) old mahabalipuram road, madras. in (S. no. 213) okkiyam thuraipakkam village, mambalikaran chavadi saidapet taluk.

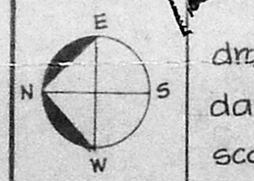

drg no : 3-3/548
date : 25.03.94
scale : 1" = 8'-0" (1:100)

ramanathan and associates,
architects, engineers, int. designers,
72-b, c.p. ramaswamy road, madras-18.