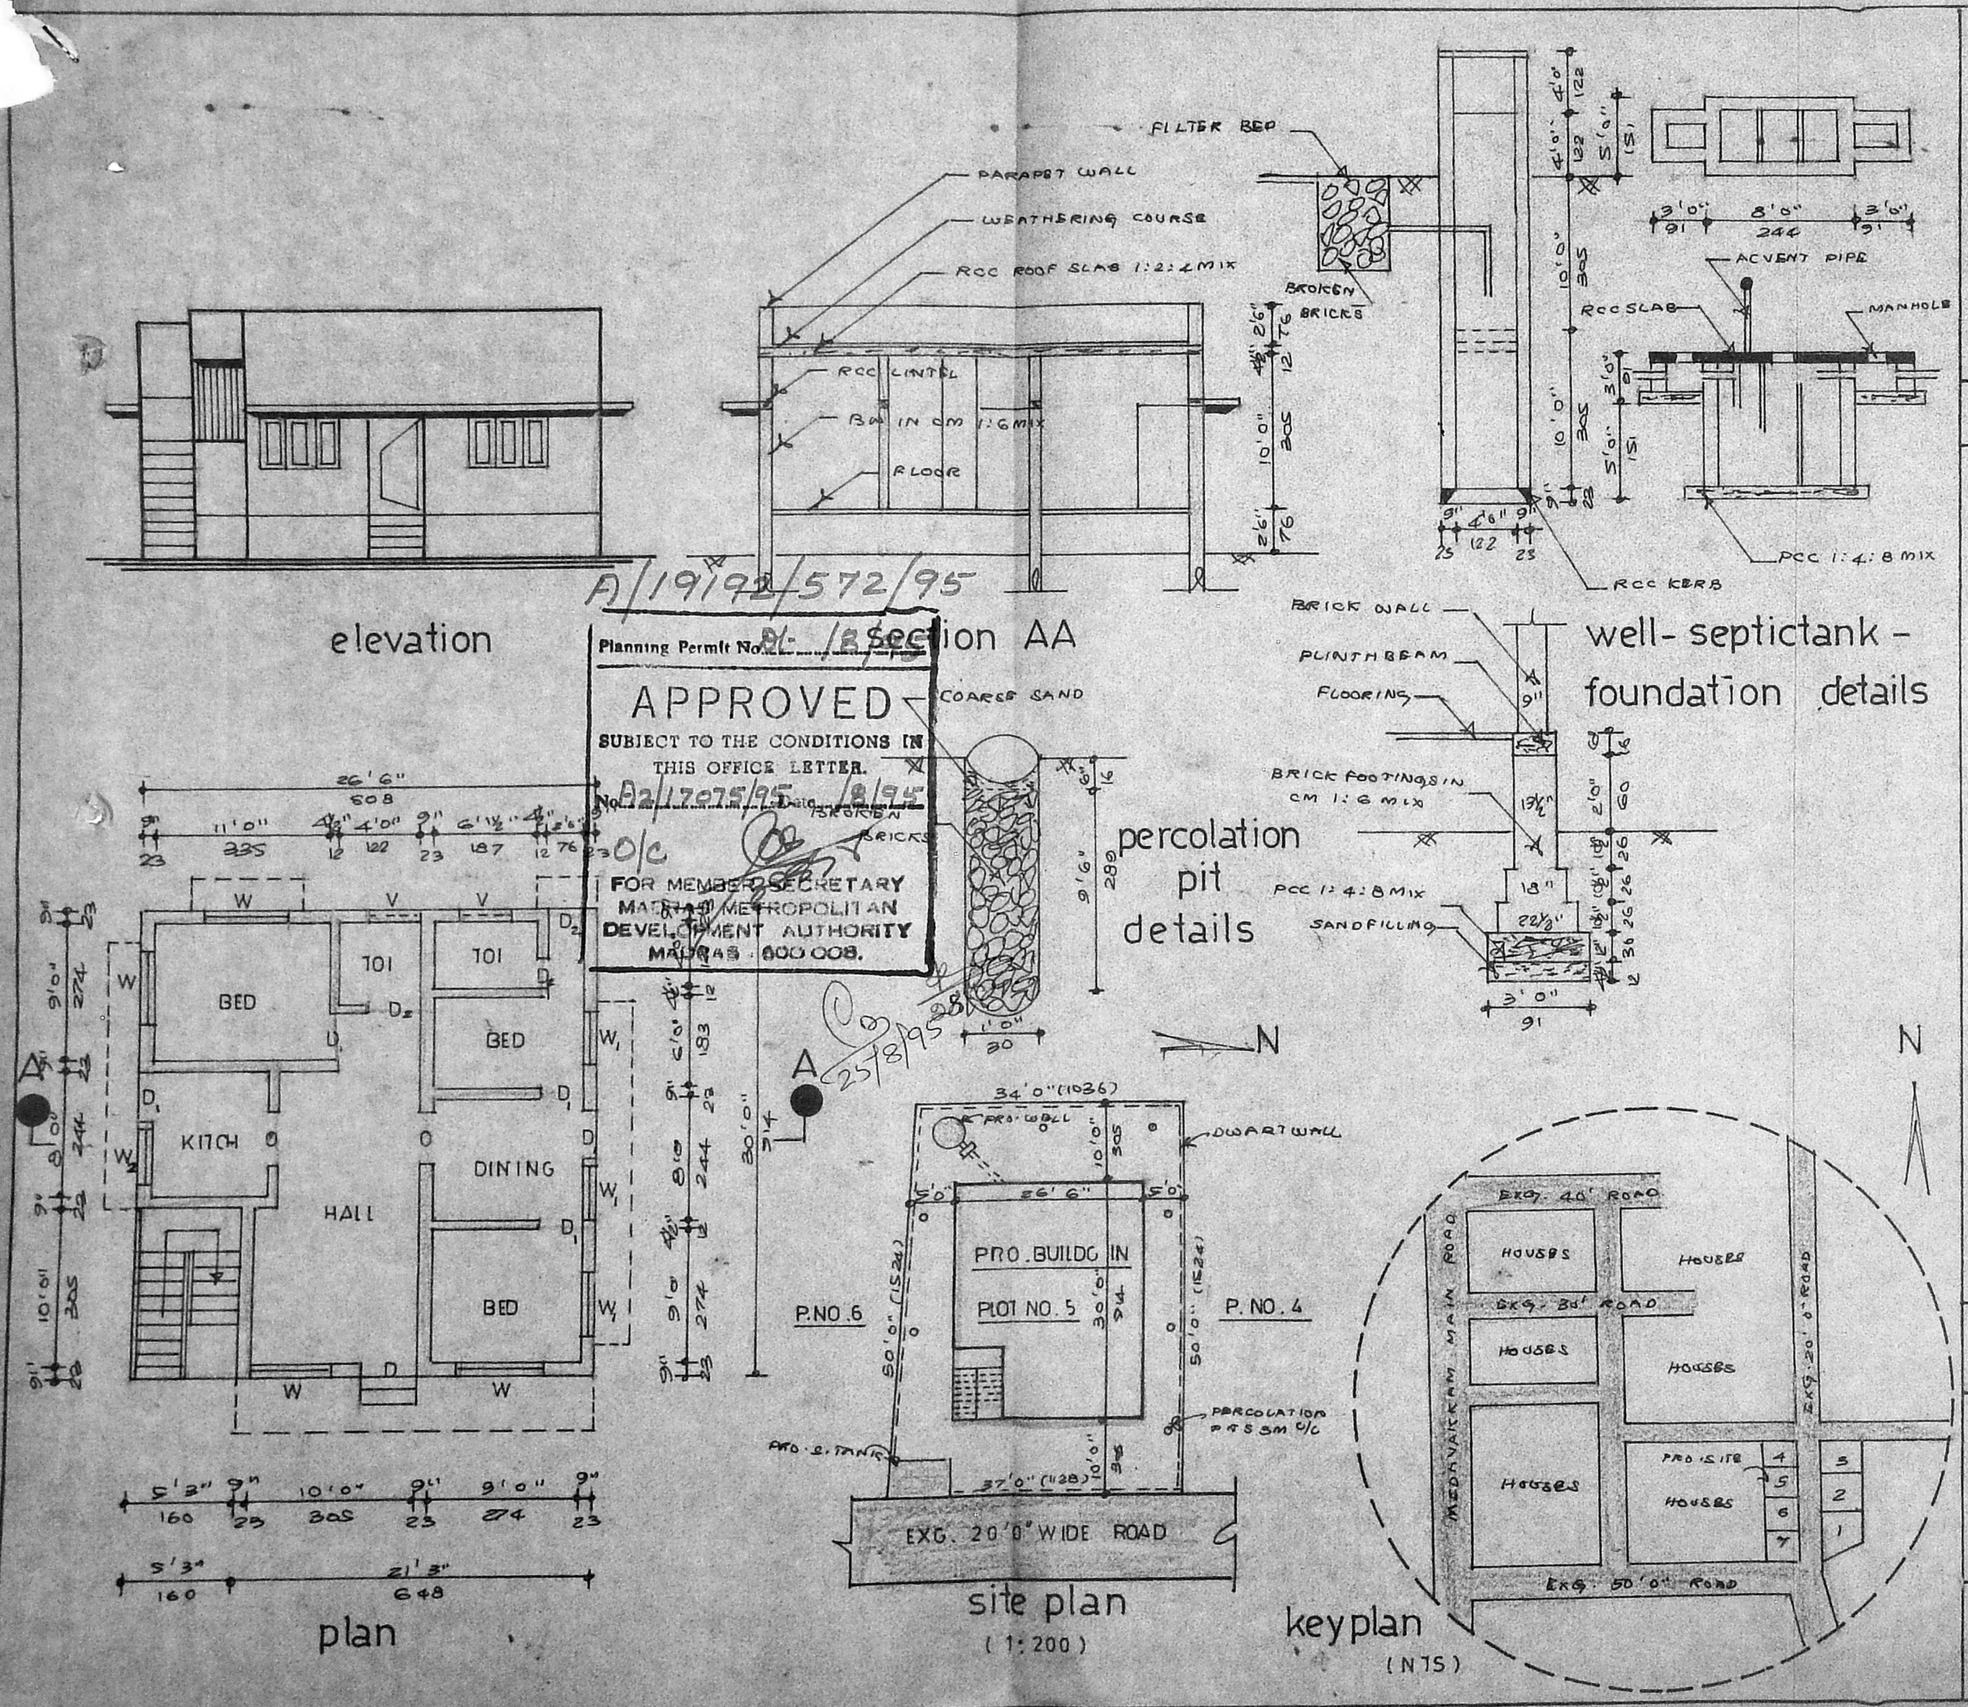

A/19192/572/95

Planning Permit No. A1-/8/95

APPROVED

SUBJECT TO THE CONDITIONS IN THIS OFFICE LETTER.

No. A2/17075/95 Date /8/95

O/C

FOR MEMBER SECRETARY
MADRAS METROPOLITAN DEVELOPMENT AUTHORITY
MADRAS - 600 008.

25/8/95

PLAN SHOWG THE PROPOSED DWELLING AT PLOT NO. 5 IN S.NO. 28/55 (New) OF PONNUSWAMY AVENUE, Madipakkam Madura Puzhuthivakkam VILLAGE, SAIDAPETTK, CHENGAI_MGR DISTRICT.

SCALE 1" = 8'0" (1:100)

schedule of joineries

D	DOOR	3'6" X 6'6"	107 X 199
D_1	"	3'0" X 6'6"	91 X 199
D_2	"	2'6" X 6'6"	76 X 199
W	WINDOW	4'6" X 4'0"	137 X 122
W_1	"	3'0" X 4'0"	91 X 122
W_2	"	3'0" X 2'0"	91 X 61
V	VENTILATOR	"	"
O	OPENING		

area statement

PLOT	AREA	1775 SQFT	163.95 SQM
PLINTH	AREA	739 SQFT	68.26 SQM

colour index

PROPOSAL

ROAD

staircase details

TREAD	0'9" (23)
RISE	0'7" (17)
WIDTH	3'0" (91)

OWNER. John Ks

P. Jyaprakash, D.C.E.,
Consulting Civil Engineer,
Licensed Surveyor
ALANDUR & TAMBARAM MUNICIPALITY
Ullagaram - Puzhuthivakkam Town Panchayat
Off. No.13-C, Madipakkam Main Road,
(Hotel Annapoorna Upstair)
MADIPAKKAM, MADRAS - 600 091.

L.S.

SUDHA PLANNERS
MADRAS.600 091.