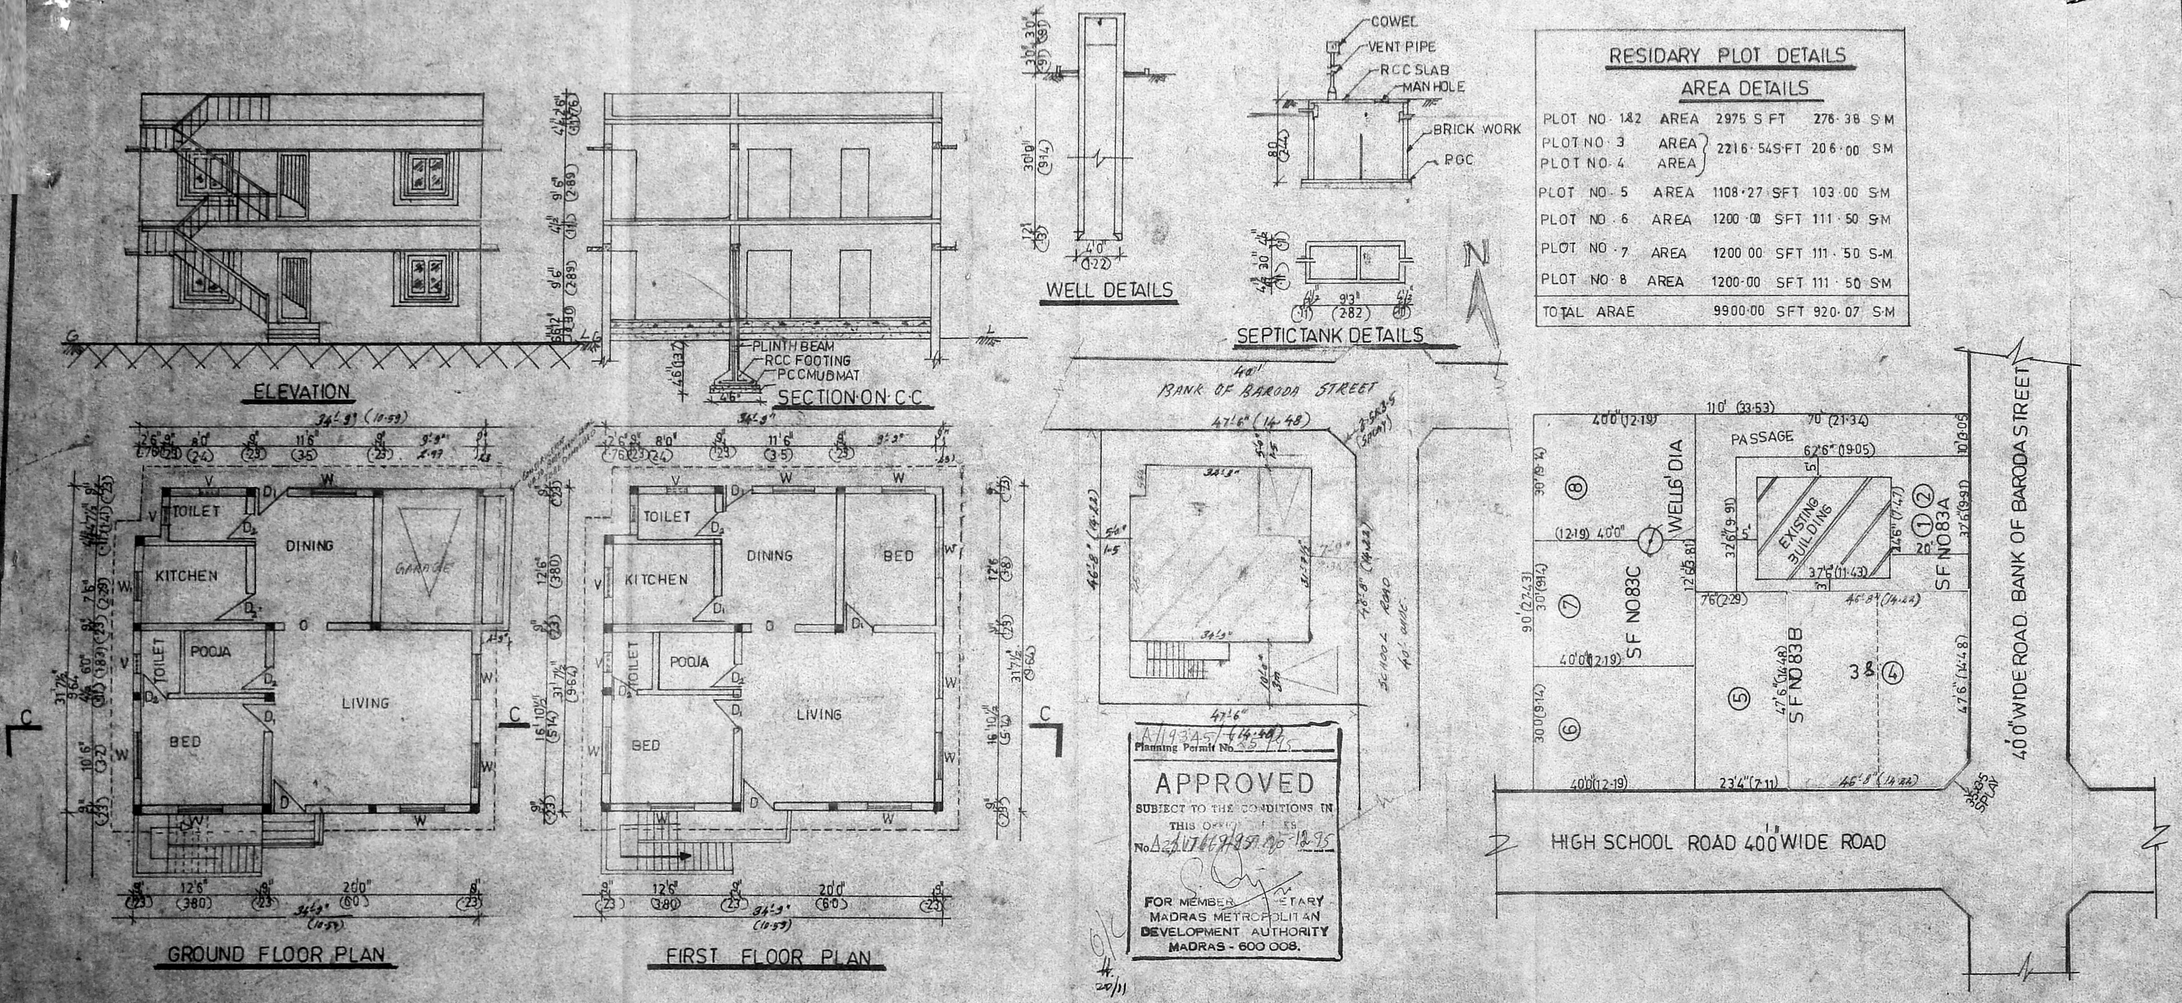

RESIDARY PLOT DETAILS

AREA DETAILS

PLOT NO. 1&2	AREA	2975 S FT	276.38 S M
PLOT NO. 3	AREA	2216.54 S FT	206.00 S M
PLOT NO. 4	AREA		
PLOT NO. 5	AREA	1108.27 SFT	103.00 S M
PLOT NO. 6	AREA	1200.00 SFT	111.50 S M
PLOT NO. 7	AREA	1200.00 SFT	111.50 S M
PLOT NO. 8	AREA	1200.00 SFT	111.50 S M
TOTAL ARAE		9900.00 SFT	920.07 S M

PLAN SHOWING THE PROPOSED CONSTRUCTION OF RESIDENTIAL BUILDING AT PLOT NO 83 PART (SUBDIVITION PLOT NO 3&4) S NO 594/3A OF NO 72 AMBATTUR VILLAGE CHENGAI M G R DIST. AMBATTUR MUNCIPALITY.

SPECIFICATION

PCC 1:4:8 IN FOUNDATION
SAND FILLING IN FOUNDATION
BRICK WORK IN CM 1:6
RCC WORK FOR SLABS, LINTELS, ETC.
INTERNAL EXTERNAL PLASTERING IN CM 1:5
FLOORING IN MOSAIC TILES
WEATHERING COURSE IN BRICK JELLY LIME CONC.

JOINERY DETAILS

DOOR	T W	D	33X70
	C W	D_1	30X70
	C W	D_2	26X70
OPENING		O	46X70
WINDOW	C W	W	46X46
	C W	W_1	210X46
VENTILATOR		V_1	16X20
		V	20X16

AREA DETAILS

PLOT EXTENT 2216 S FT 206.00 S M
GROUND FLOOR AREA 1085 SQFT 100 m2
FIRST FLOOR AREA 1085 SQFT 100 m2
PLOT COVERAGE 48%
F S I - 0.96

OWNER'S SIGNATURE

K. Mrs. K. Mangaiyarkarasi
(MRS. K. MANGAIYARKARASI)

LICENCED SURVEYOR

G.V. KRISHNAKUMAR, D.C.E.
Civil Engineer & Licenced Surveyor
Ambattur Municipality
G.V. CONSTRUCTIONS,
409, 1st Floor, MIT ROAD,
AMBATTUR, MADRAS-600 053.
Phone: 1652002