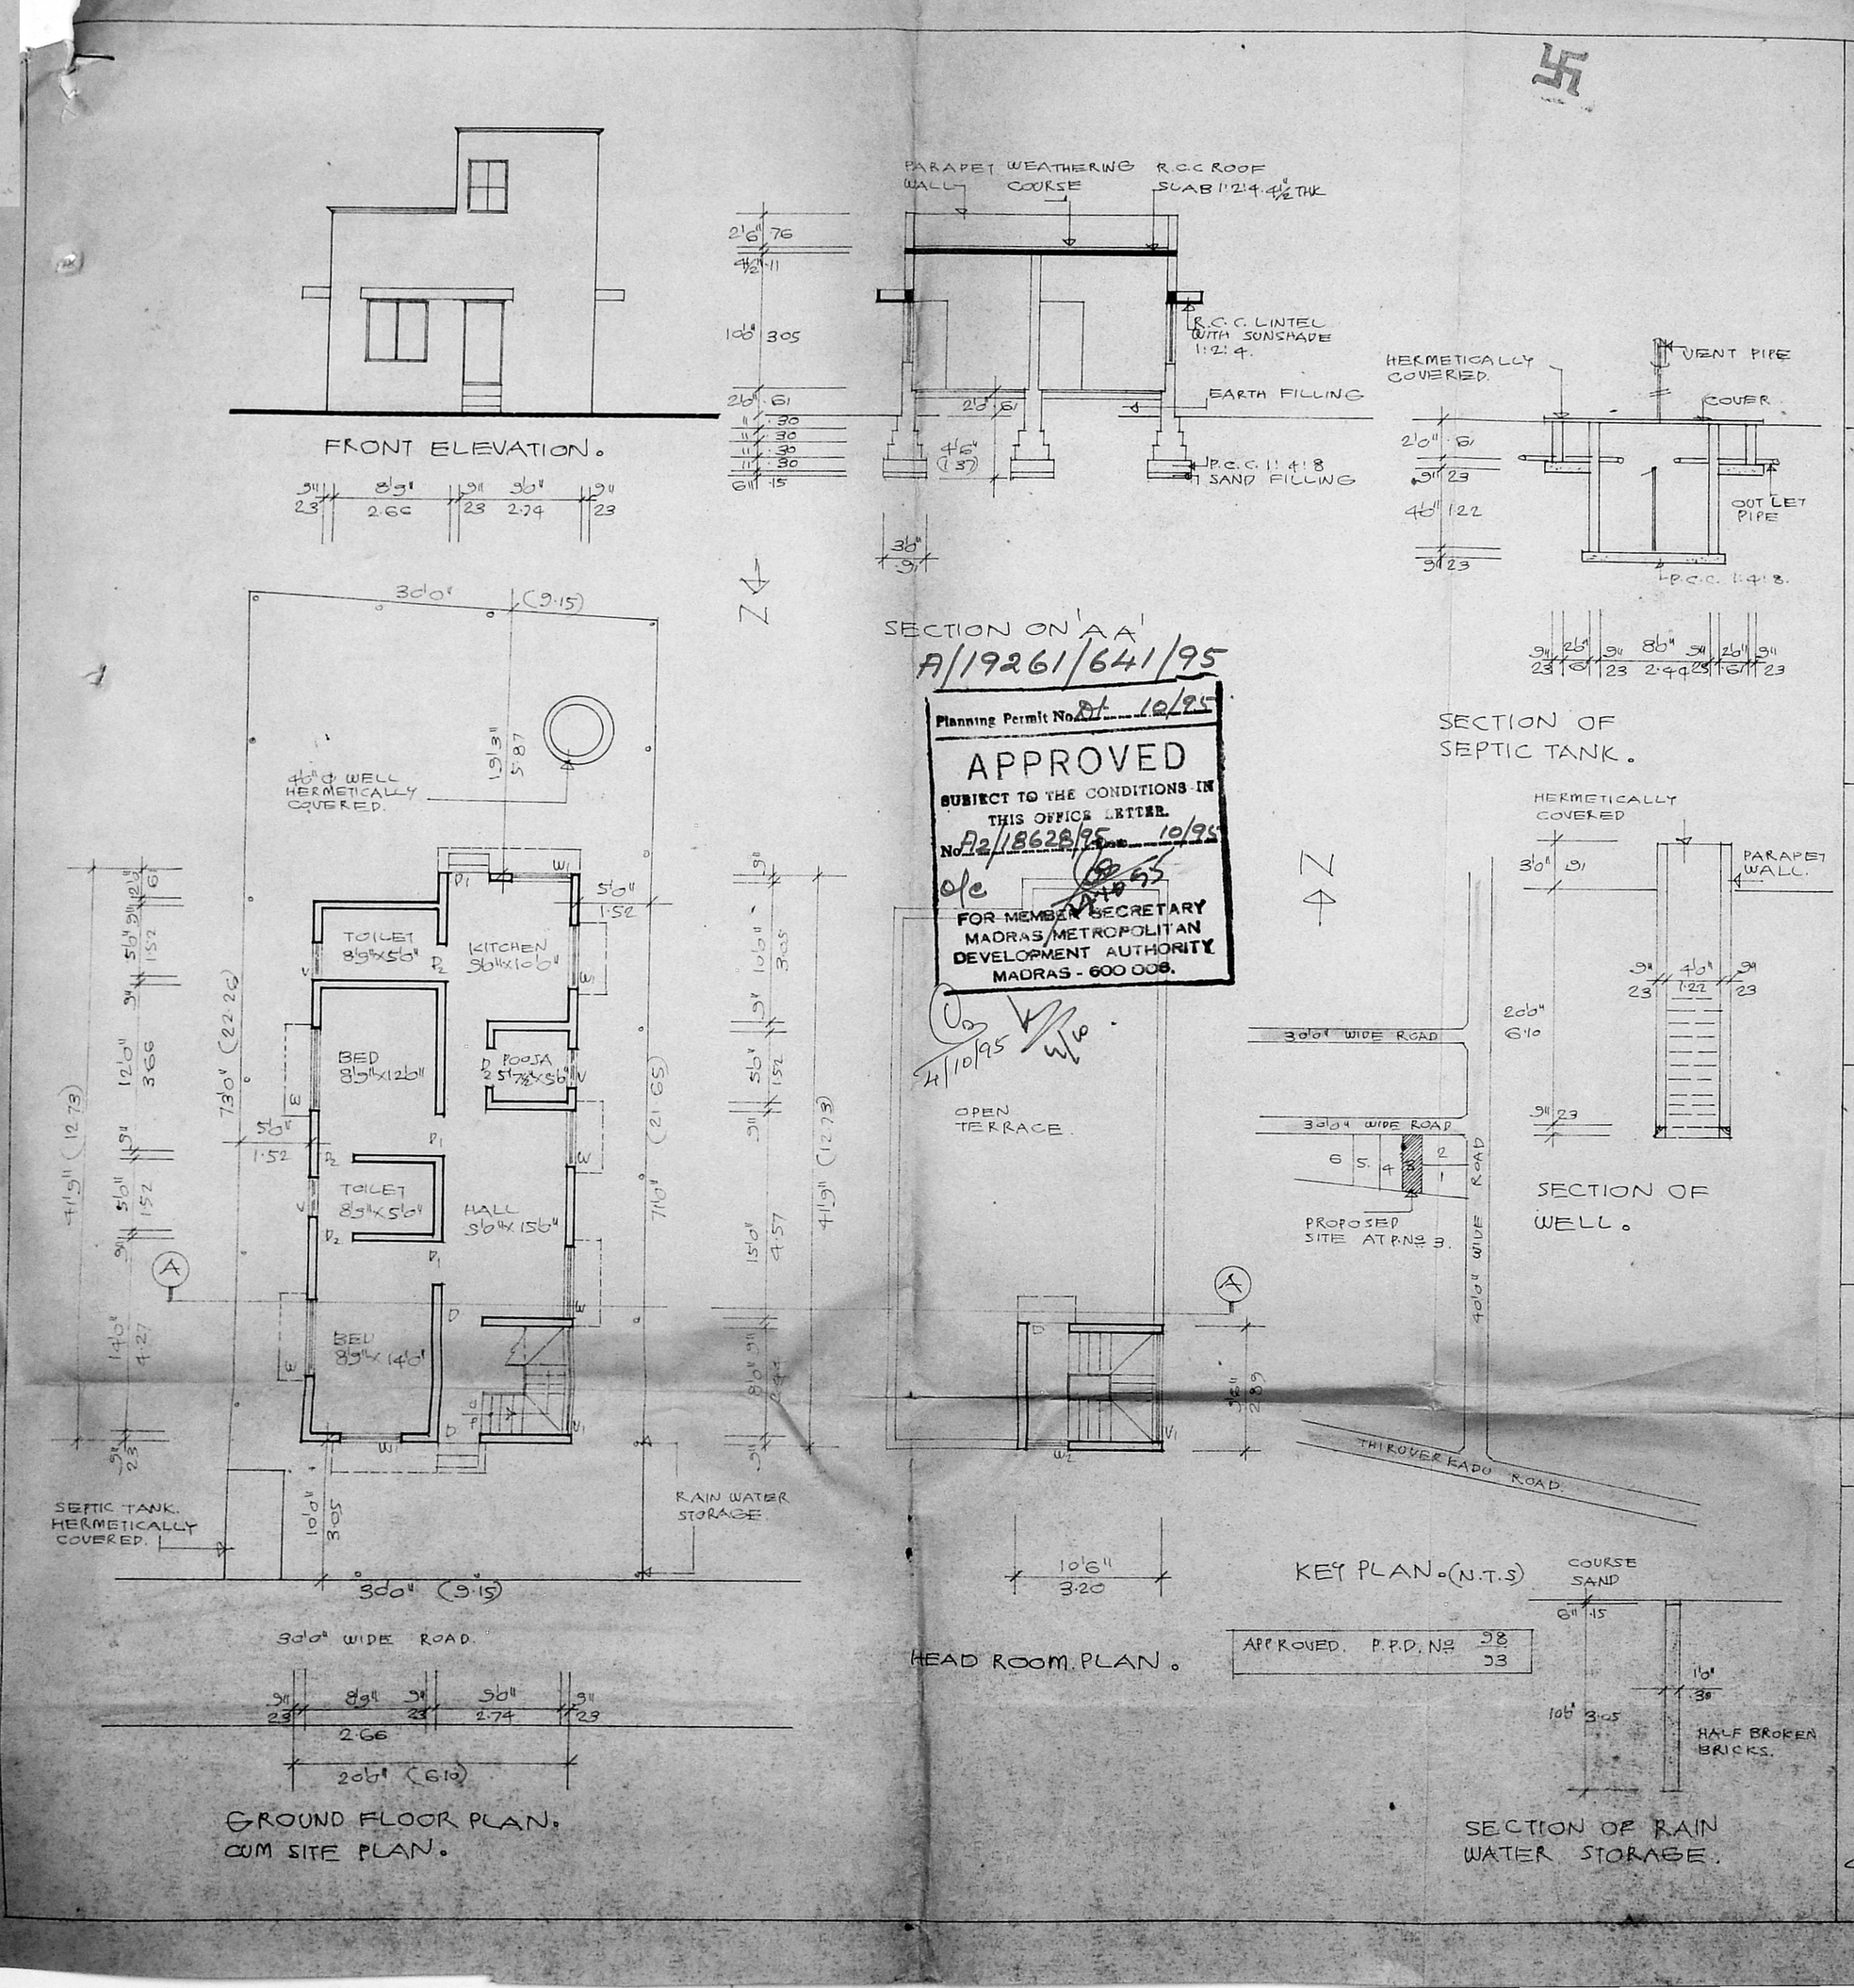

Planning Permit No. Dt. 10/95
APPROVED
SUBJECT TO THE CONDITIONS IN THIS OFFICE LETTER.
No. A2/18628/95 Dt. 10/95
FOR MEMBER SECRETARY
MADRAS METROPOLITAN DEVELOPMENT AUTHORITY
MADRAS - 600 008.

PLAN SHOWING THE PROPOSED DWELLING HOUSE AT P.No 3.
S.No 162/1 PALLAVAN TRANSPORT CORPORATION CO-OP HOUSE CONSTRUCTION SOCIETY
KOLADI VILLAGE,
THIRUVERKADU TOWNSHIP.
SCALE 1" = 8'0" / 1:100.
FOR MR. C.S. SRINIVASAN.

Scrutiny plan A2/18628/95

JOINERIES:

D DOOR	3'3" x 7'0"	1.00 x 2.13
D1 DOOR	3'0" x 7'0"	.91 x 2.13
D2 DOOR	2'6" x 7'0"	.76 x 2.13
W WINDOW	5'0" x 4'6"	1.52 x 1.37
W1 WINDOW	4'0" x 4'6"	1.22 x 1.37
W2 WINDOW	3'0" x 4'6"	.91 x 1.37
V VENTILATOR	2'6" x 2'6"	.76 x .76
V1 VENTILATOR	8'0" x 2'6"	2.44 x .76

PROPOSED ROAD BOUNDARY

TOTAL PLOT AREA: 2160 SFT / 200.66 m²
G.F. AREA: 816 SFT / 75.80 m²
HERD ROOM AREA: 102. SFT / 9.51. m²

C.S. Srinivasan
OWNER

Phone: 4340787
R. Mohan Rao, D.C.E.,
LICENSED SURVEYOR
Corporation of Madras
L. SURVEYOR
AMBATTUR TOWN SHIP
ALANDUR MUNICIPALITY
Consulting Engineer
Office: 15, Madley Road,
T. NAGAR, MADRAS - 600 017.