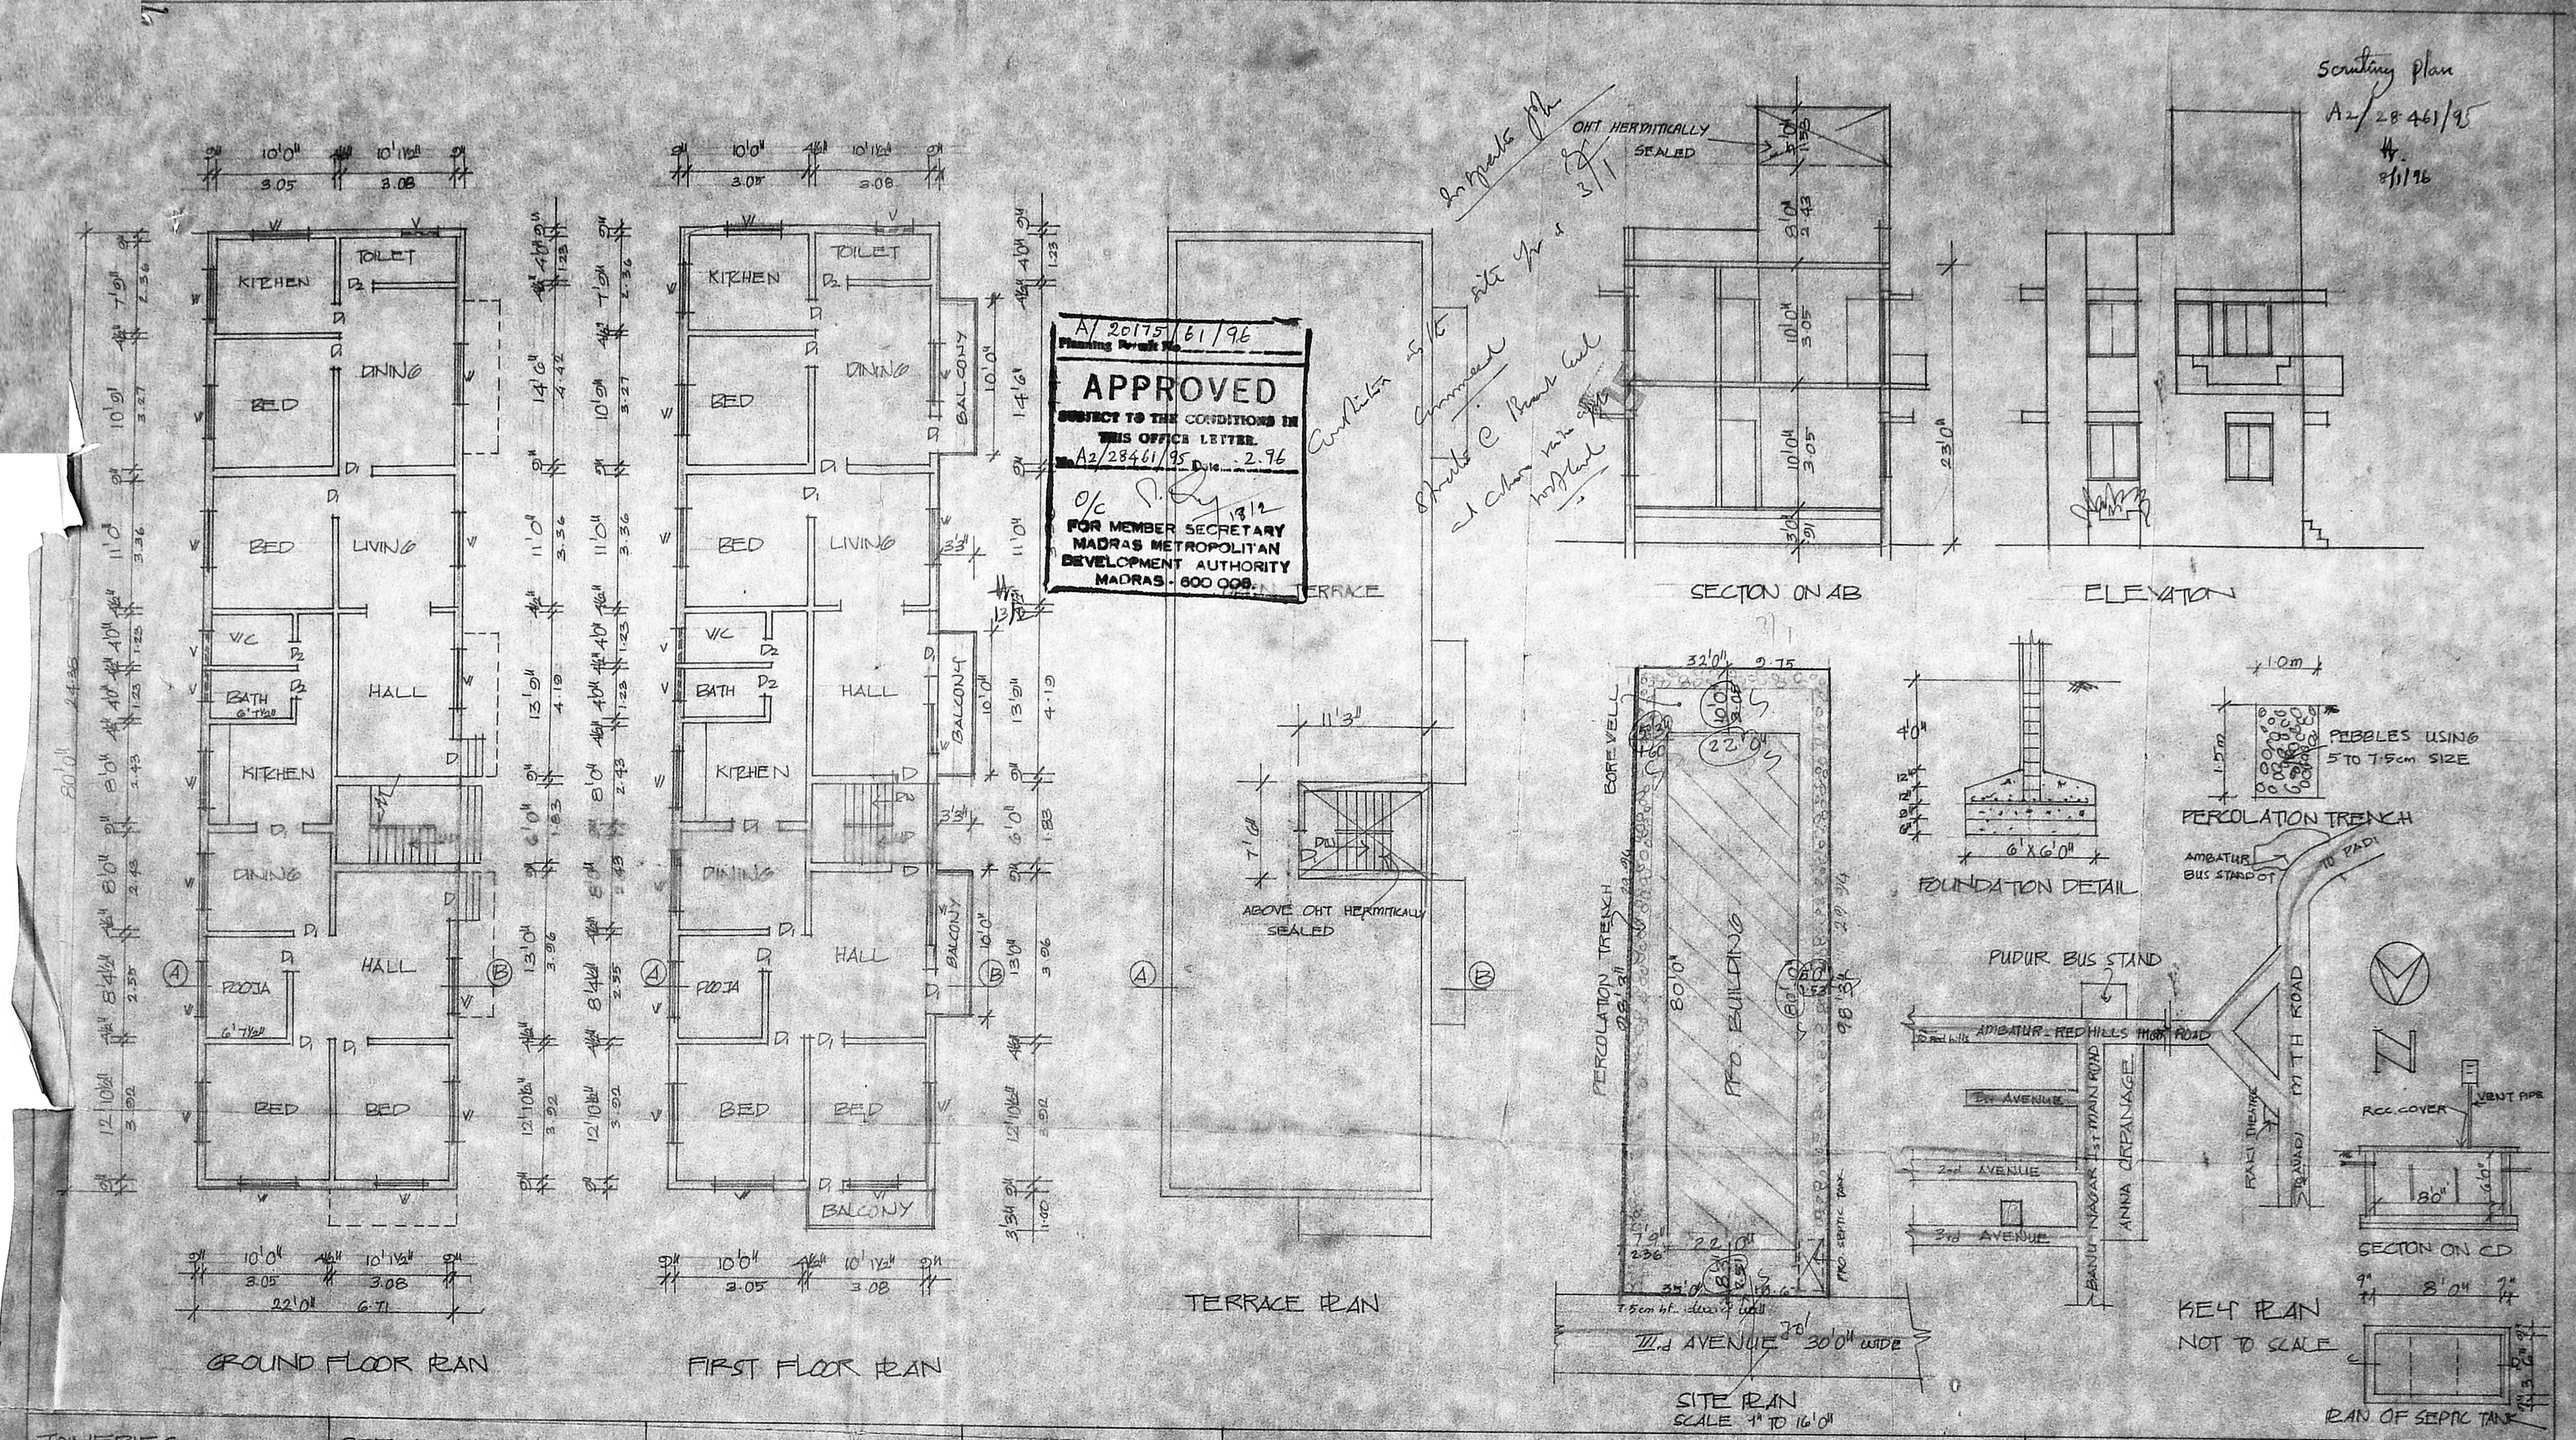

JOINERIES			SPECIFICATION	AREA DETAIL	SFT	m²	COLOUR INDEX
D	DOOR	3'6" x 7'0"	SAND FILLING IN FOUNDATION	PLOT EXTENT	3291	305.71	
D1	"	3'0" x 7'0"	PCC 1:4:8 IN FOUNDATION	GROUND FLOOR	1760	163.50	ROADS
D2	"	2'6" x 7'0"	BRICK WORK IN CM 1:5	FIRST FLOOR	1894	175.90	BOUNDARY
W	WINDOW	4'0" x 4'6"	RCC WORK IN 1:2:4		TOTAL	339.4	PROPOSAL
V	VENTILATOR	3'0" x 2'0"	PLASTERING IN CM 1:4	FSI : 1.10			
				COV : 57%			

PLAN SHOWING THE PRO. RESIDENTIAL BUILDING IN S.No. 129/1, AT PLOT No. 100, III.d AVENUE PALANIAPPA NAGAR, ORAGADAM VILLAGE, AMBATTUR.

SCALE 1" TO 8'0"

OWNER'S SIGNATURE

T. G. KRISHNAMURTHY RAO
CIVIL ENGINEER
CLASS I LICENSED SURVEYOR NO. 370
CORPORATION OF MADRAS
C-10, SANTHI AVENUE
11/12, LAKE VIEW ROAD, MADRAS-600033