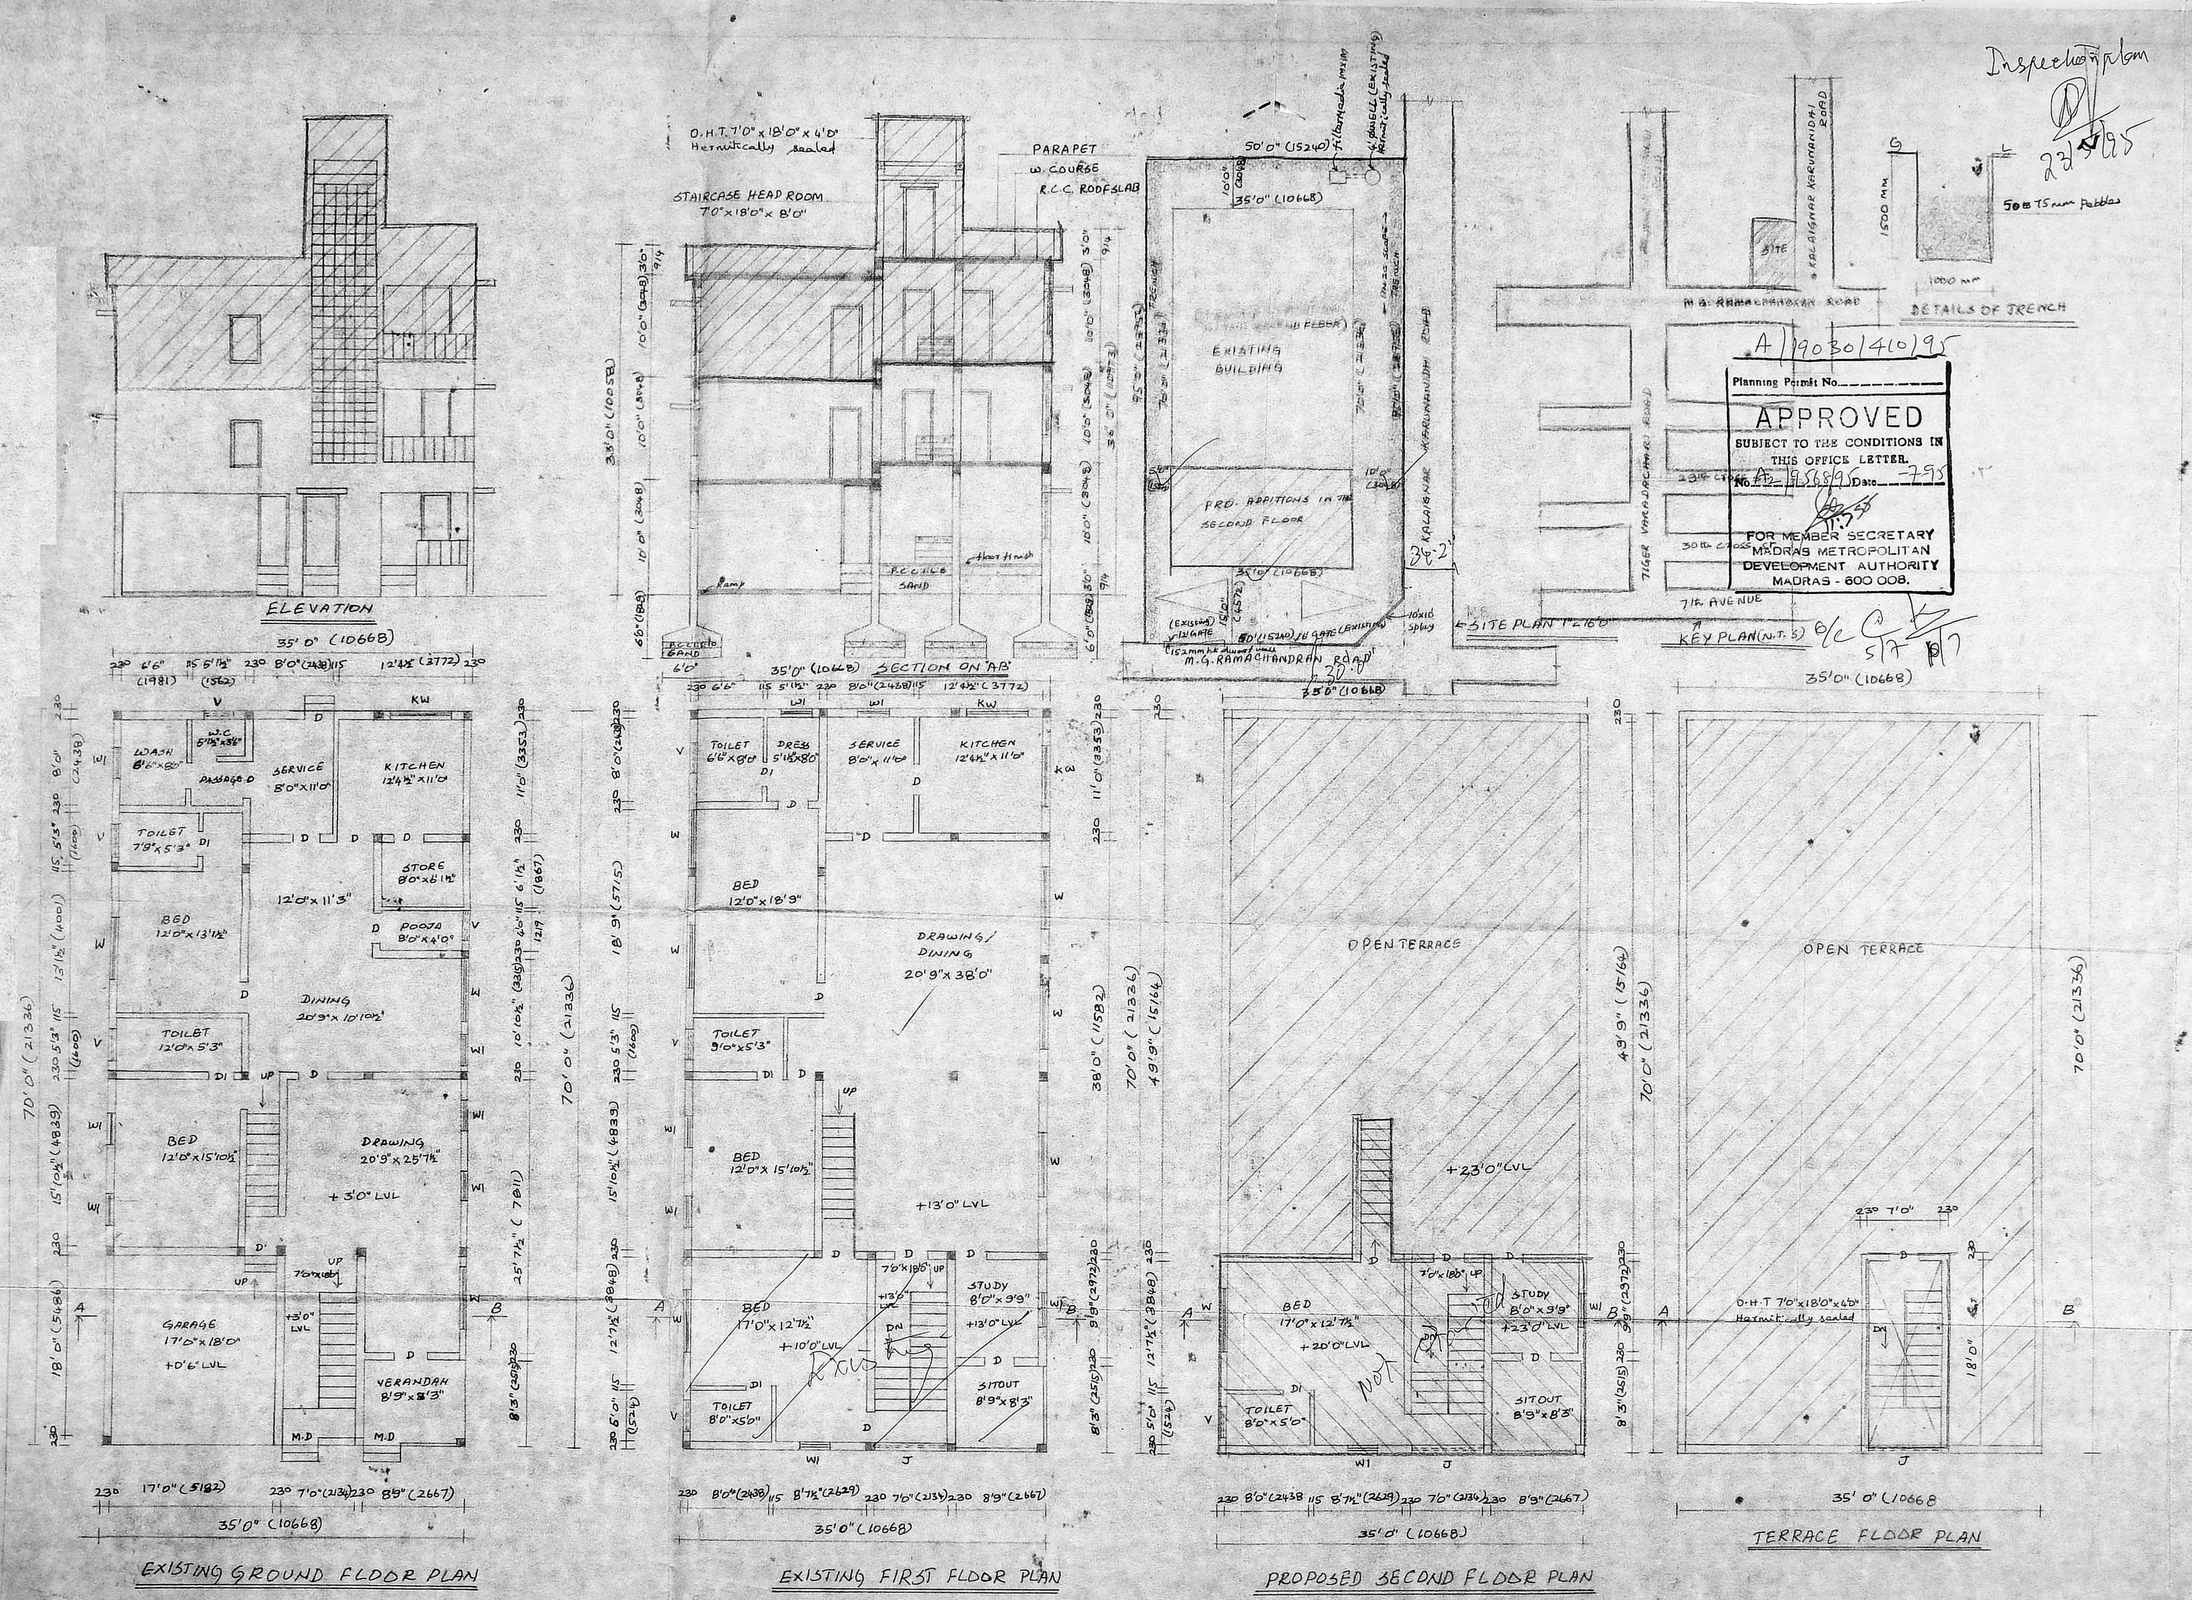

Inspection plan
23/5/95

Planning Permit No.
APPROVED
SUBJECT TO THE CONDITIONS IN THIS OFFICE LETTER.
No. A2/9568/95 Date -7-95
FOR MEMBER SECRETARY
MADRAS METROPOLITAN DEVELOPMENT AUTHORITY
MADRAS - 600 008.

A/19030/410/95

Scrutiny plan

PLAN SHOWING THE PROPOSED ADDITIONS IN THE EXISTING BUILDING AT DOOR NO. 63 PLOT NO. 108 OF M.G. RAMACHANDRAN ROAD KALAKSHETRA COLONY, BESANT NAGAR MADRAS-600 090 SURVEY NO. 161/243 OF THIRUVANMIYUR REVENUE VILLAGE

A2/9568/95

ALREADY SANCTIONED PPA NO:
PPA/4980/94 dt. 2.12.94
BA/4985/94 dt. 2.12.94

FOR: [illegible]
P. KRISHNAN

JOINERY

M.D	MAIN DOOR	1067 x 2134
D	DOOR	914 x 2134
D.	DOOR	762 x 2134
W.	WINDOW	1829 x 1372
WI.	WINDOW	914 x 1372
V.	VENTILATOR	914 x 610
K.W	KIT. WINDOW	1829 x 1067

AREA DETAILS

	SQ.FT	SQ.M
PLOT EXTENT	= 4750	441.45
GROUND FLOOR	= 2450	227.69
FIRST FLOOR	= 2450	227.69
SECOND FLOOR	= 682.5	63.43
TOTAL	= 5582.5	518.82

PLOT COVERAGE 51%
F.S.I 1.17

SCALE 1" 8'0" JOB NO: 555

PROPOSED
EXISTING
ROAD
BOUNDARY

DRAWN BY
DATE

OWNER

K. Subramaniam
K. SUBRAMANIAM
R.A. NO. 296
LICENSED SURVEYOR
CORPORATION OF MADRAS

LICENSED SURVEYOR
ARCHITECTS

SRINIVASA ENTERPRISES
74 BAZULLAH ROAD
T. NAGAR
MADRS-17
PH: 8254962