B/19681/473/91

Planning Permit No.

APPROVED
SUBJECT TO THE CONDITIONS IN THIS OFFICE LETTER
No. B1/15512/91 Dt. 10/09/91
FOR MEMBER SECRETARY
MADRAS METROPOLITAN DEVELOPMENT AUTHORITY
MADRAS - 600 008.
08/09/91

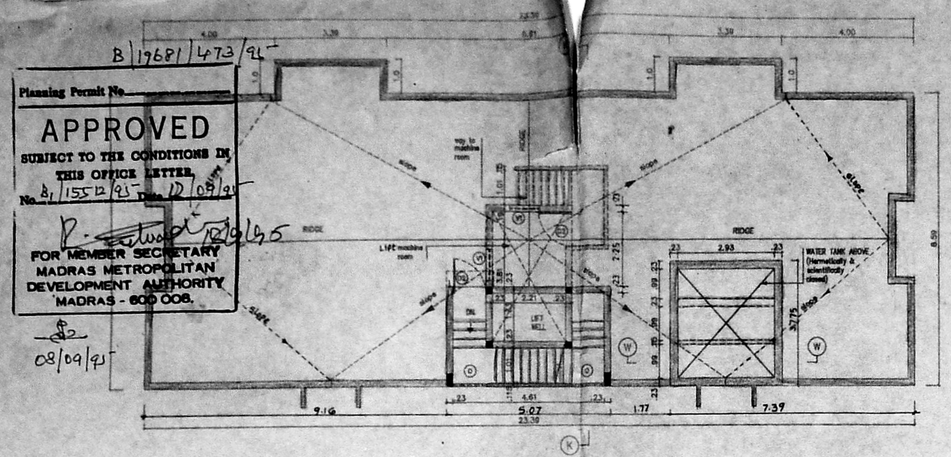

TERRACE FLOOR PLAN

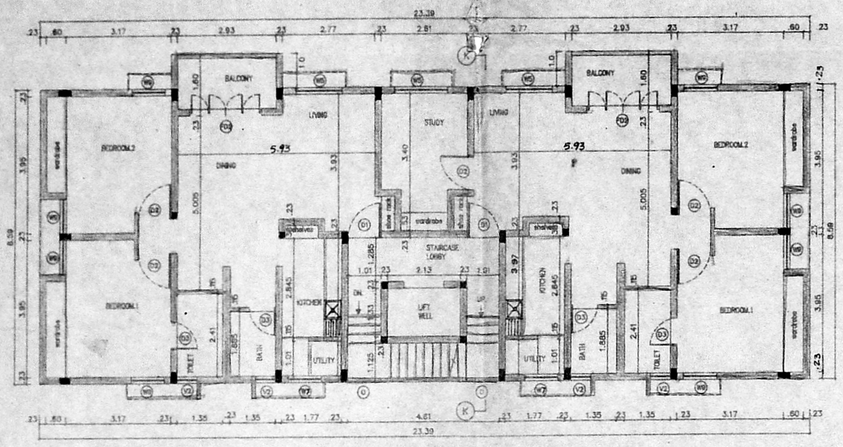

FIRST, SECOND & THIRD FLOOR PLAN

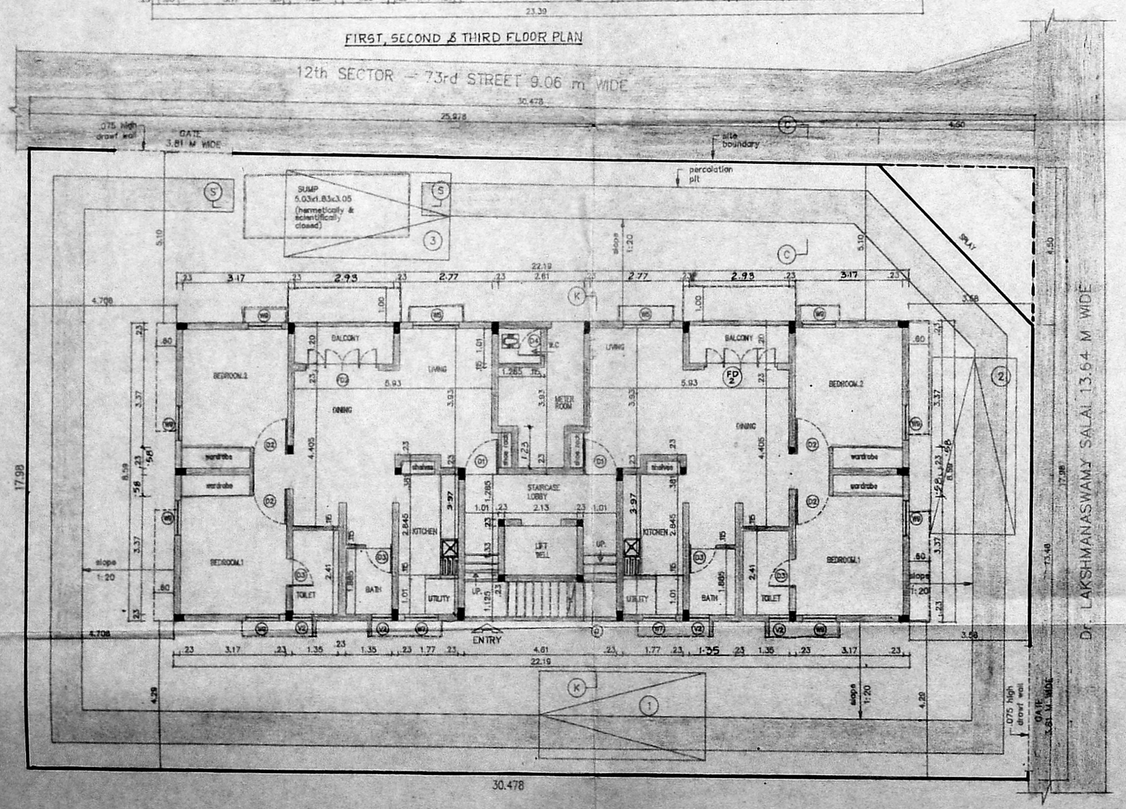

SITE CUM GROUND FLOOR PLAN.

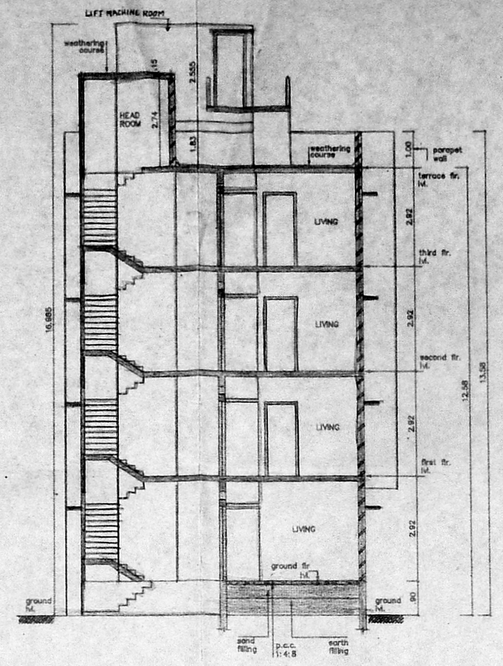

SECTION - KK

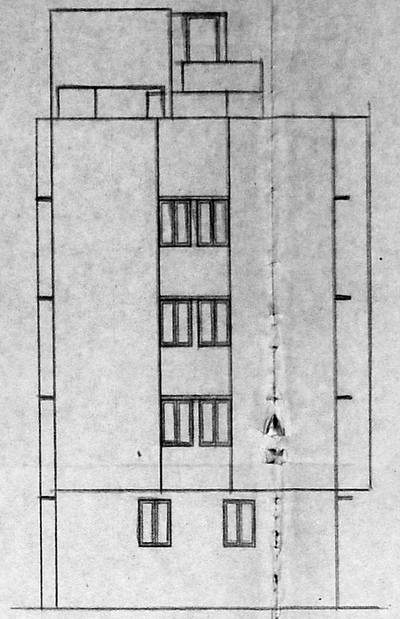

FRONT ELEVATION

CODE	SIZE	DESCRIPTION
FD2	2.36 x 2.18	COUNTRY WOOD FRAMED FRENCH DOOR (painted)
D1	1.00 X 2.18	TEAK WOOD FRAMED FLUSH DOOR
D2	0.91 X 2.18	COUNTRY WOOD FRAMED FLUSH DOOR
D3	0.76 X 2.18	COUNTRY WOOD FRAMED FLUSH DOOR.
W5	1.475 x 1.37	STEEL GLAZED WINDOW
W7	1.175 x 1.37	STEEL GLAZED WINDOW
W9	0.975 x 1.37	STEEL GLAZED WINDOW
V1	0.91 x 0.66	STEEL GLAZED VENTILATOR
V2	0.61 x 0.94	STEEL GLAZED VENTILATOR
O	1.01 x 1.37	OPENING

SPECIFICATION

SL.NO	DESCRIPTION
1.	P.C.C. 1:4:8 IN FOUNDATION
2.	SAND FILLING IN FOUNDATION
3.	BRICK WORK IN C.M. 1:6
4.	R.C.C. WORK FOR SLABS,LINTELS & BEAMS Etc.,
5.	PLASTERING IN C.M. 1:5 EXTERNAL & 1:4 INTERNAL
6.	MOSAIC TILED FLOORING.
7.	WEATHERING COURSE OF BRICK JELLY LIME CONC.

卐

AREA STATEMENT

PLOT AREA	547.00855 M^2
BUILT UP AREA	813.7124 M^2

COLOUR INDEX

PROPOSED CONSTRUCTION	
BOUNDARY OF SITE	
ROAD	

R.No.	DATE	REVISIONS	INITIAL

1.205 190 m	16-12-94	1:100	0	prerana CORSTWO	jones	
DRG No:	DATE	SCALE	REV	FILE	DRN.BY.	CHD.

PROPOSED CONSTRUCTION OF FLATS
AT PLOT No : 987,
LAKSHMANASAMY SALAI,
K.K. NAGAR WEST,
MADRAS - 600 078,
T.S. No : 243/4 PART, VIRUGAMBAKKAM VILLAGE
TALUK : MAMBALAM-GUINDY
CORP.DIV. No : 128
ZONE No : 8

R. Navamani
(R.NAVAMANI)
OWNER'S SIGNATURE

LICENSED SURVEYOR — L.S. No : 306 94/95

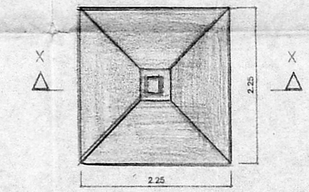

PLAN OF FOUNDATION
SCALE 1:50

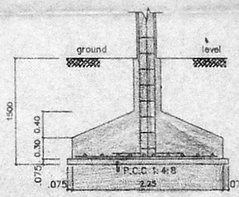

SECTION - XX

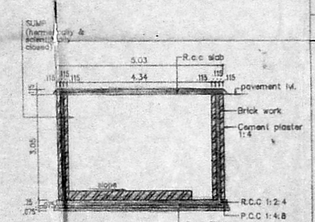

SECTION SS
SECTION OF SUMP
SCALE 1:100

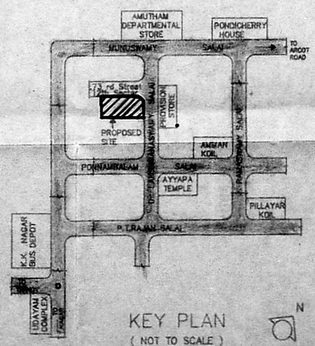

KEY PLAN
(NOT TO SCALE)

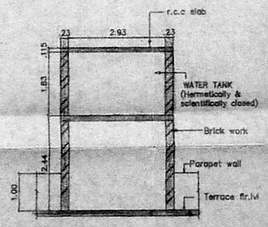

SECTION WW
SECTION OF WATER TANK
SCALE 1:100

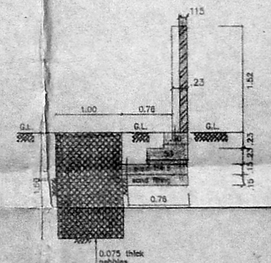

SECTION CC OF COMPOUND WALL & PERCOLATION PIT
SCALE 1:50