PLAN SHOWING THE PROPOSED RESIDENTIAL AT D.NO: 24, THULASINGA MUDALI STREET, IN R.S.NO. 422/1, OF BLOCK NO 23, OF PERAMBUR DIVISION, PERAMBUR - PURASWALKAM TALUK PERAMBUR - 600 011.

SCALE - 8 FEET TO AN INCH (1:100)

SCHEDULE OF JOINERY

D - DOOR	—	7'0" x 3'0"	(2.15 x 0.91)
D1 - "	—	7'0" x 2'6"	(2.13 x 0.76)
D2 - "	(A/C PANEL)	7'0" x 2'3"	(2.13 x 0.68)
W - WINDOW -		4'0" x 4'6"	(1.22 x 1.37)
W1 "		3'0" x 4'6"	(0.91 x 1.37)
V - VENTILATOR		4'0" x 2'6"	(1.22 x 0.68)
D/O. DOOR OPEN		7'0" x 3'0"	(2.13 x 0.91)
J - JOLLY (RCC)		2'0" x 2'0"	(0.60 x 0.60)

REFERENCE

PROPOSED

ROAD

SITE - BOUNDARY

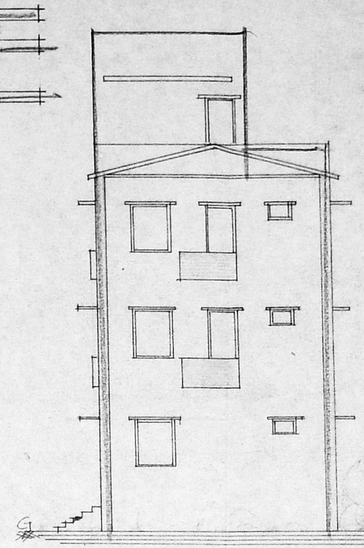

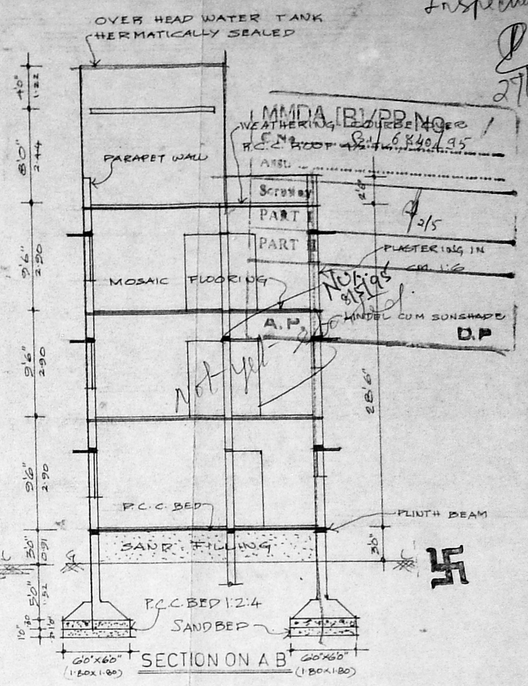

Inspection Plan

MMDA [B]/PP.No 2/7/95

Planning Permit No. B/18985/377/95

APPROVED

SUBJECT TO THE CONDITIONS IN THIS OFFICE LETTER.

No. B/16228/95 Date 2/7/95

FOR MEMBER SECRETARY
MADRAS METROPOLITAN DEVELOPMENT AUTHORITY
MADRAS 600 008.

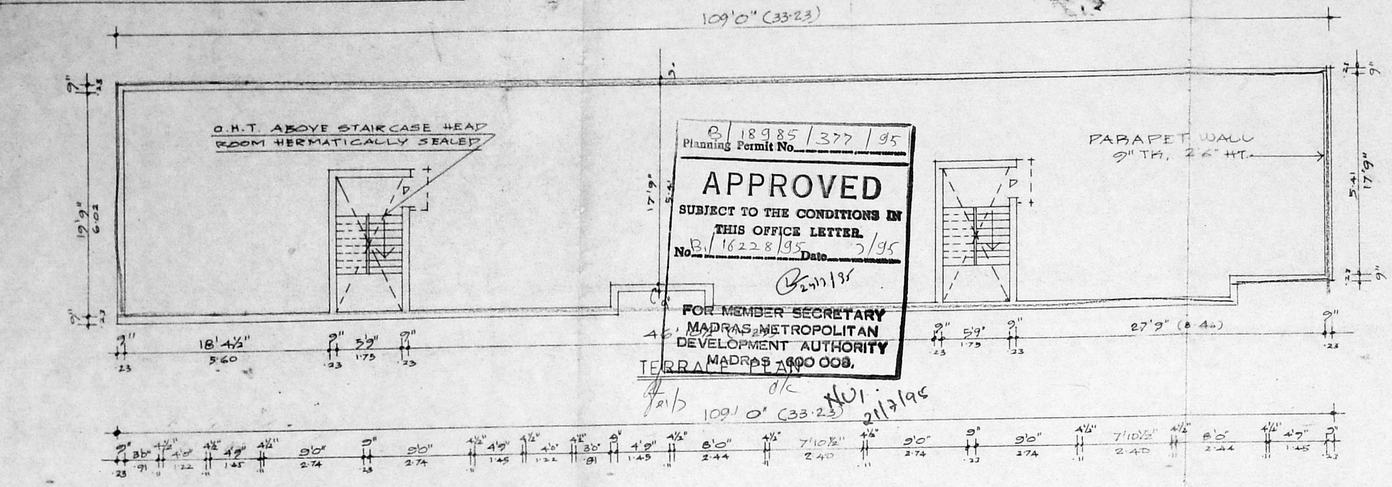

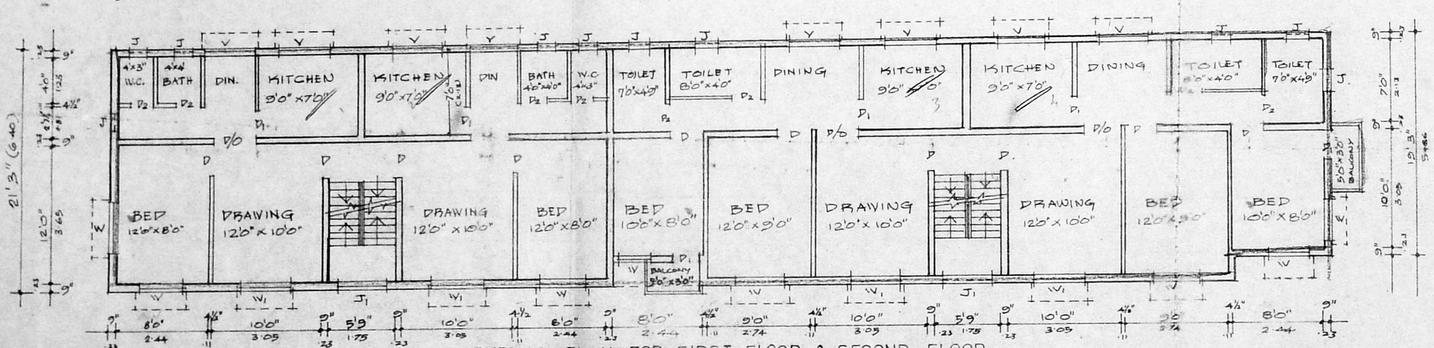

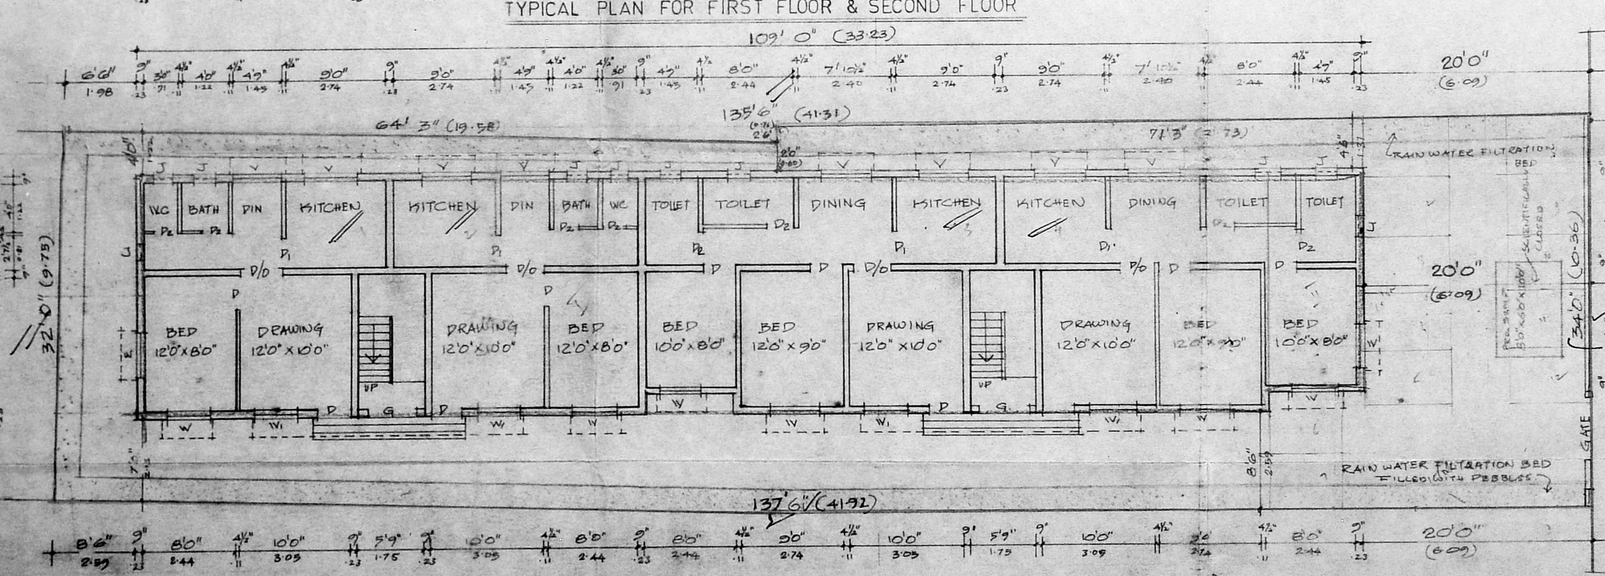

TYPICAL PLAN FOR FIRST FLOOR & SECOND FLOOR

SITE PLAN CUM GROUND FLOOR PLAN

SCALE: 8 FEET TO AN INCH (1:100)

ELEVATION

SECTIONAL DETAILS OF PEBBLES BED TO SAVE RAIN WATER

AREA STATEMENT

G. FLOOR AREA	2294 SQ FT.	(213.19 M²)
FIRST & SECOND FLOOR AREA.	4588 "	(426.39 M²)
TOTAL FLOOR AREA	6882 "	(639.59 M²)
COVERAGE :-	49.45%	
FLOOR - SPACE INDEX :	1.48	
NO. OF DWELLING UNIT	12 NOS.	
SITE AREA	4639 SQ.Ft.	(431.13 M²)

Er. K. VENUGOPAL, Rtd. A.E.E.
CORPORATION OF MADRAS
Civil & Sanitary Engineering Consultant
Licensed Surveyor, Class-I No: 720
Licensed Plumber, Class-I Metro Water
Sewarage No..... Water Supply No .....
3, Neelakandan Street, Nungambakkam (Lake Area)
Backside of Corporation Girls Higher Secondary School
MADRAS 600 034.

OWNER

LICENCE