MMDA [B]/PP No. 1
C.No
Asst. B1/2039/95
Scrutiny
PART I
PART II
A.P. NO. 31/2/95 SAND FILLING D.F.

Planning Permit No.
APPROVED
SUBJECT TO THE CONDITIONS IN THIS OFFICE LETTER
No. B1/19492/95 Date 01/09/95
FOR MEMBER SECRETARY
MADRAS METROPOLITAN DEVELOPMENT AUTHORITY
MADRAS - 600 008.

B/19650/442/95

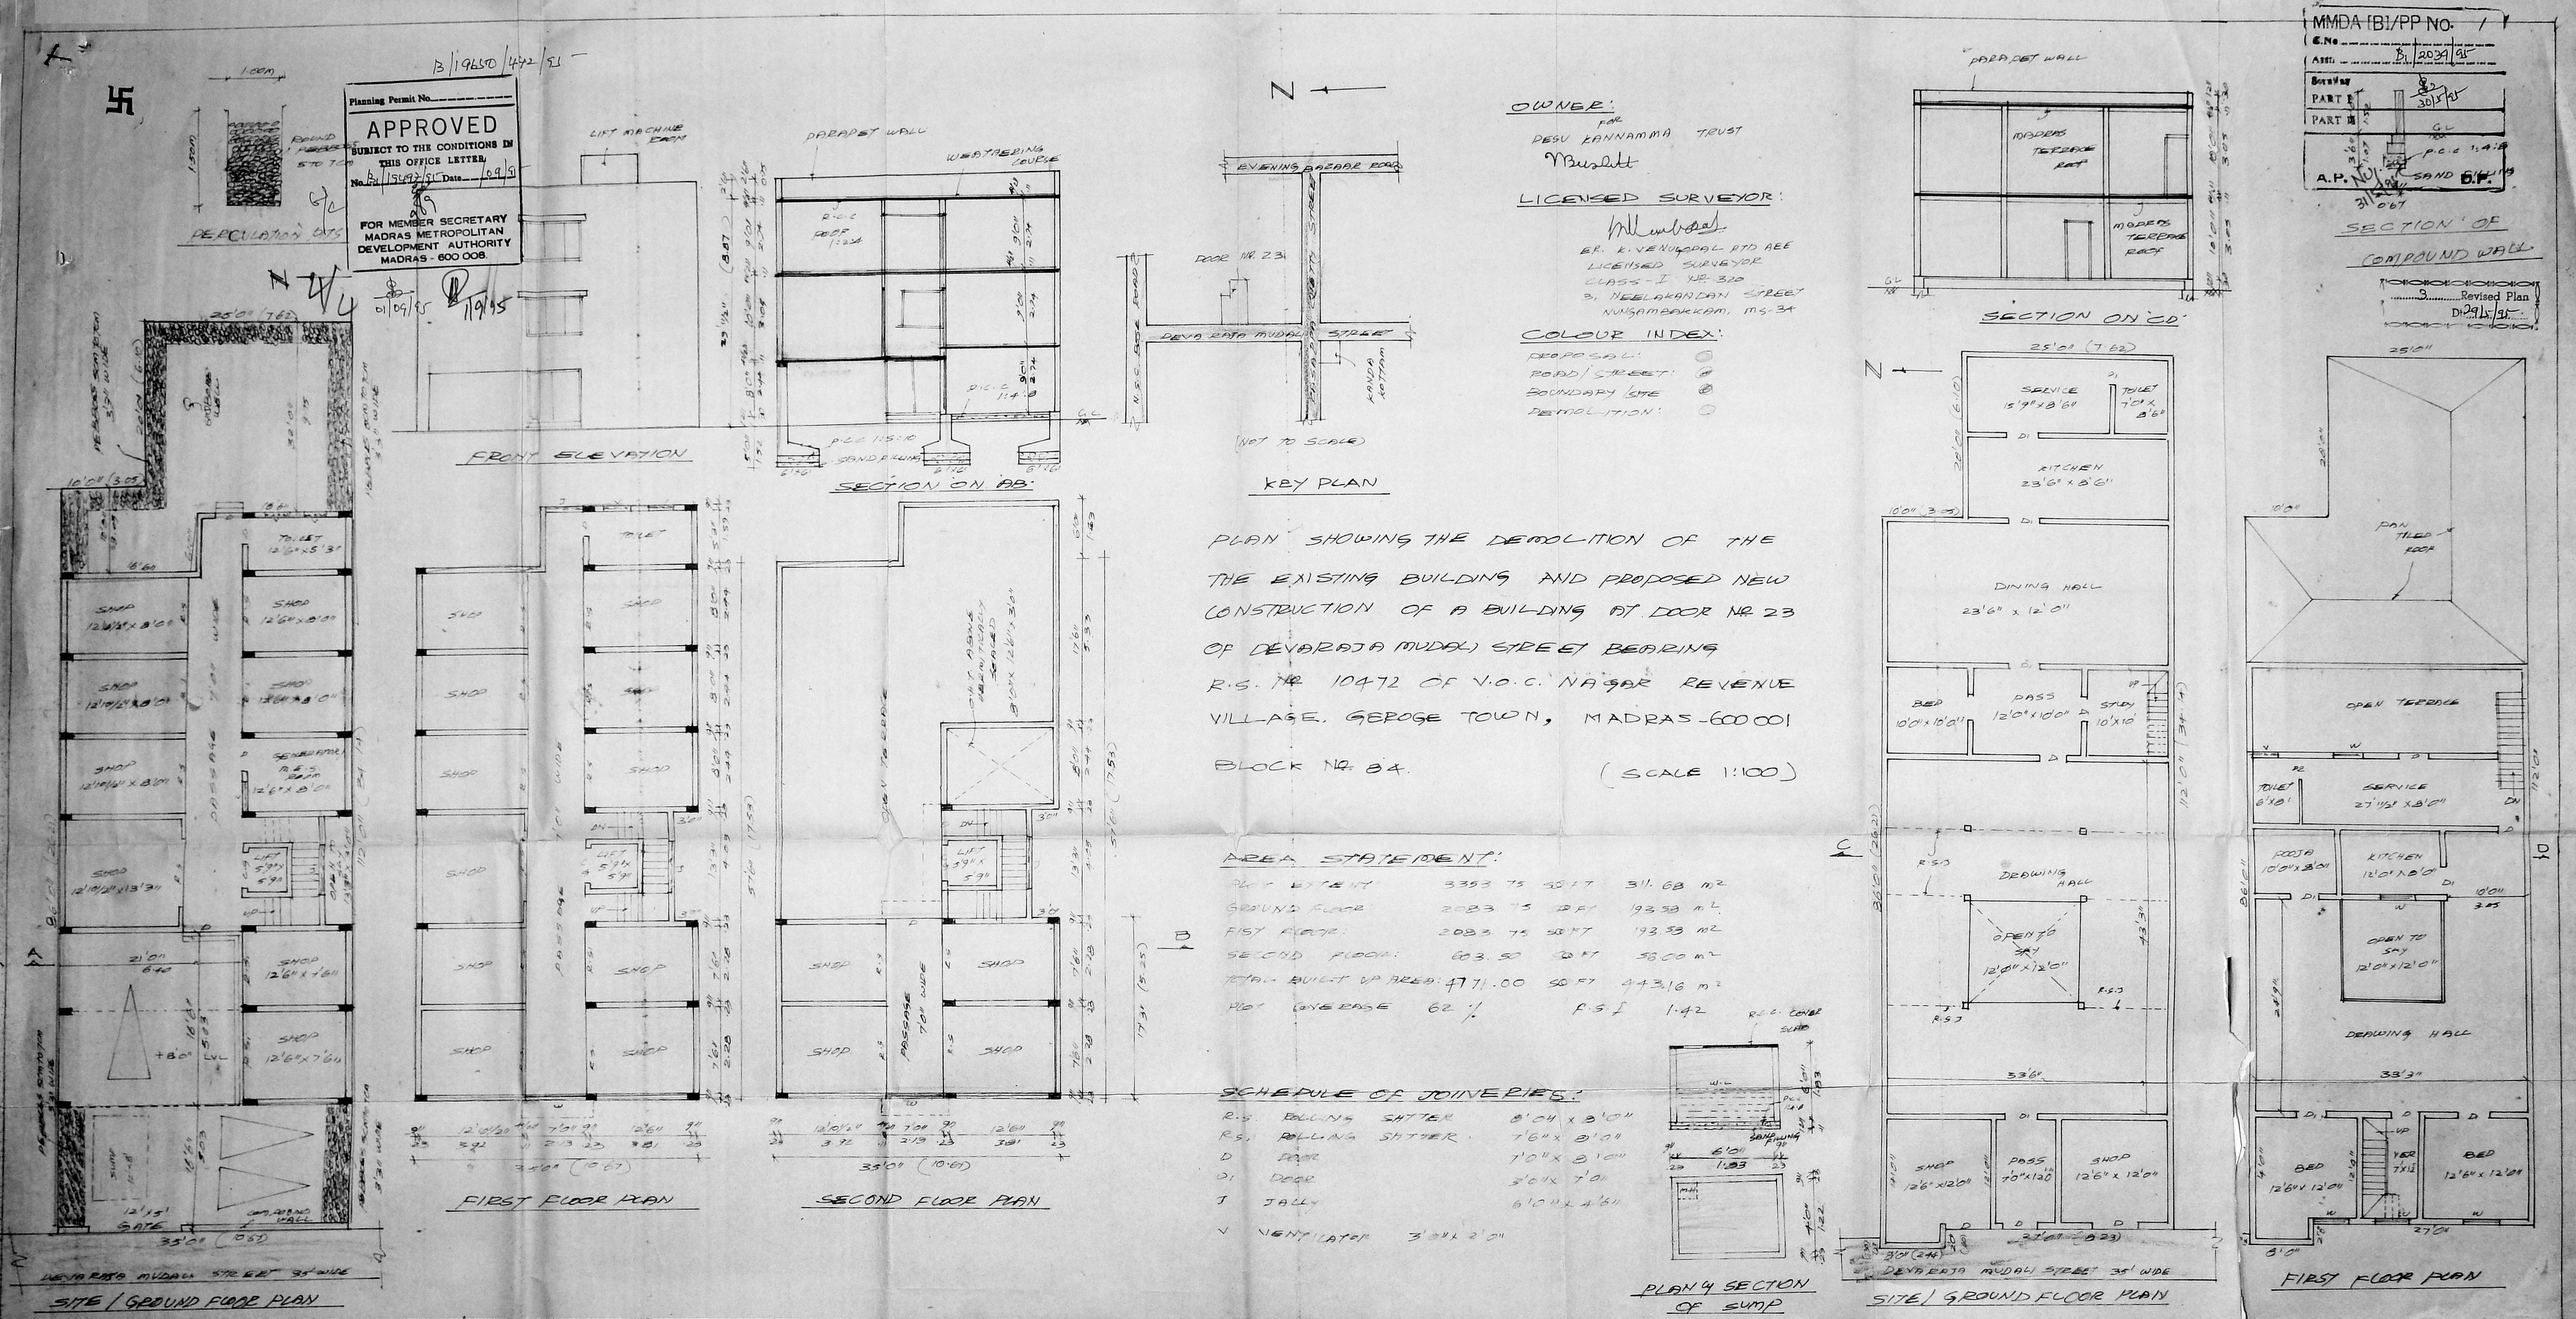

OWNER:
FOR
DESU KANNAMMA TRUST

LICENSED SURVEYOR:
ER. K. VENUGOPAL RTD AEE
LICENSED SURVEYOR
CLASS - I NO. 320
3, NEELAKANDAN STREET
NUNGAMBAKKAM, MS-34

COLOUR INDEX:
PROPOSAL:
ROAD / STREET:
BOUNDARY / SITE
DEMOLITION:

PLAN SHOWING THE DEMOLITION OF THE THE EXISTING BUILDING AND PROPOSED NEW CONSTRUCTION OF A BUILDING AT DOOR NO. 23 OF DEVARAJA MUDALI STREET BEARING R.S. NO. 10472 OF V.O.C. NAGAR REVENUE VILLAGE, GEROGE TOWN, MADRAS-600 001

BLOCK NO. 84. (SCALE 1:100)

AREA STATEMENT:

PLOT EXTENT	3353.75	SQ.FT	311.68 m²
GROUND FLOOR	2083.75	SQ.FT	193.58 m²
FIST FLOOR	2083.75	SQ.FT	193.58 m²
SECOND FLOOR	603.50	SQ.FT	58.00 m²
TOTAL BUILT UP AREA	4771.00	SQ.FT	443.16 m²
PLOT COVERAGE	62 %	F.S.I	1.42

SCHEDULE OF JOINERIES:

R.S.	ROLLING SHTTER	8'0" x 8'0"
R.S.	ROLLING SHTTER	7'6" x 8'0"
D	DOOR	7'0" x 8'0"
D1	DOOR	3'0" x 7'0"
J	JALLY	6'0" x 4'6"
V	VENTILATOR	3'0" x 2'0"