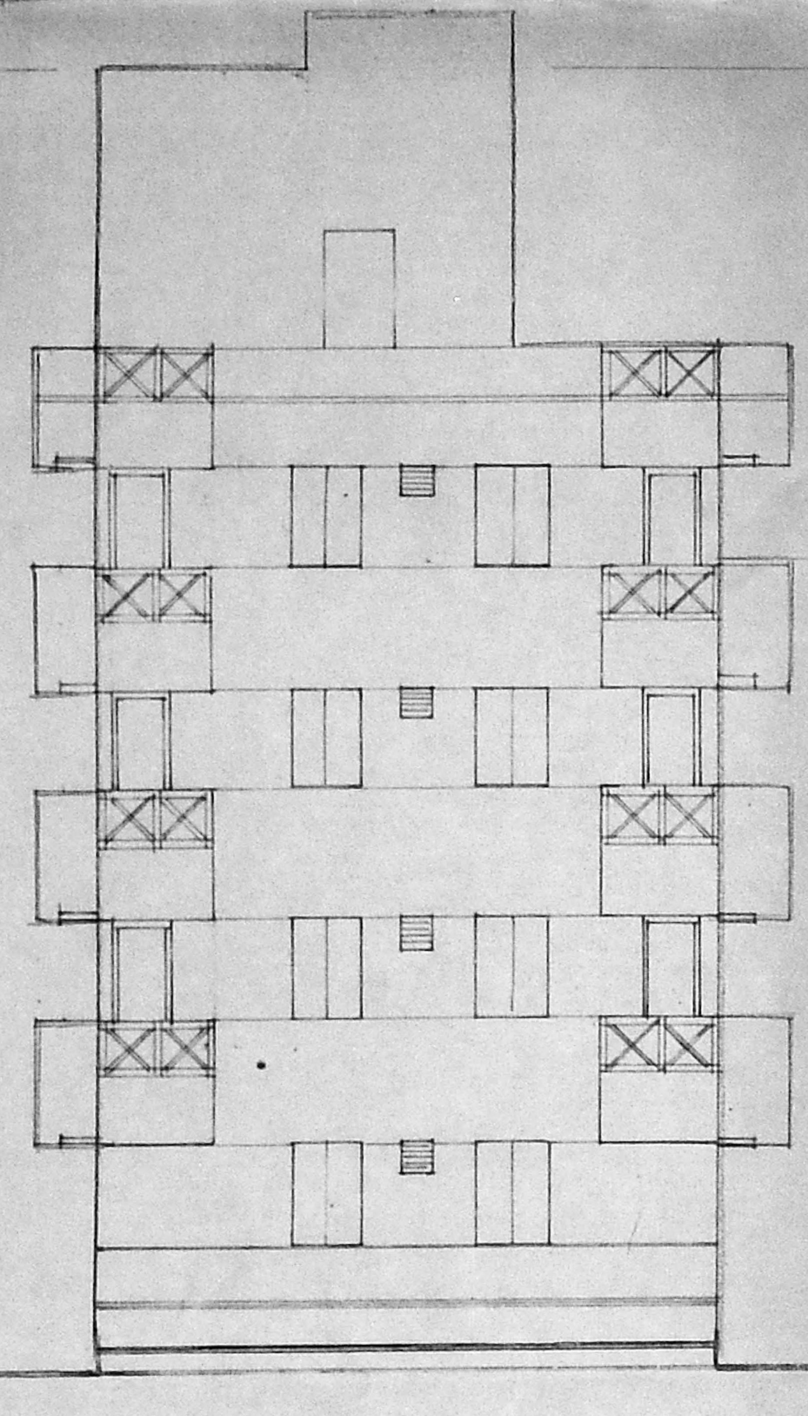

ELEVATION

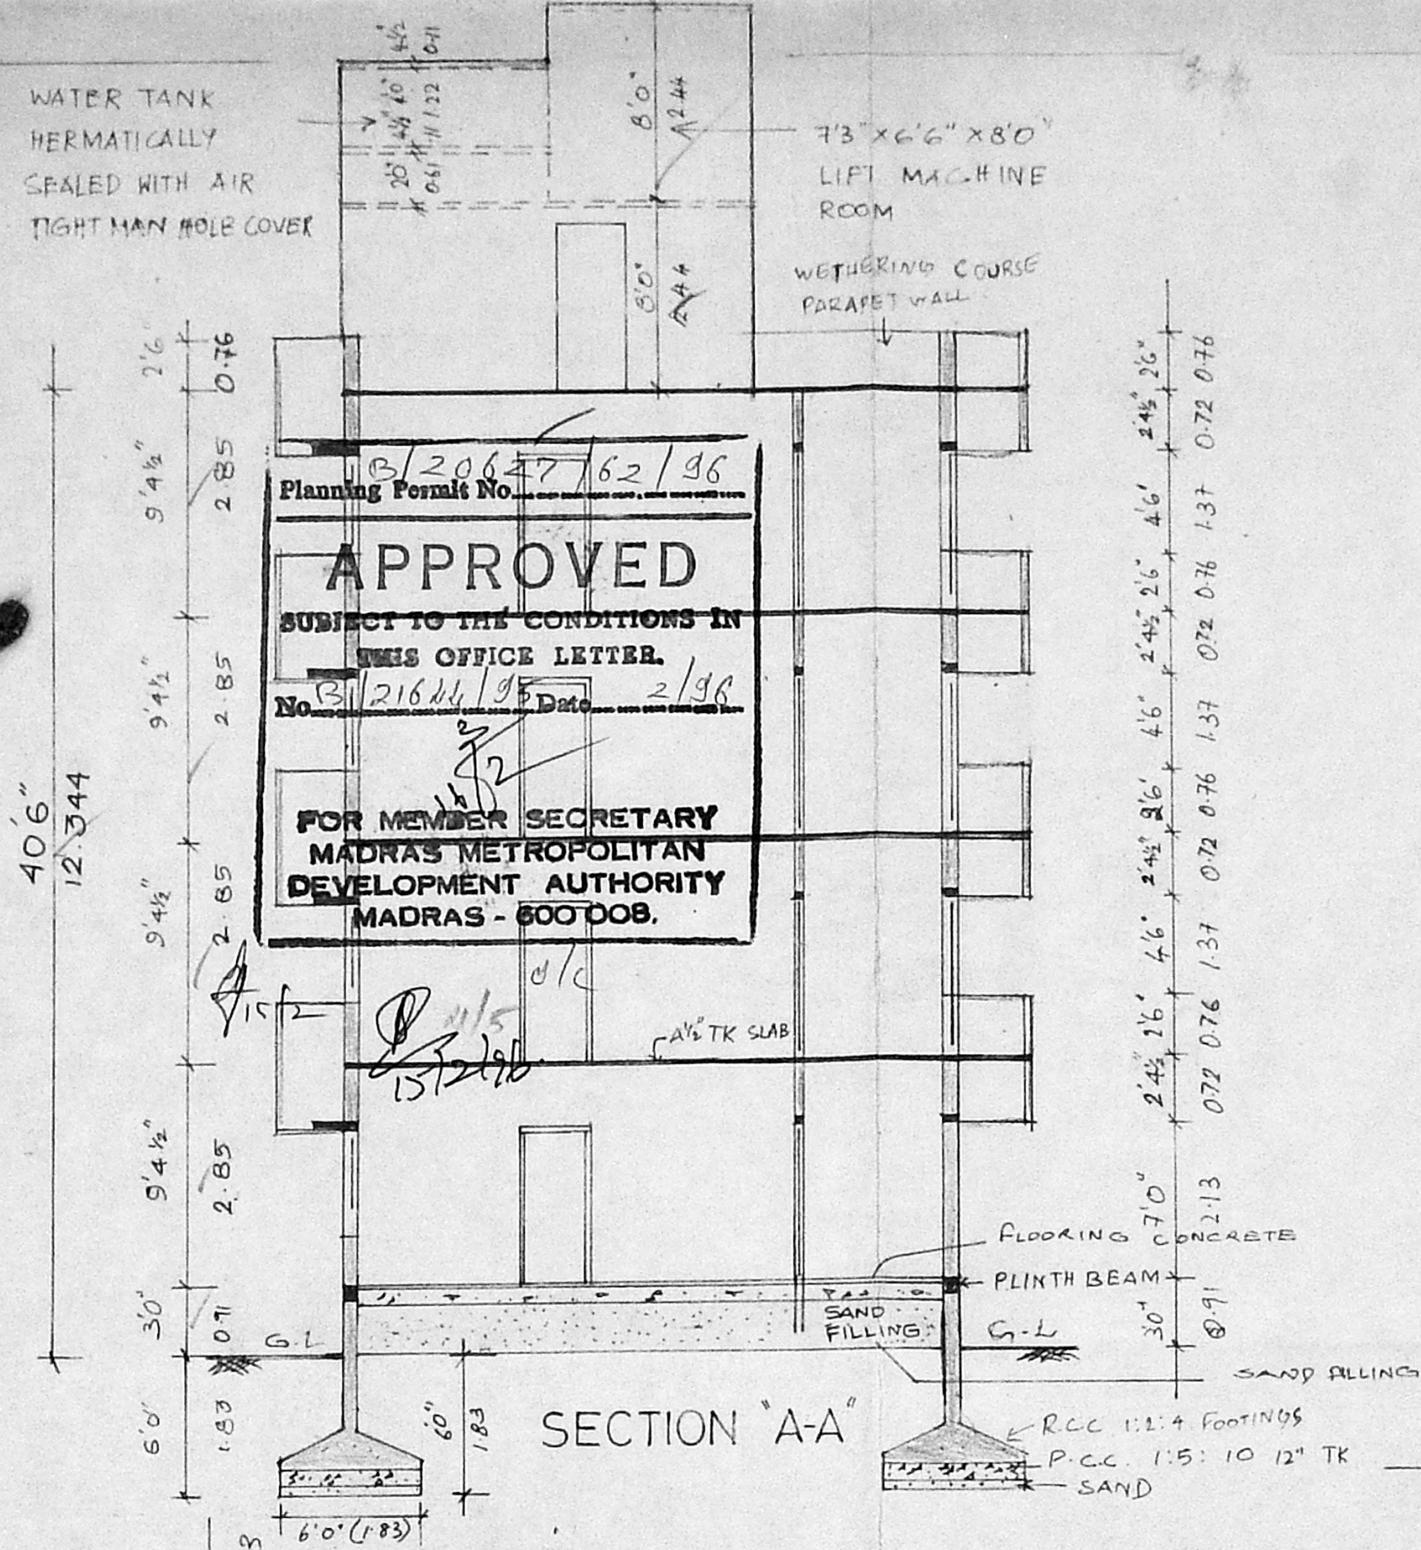

SECTION "A-A"

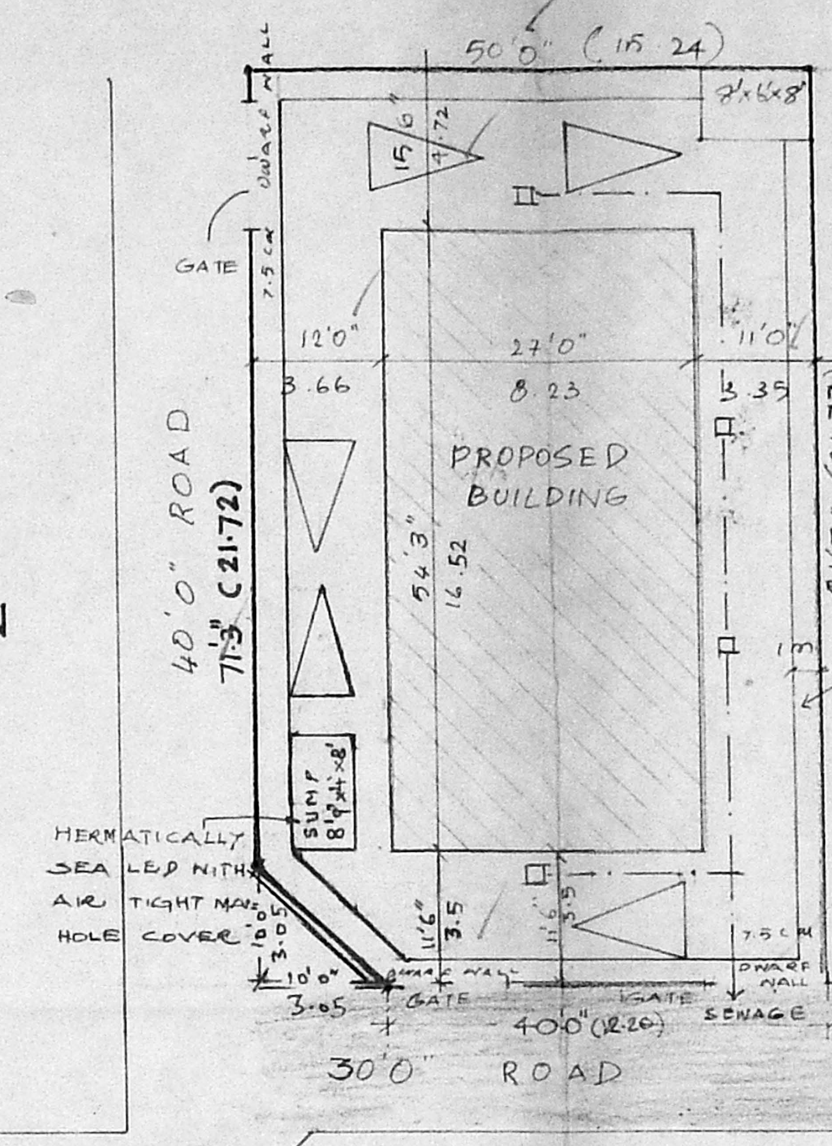

SITE PLAN

SECTION OF DWARF WALL

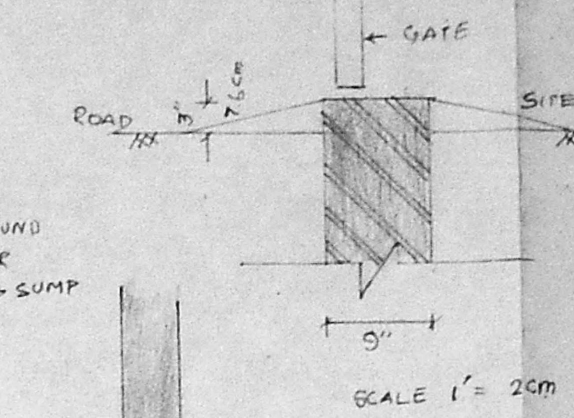

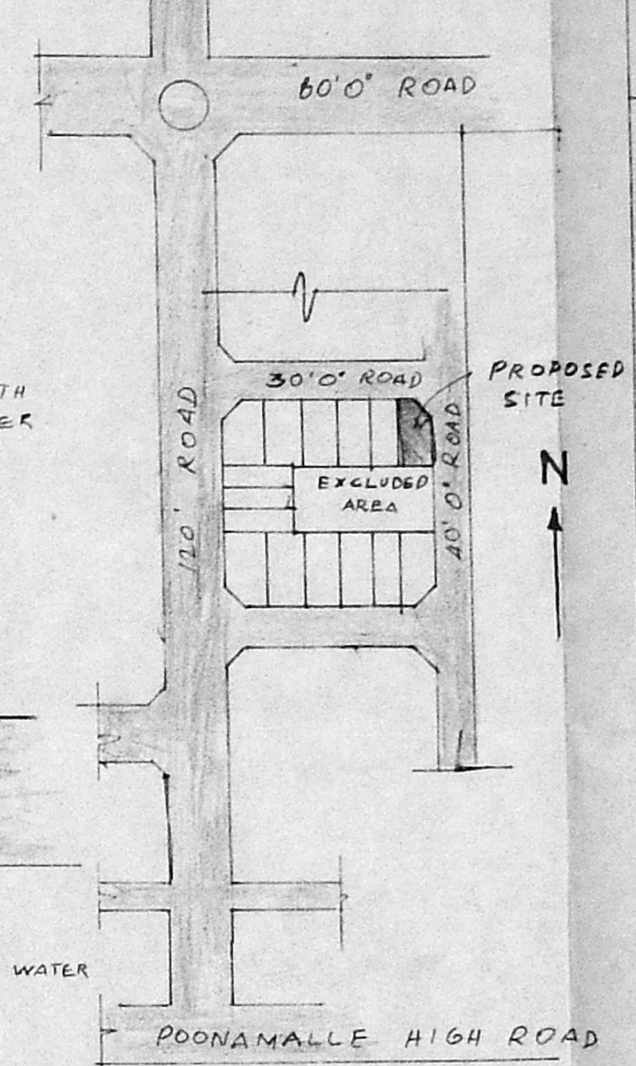

KEY PLAN (NOT TO SCALE)

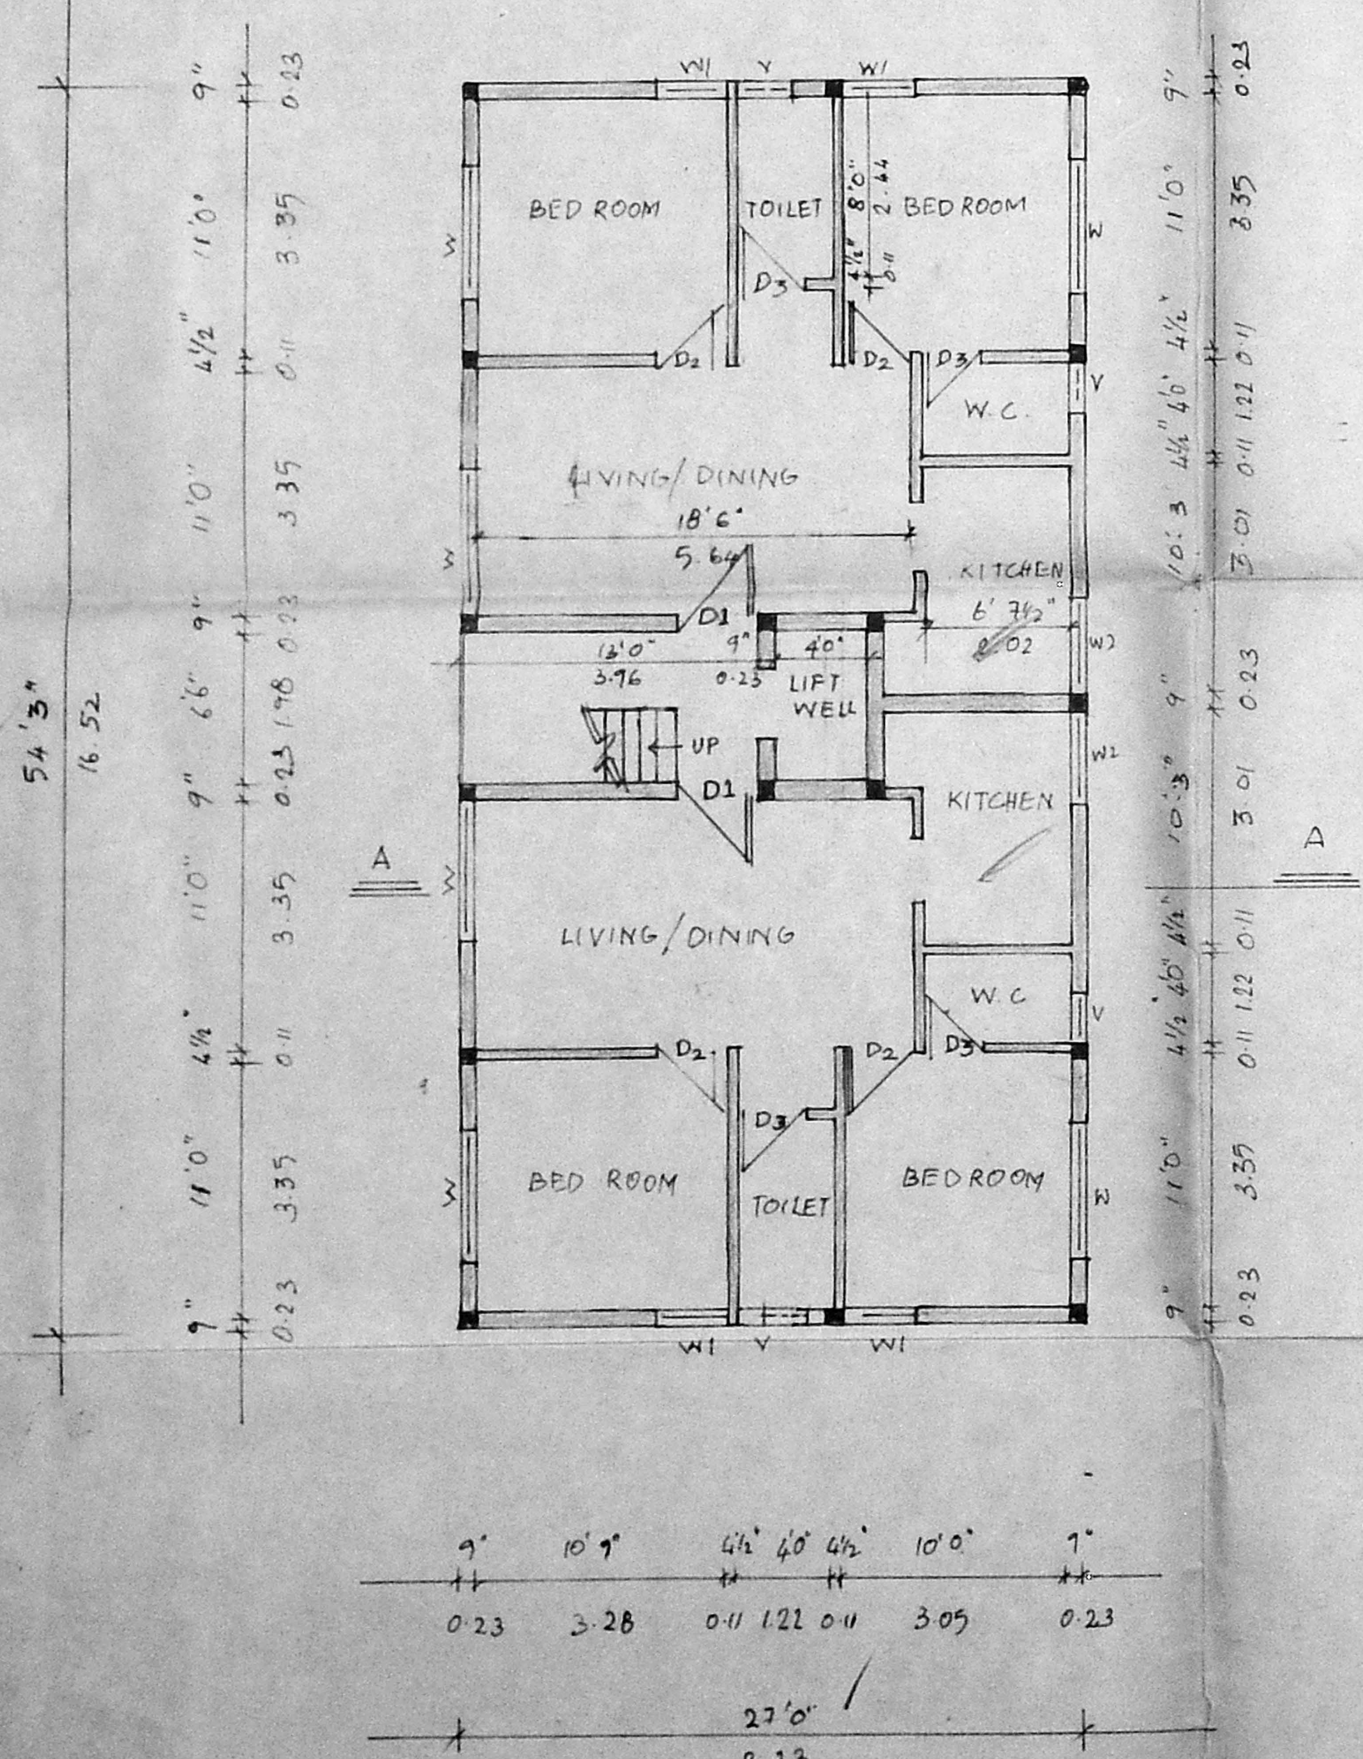

GROUND FLOOR PLAN

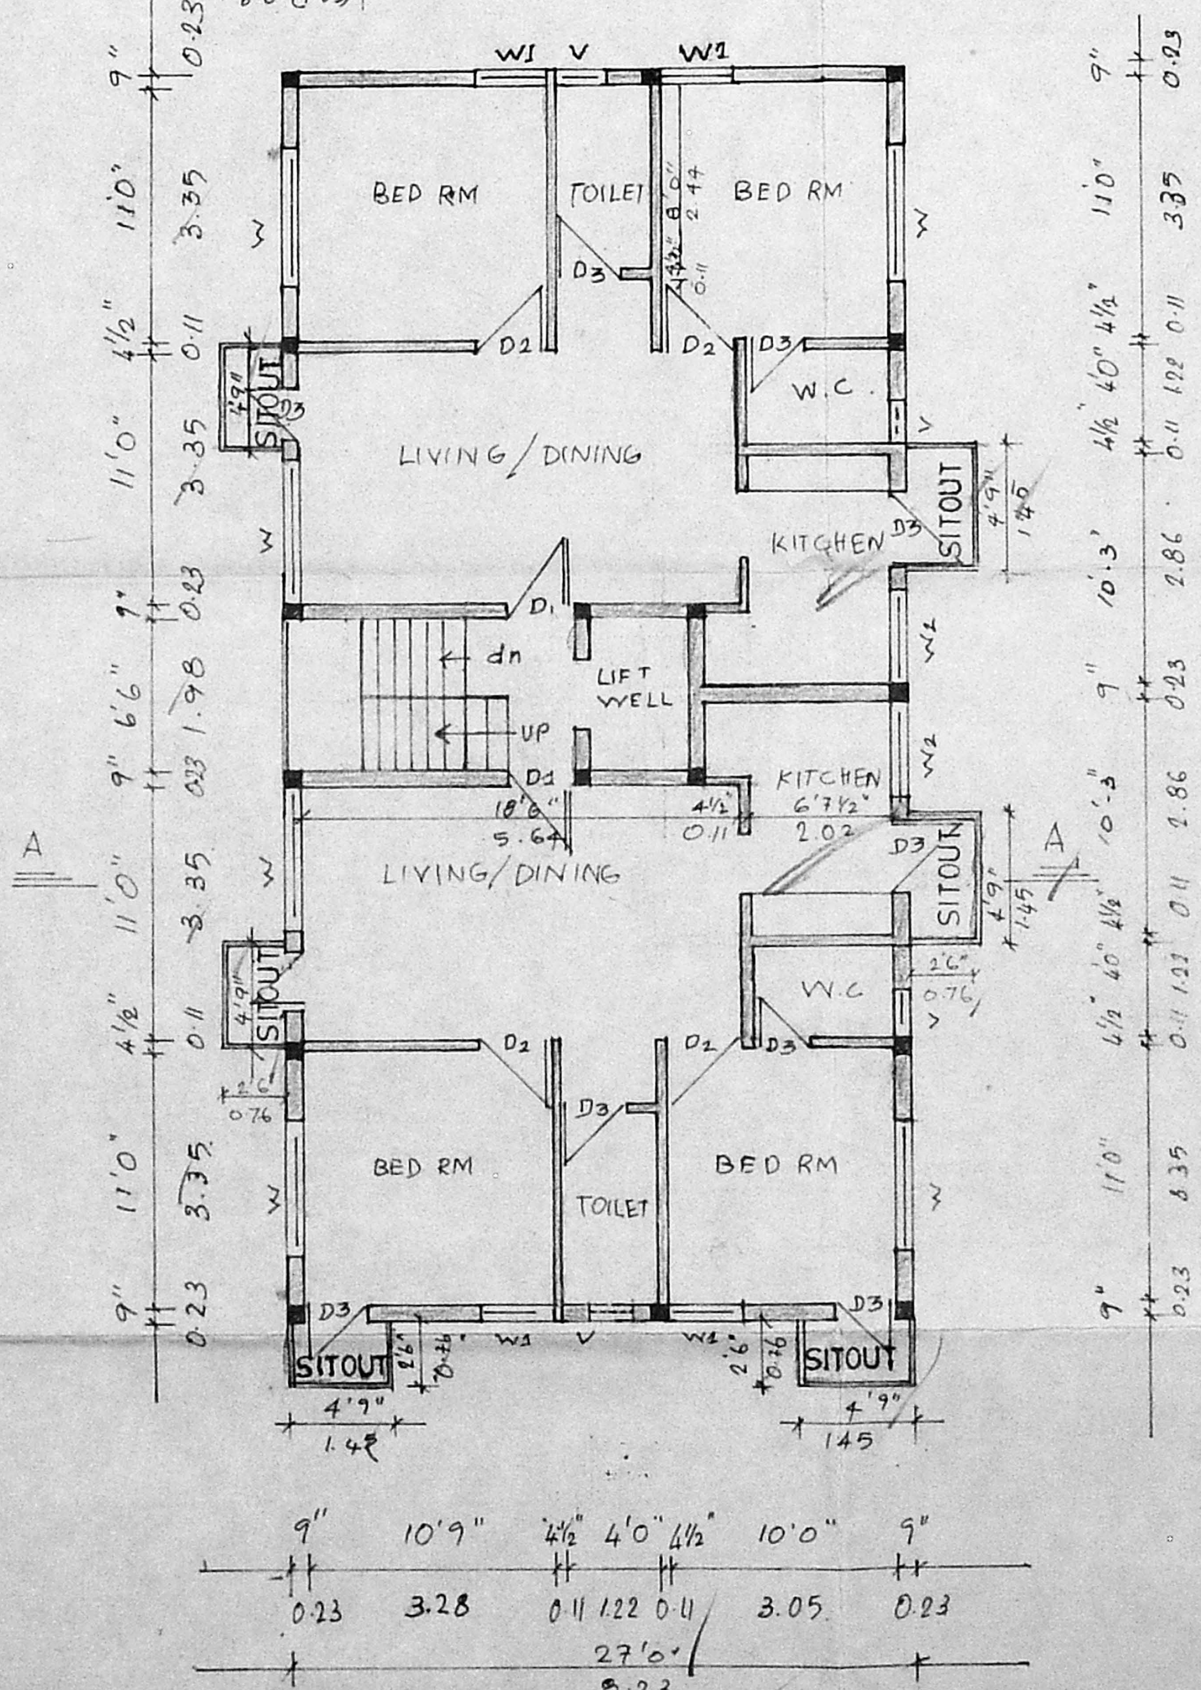

TYPICAL FLOOR PLAN

FIRST, SECOND & THIRD FLOOR PLAN

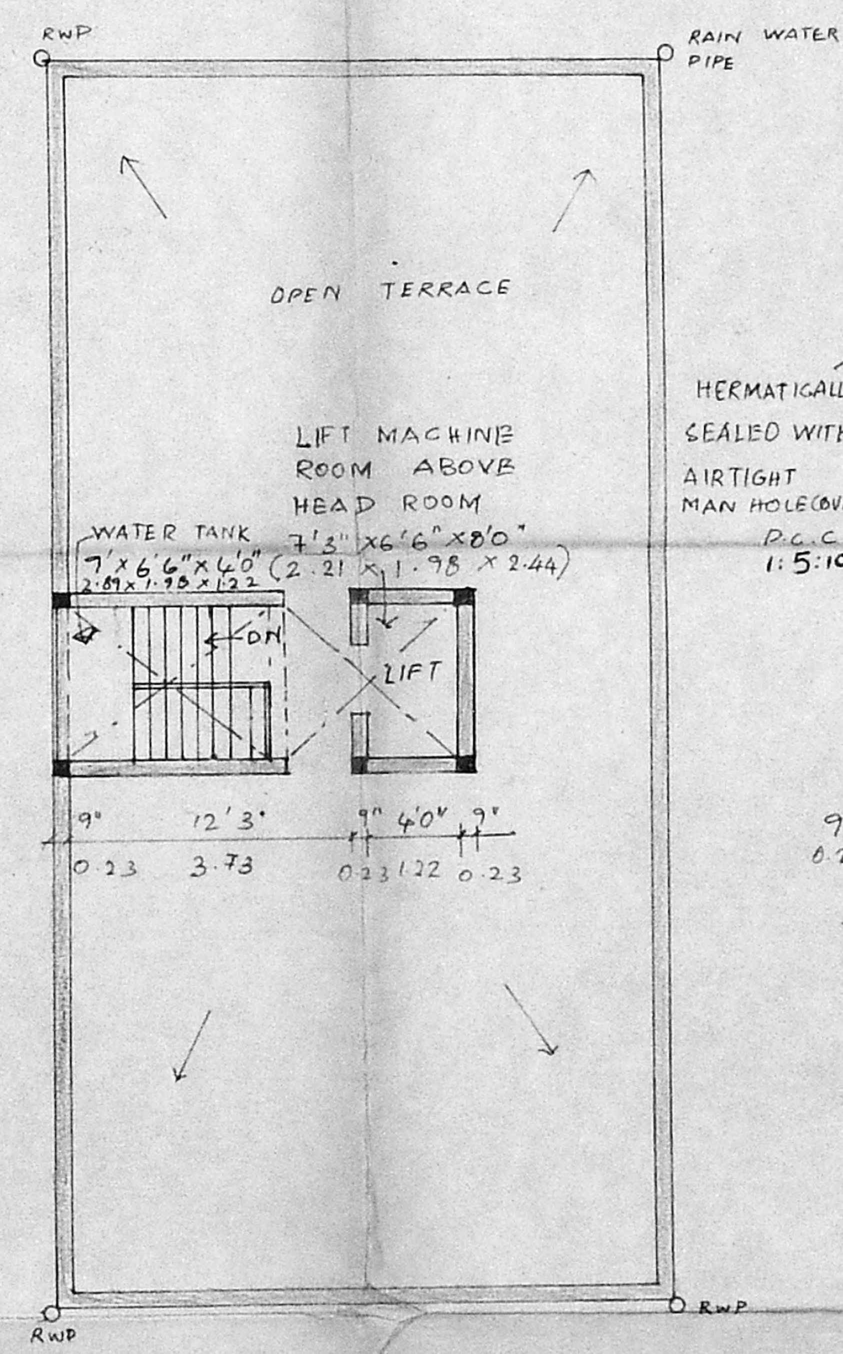

TERRACE PLAN

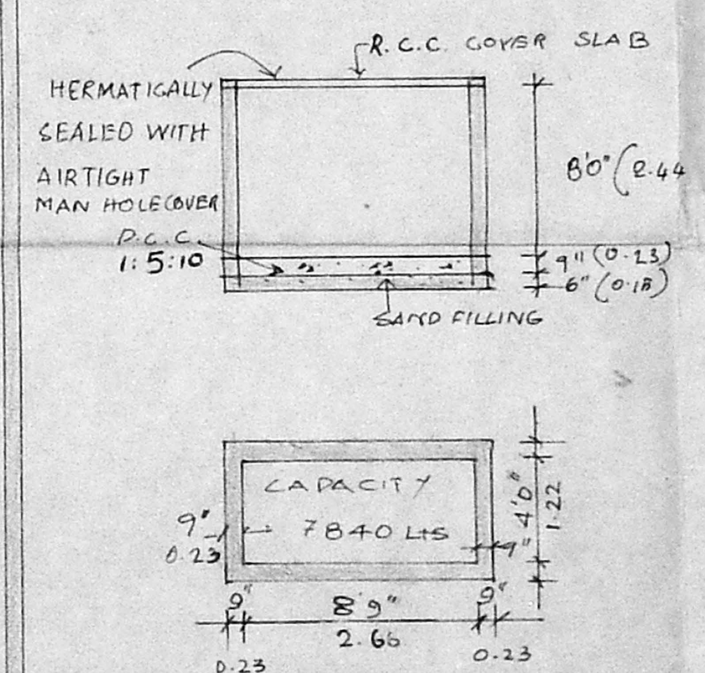

PLAN & SECTION OF SUMP

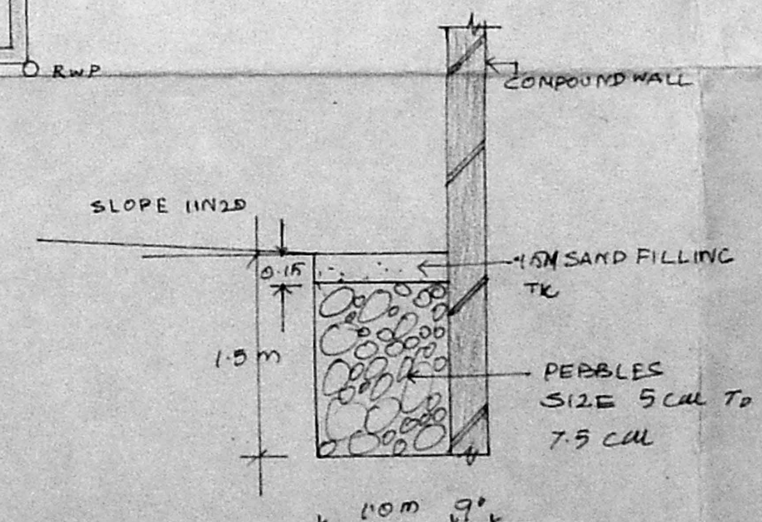

SECTION OF PEBBLE TRENCH DETAILS (SCALE = 1"4'0")

JOINERY SCHEDULE

D1	3'3" x 7'0"	PANELLED DOOR
D2	3'0" x 7'0"	
D3	2'6" x 7'0"	
W	6'0" x 4'6"	GLAZED WINDOW
W1	3'0" x 4'6"	-DO-
W2	~~4'0" x 3'0"~~	-DO-
V	2'0" x 2'0"	GLAZED VENTILATOR

Revised Plan
Dt: 15.12.95

MMDA [B]/PP NO. /
C.No. B1/21664/95
Asst:
Part I
Part II
20/12
D.P

SPECIFICATION

1. SAND FILLING IN FOUNDATION
2. P.C.C 1:5:10 IN FOUNDATION
3. R.C.C WORK IN 1:2:4
4. BRICK WORK IN C.M 1:5
5. PLASTERING IN C.M 1:5
6. MOSAIC FLOORING
7. STANDARD WEATHERING COURSE
8. BASEMENT WATER PROOFING 3 LAYERS OF BITUMEN FELT BELOW C.C 1:1½:3 MIXED WITH 2% CR OIL

REVISED PLAN SHOWING THE PROPOSED CONSTRUCTION OF DWELLING AT DOOR NO.702 PLOT NO.3207-E (PART), RS.NO.40/5, A BLOCK, ANNA NAGAR, MADRAS-102. T.S.NO.5/9, BLOCK NO.14, DIVISION NO.(NEW) 67.

REFERENCE

SCALE 1" = 8'0" (1:100)

DATE 11-10-1995

COLOUR INDEX

PROPOSED WORK

ROADS

BOUNDARY OF SITE

OWNERS SIGNATURE

RAVI KUMAR NAIR, B.Arch., A.I.I.A.
Registered Architect No. CA/77/3496
281, Kilpauk Garden Road
Madras-600 010

LICENCED SURVEYOR