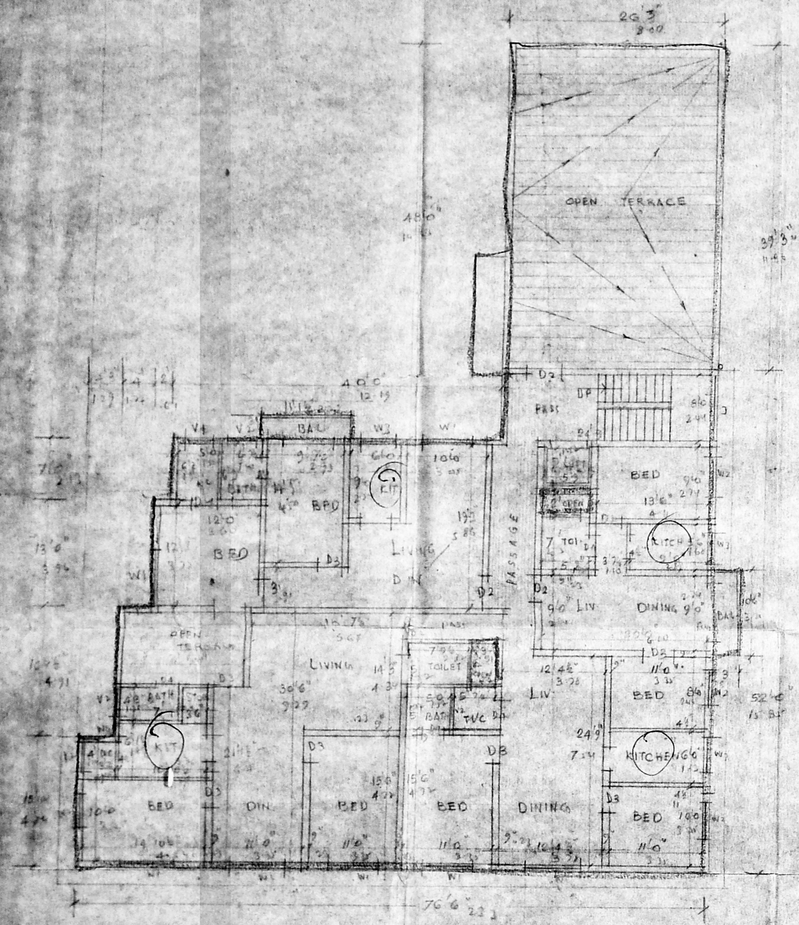

PLAN OF THIRD FLOOR

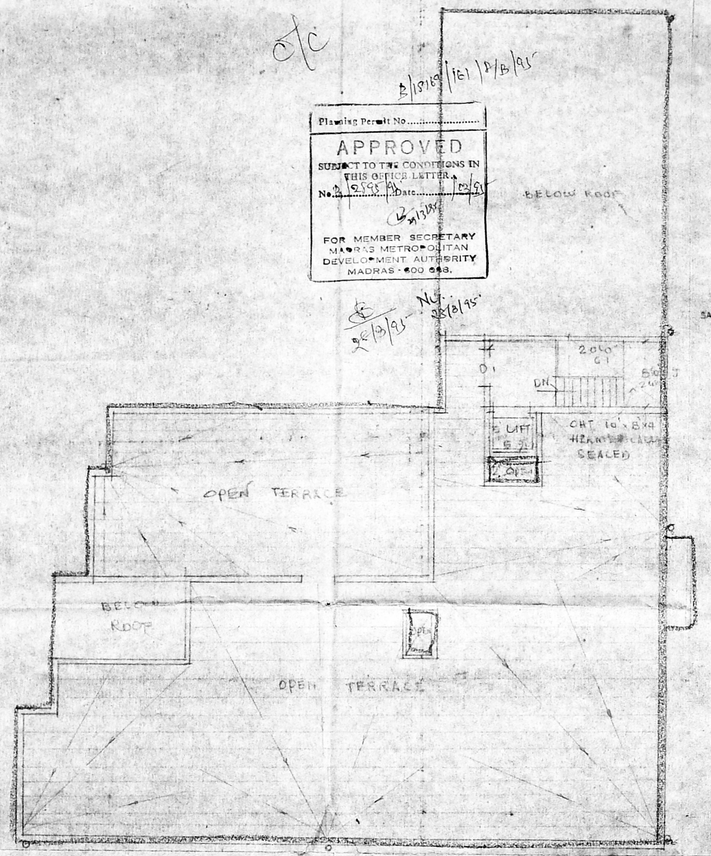

TERRACE PLAN

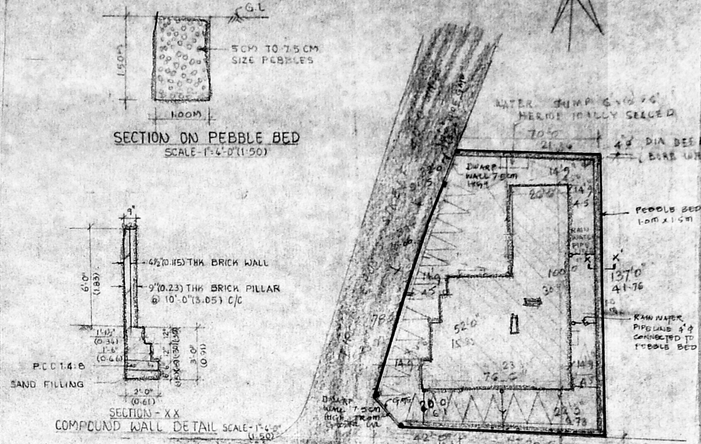

PLAN SHOWING THE PROPOSED DWELLING FLATS AT DOOR Nº 39 & 40 FIRST MAIN ROAD JUNCTION OF FIRST CROSS ROAD. ADYAR. S.No 48 OF URUR VILLAGE. DIVISION. SCALE 1:80 (1:100)
SHEET Nº 2/2

N. S. Radhakrishnan
OWNER.

S. SOMADEVA
L. SURVEYOR.

MMDA BYPN
G.No
Appl. B/28981/95
Scrutiny Part I 28/8/95
Part II
DP

SPECIFICATION:

FOUNDATION WITH R.C.C RAFT WALLS IN CC 1:2:4 SUPERSTRUCTURE WITH R.C.C COL 1:2:4 & A.C.P. BRICK WORK IN CM 1:6 TIE BEAM, LINTEL, BEAM, SUNSHADE AND ROOF SLAB IN RCC 1:2:4 FLOORING WITH MOSAIC TILES & EASTERING WITH CM 1:4, 12 mm THICK TOP. CEILING AND WALLS PLASTERING COURSE WITH BRICK SELLY IN LM 1:2:5 & FINISHED WITH FLAT TILES.

JOINERY

R.S	ROLLING SHUTTER	6'0"x7'0" (1.82x2.13)
F.D	FRENCH DOOR	6'0"x7'0" (1.82x2.13)
D1	DOOR	4'0"x7'0" (1.22x2.13)
D2	"	3'0"x7'0" (0.91x2.13)
D3	"	2'6"x7'0" (0.76x2.13)
D4	"	2'6"x7'0" (0.76x2.13)
W1	WINDOW	6'0"x4'6" (1.82x1.37)
W2	"	4'0"x4'6" (1.22x1.37)
W3	"	4'0"x3'6" (1.22x1.07)
W4	"	1'6"x4'6" (0.45x1.37)
V1	VENTILATOR	4'0"x1'6" (1.22x0.45)
V2	"	3'0"x2'6" (0.91x0.76)
J	RCC TALL	6'0"x7'0"x9" (1.82x2.13x0.23)

PLINTH AREA

FLOOR AREA (Excluding Lift, Lift Well, Staircase & Balcony)

GROUND FLOOR	4389 Sft
FIRST FLOOR	5074
SECOND FLOOR	5074
THIRD FLOOR	3610
TOTAL	18147 Sft

COLOUR INDEX
PROPOSED
BOUNDARY WALL
ROAD

Revised Plan
Dt. 13/6/95

CMDA B/PP No.
Dt. 26/6/95

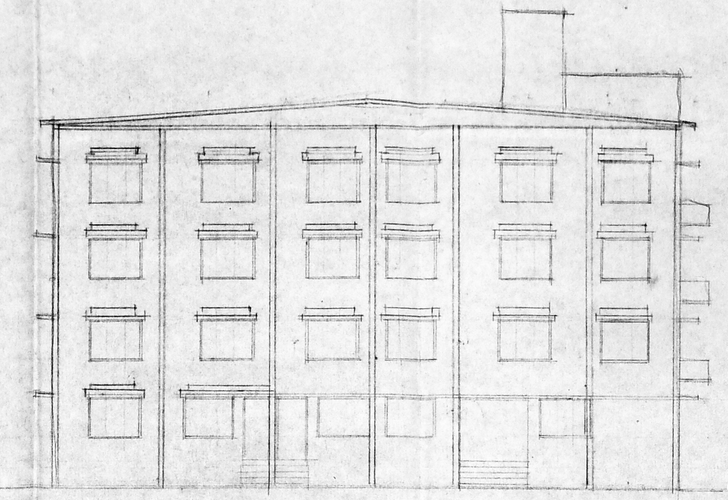

FRONT ELEVATION

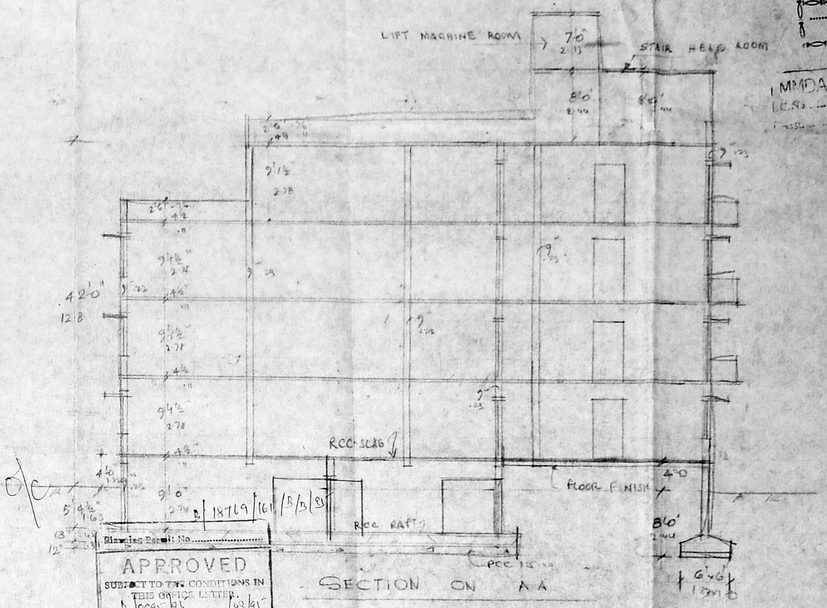

SECTION ON A A

Drawing Permit No.

APPROVED
SUBJECT TO THE CONDITIONS IN THIS OFFICE LETTER.
No. 19695 Dt. 13/6/95

FOR MEMBER SECRETARY
MADRAS METROPOLITAN
DEVELOPMENT AUTHORITY
MADRAS - 600 008.

26/6/95 Nov. 30/1995

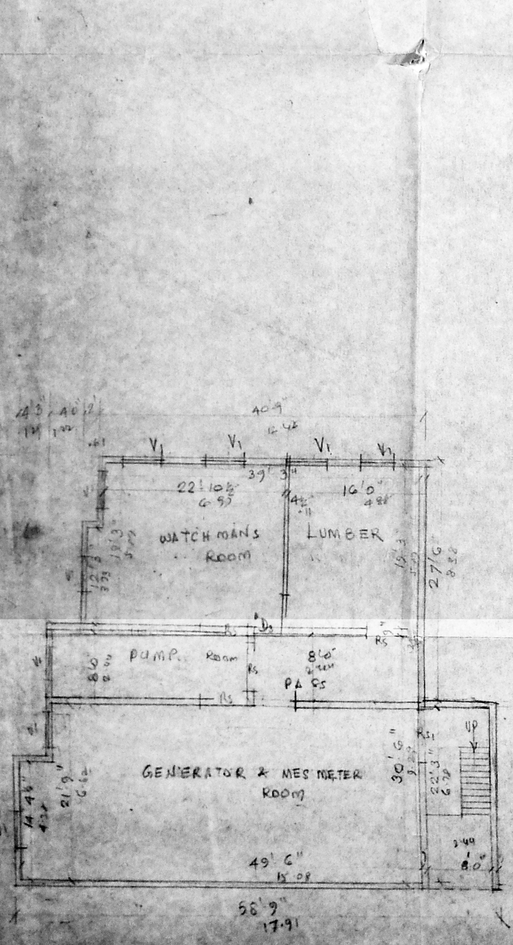

PLAN OF BASEMENT FLOOR

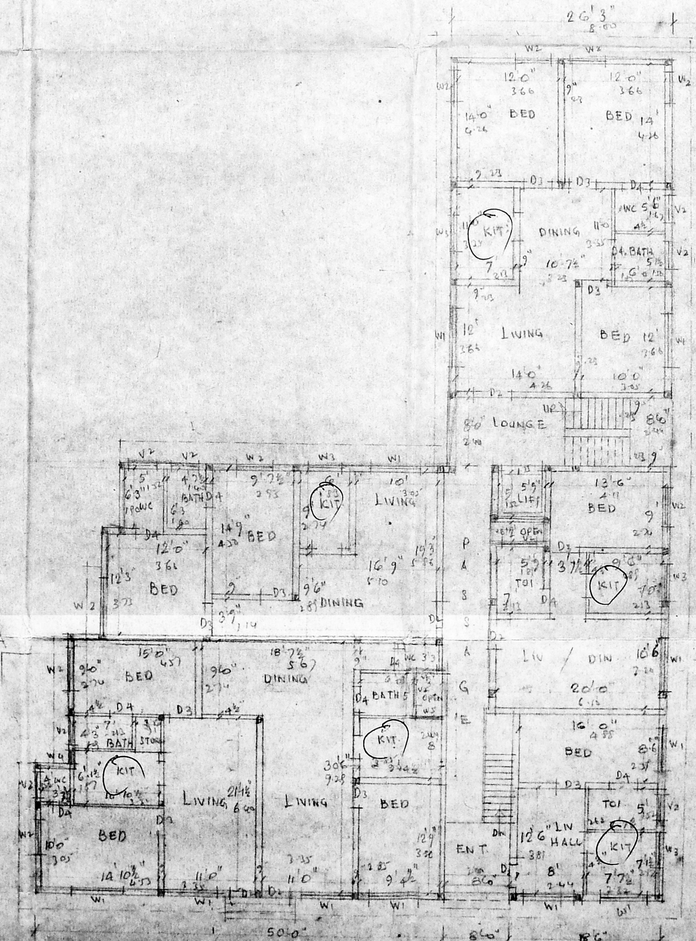

PLAN OF GROUND FLOOR

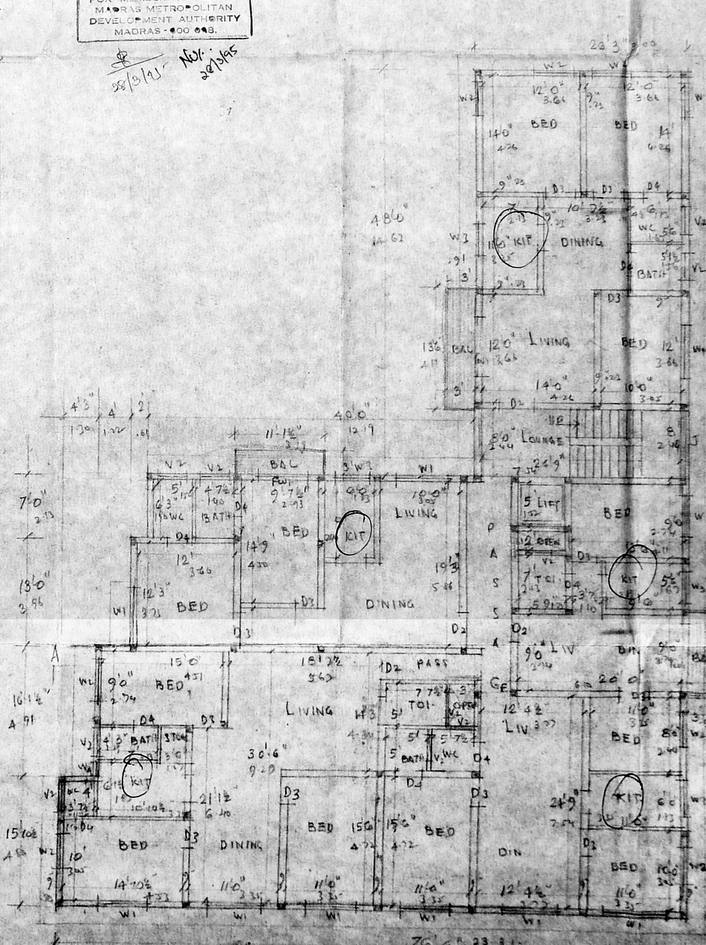

TYPICAL FLOOR PLAN OF FIRST & SECOND

Scheme
PART I
PART II

A.E. NCY DP

PLAN SHOWING THE PROPOSED DWELLING FLATS AT DOOR No. 39,40C
FIRST MAIN ROAD JUNCTION OF FIRST CROSS ROAD ADAYAR S No. 48 OF URUR VILLAGE CORP. DIVISION.

SCALE 1"=8'0" (1:100)

SHEET No. 1/2

M. S. Ravikumar
OWNER

Somasundaram
Class I
Govt. of Tamil Nadu
L. SURVEYOR