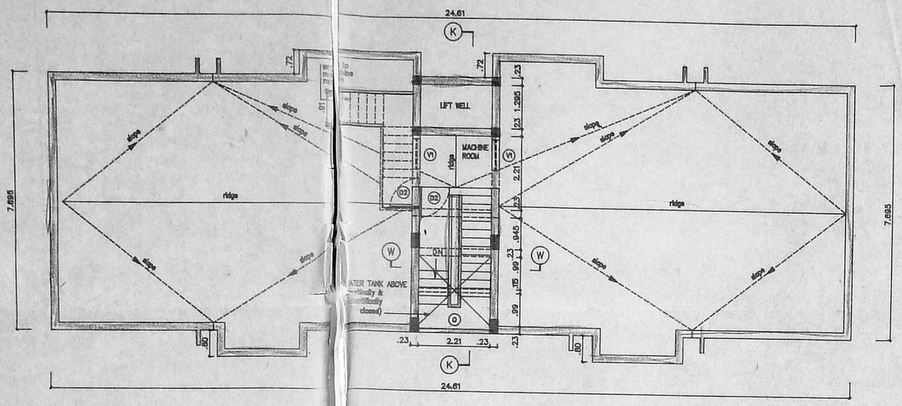

TERRACE FLOOR PLAN

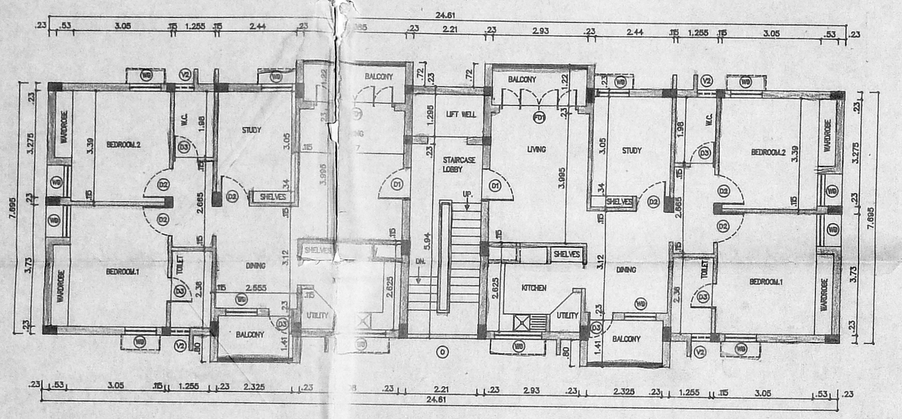

FIRST,SECOND & THIRD FLOOR PLAN

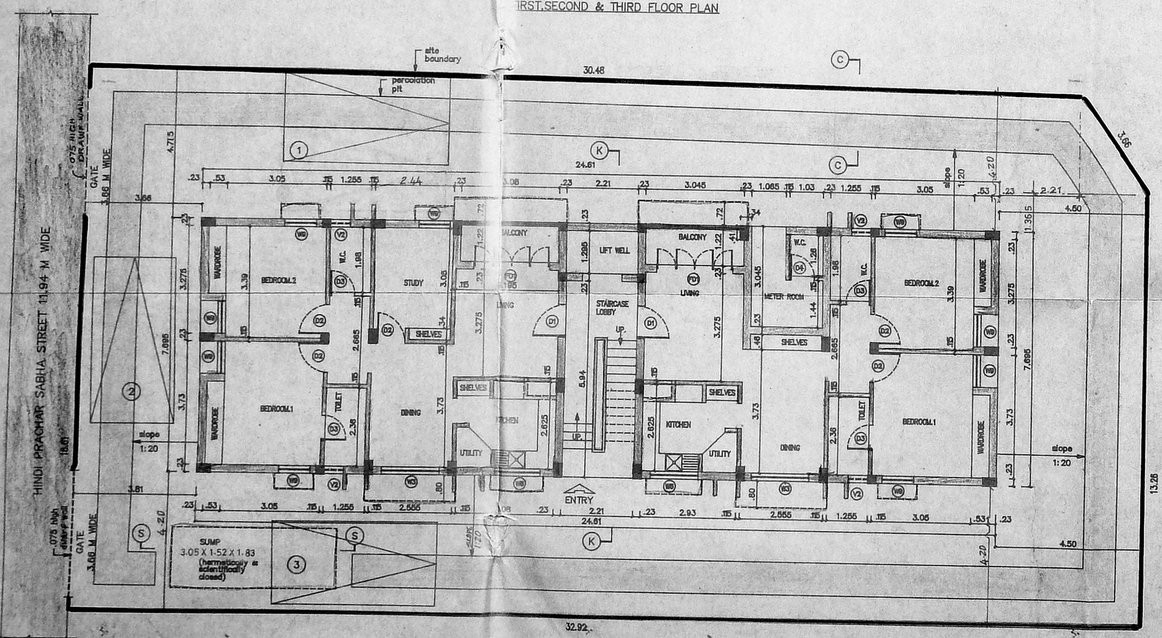

SITE CUM GROUND FLOOR PLAN

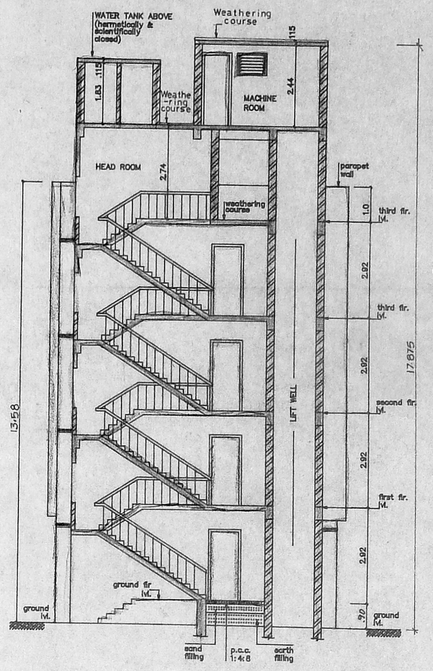

SECTION – KK

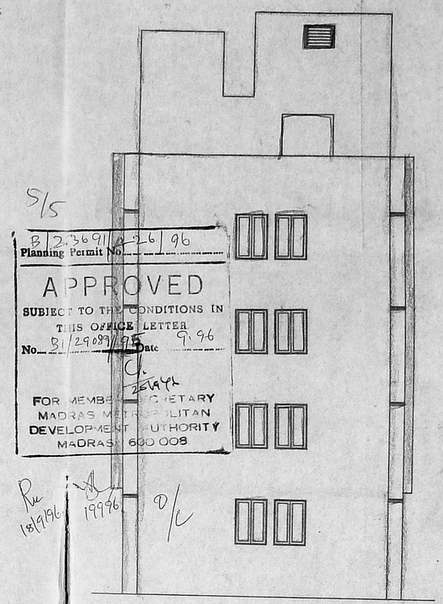

FRONT ELEVATION

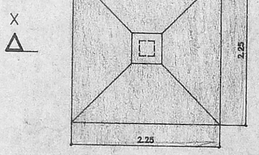

PLAN OF FOUNDATION

SCALE 1:50

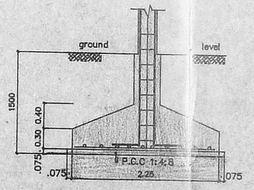

SECTION – XX

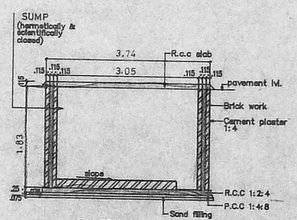

SECTION SS
SECTION OF SUMP

SCALE 1:100

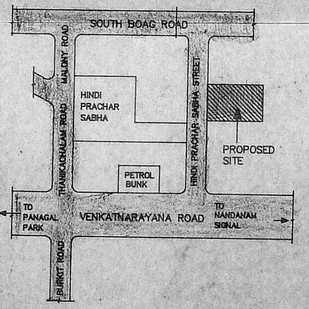

KEY PLAN

(NOT TO SCALE)

N

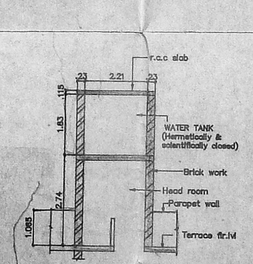

SECTION WW

SECTION OF WATER TANK

SCALE 1:100

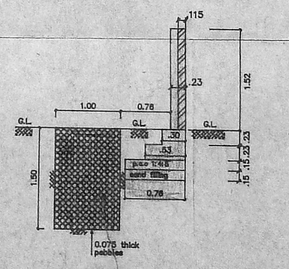

SECTION CC OF COMPOUND WALL & PERCOLATION PIT

SCALE 1:50

LEGEND

CODE	SIZE	DESCRIPTION
FD1	2.74 x 2.18	COUNTRY WOOD FRAMED FRENCH DOOR (painted)
D1	1.00 X 2.18	TEAK WOOD FRAMED FLUSH DOOR
D2	0.91 X 2.18	COUNTRY WOOD FRAMED FLUSH DOOR
D3	0.76 X 2.18	COUNTRY WOOD FRAMED FLUSH DOOR
D4	0.76 x 2.44	COUNTRY WOOD FRAMED FLUSH DOOR WITH VENTILATOR
W3	1.775 x 1.37	STEEL GLAZED WINDOW
W6	1.475 x 0.875	STEEL GLAZED WINDOW
W9	0.975 x 1.37	STEEL GLAZED WINDOW
V1	0.910 x 0.660	STEEL GLAZED VENTILATOR
V2	0.61 x 0.94	STEEL GLAZED VENTILATOR
O	2.21 x 1.37	OPENING

SPECIFICATION

SL.NO	DESCRIPTION
1.	P.C.C. 1:4:8 IN FOUNDATION
2.	SAND FILLING IN FOUNDATION
3.	BRICK WORK IN C.M. 1:6
4.	R.C.C. WORK FOR SLABS,LINTELS & BEAMS Etc.,
5.	PLASTERING IN C.M. 1:5 EXTERNAL & 1:4 INTERNAL
6.	MOSAIC TILED FLOORING.
7.	WEATHERING COURSE OF BRICK JELLY LIME CONC.

AREA STATEMENT

PLOT AREA	529.36 M^2
BUILT UP AREA	786.081 M^2

COLOUR INDEX

PROPOSED CONSTRUCTION	◯
BOUNDARY OF SITE	◯
ROAD	◯

R.No	DATE	REVISIONS	INITIAL

1 709 178 M	06-07-94	1:100	0	AKSHATA CORS178	jones	
DRG No:	DATE	SCALE	REV	FILE	DRN.BY.	CHD.

PROPOSED CONSTRUCTION OF FLATS
AT DOOR No : 3,
HINDI PRACHAR SABHA STREET,
T.NAGAR,
MADRAS – 600 017.,
PLOT No : 14
T.S. No : 6734/1 S.No : 136/2 (old)
BLOCK No : 143 (new) 15 (old)
TALUK : MAMBALAM – GUINDY
CORP.DIV. No : 114 (new) 122 (old)
ZONE No : VIII (new) VIII (old)

OWNER'S SIGNATURE

LICENSED SURVEYOR L.S. No : 306 94/95

N

S/S

B 2.2691/96 2.6.96
Planning Permit No.....

APPROVED
SUBJECT TO THE CONDITIONS IN THIS OFFICE LETTER
No. B1/29089/95 Date 9.9.96

FOR MEMBER SECRETARY
MADRAS METROPOLITAN DEVELOPMENT AUTHORITY
MADRAS 600 008

18/9/96 19/9/96 D/C