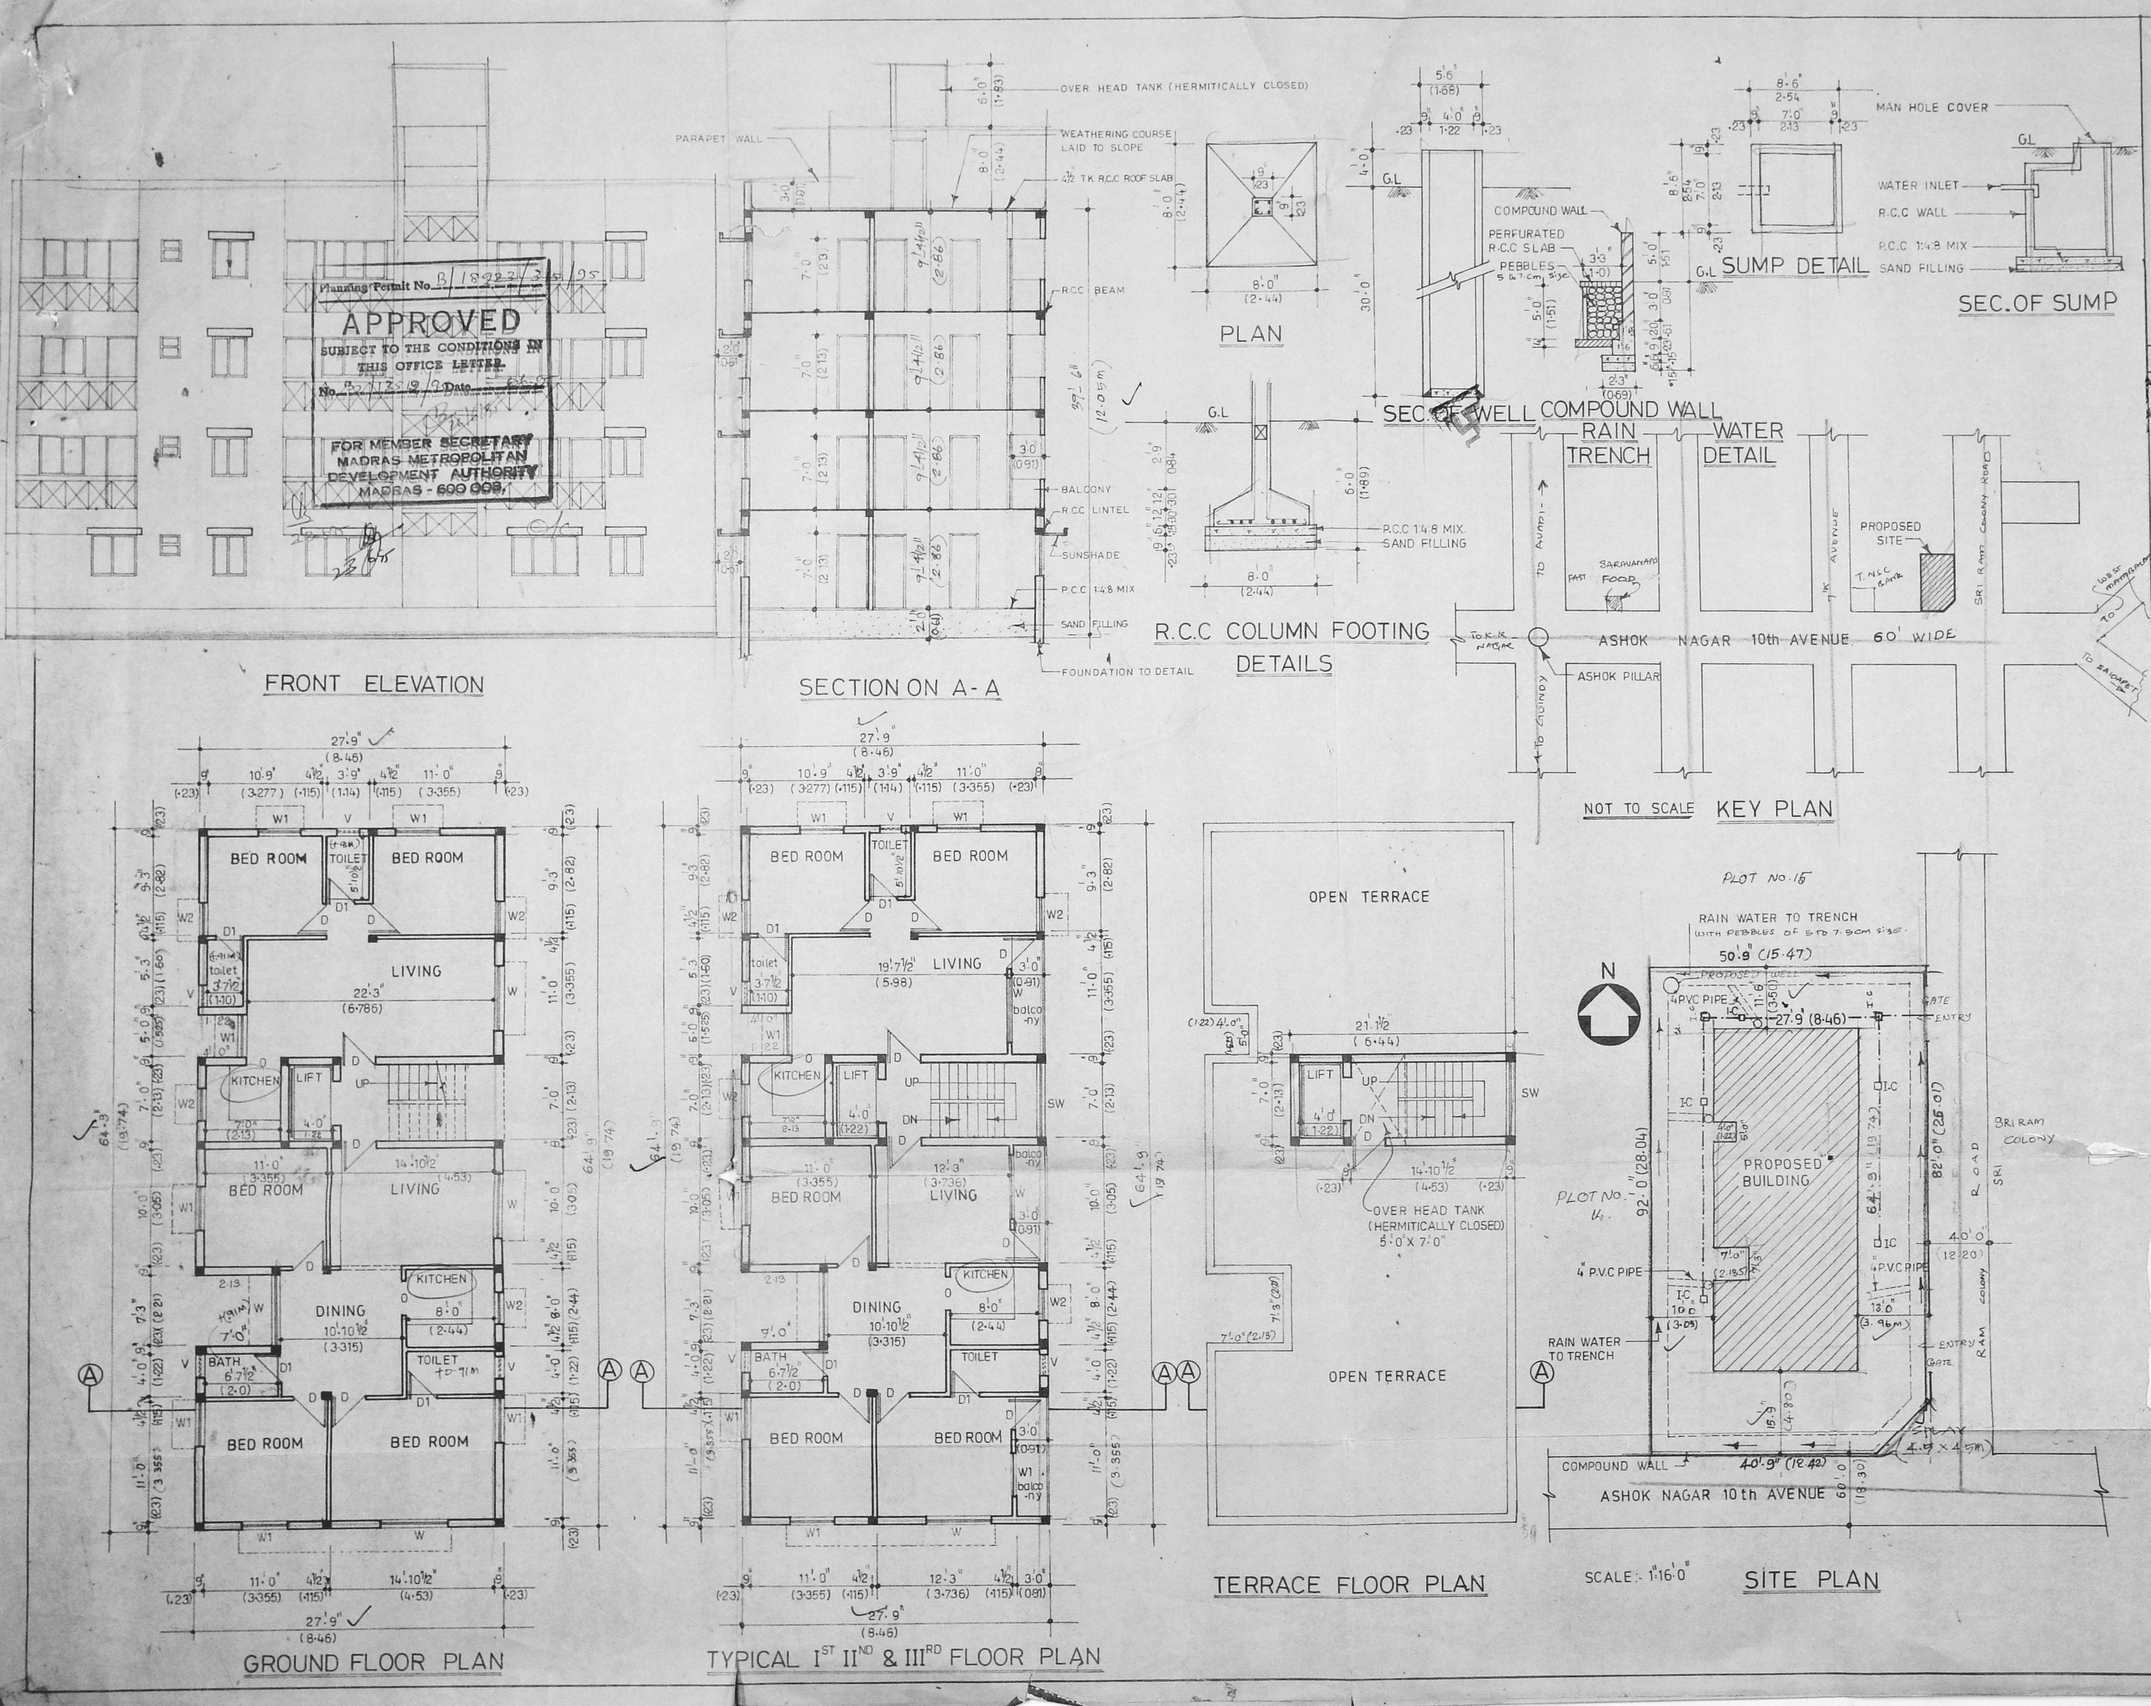

Planning Permit No. B/18923/3451/95
APPROVED
SUBJECT TO THE CONDITIONS IN THIS OFFICE LETTER.
No. B2/13512/2 Date
FOR MEMBER SECRETARY
MADRAS METROPOLITAN DEVELOPMENT AUTHORITY
MADRAS - 600 008.

PLAN SHOWING THE PROPOSED CONSTRUCTIONS OF THE RESIDENTIAL BUILDING AT DOOR No.13, ASHOK NAGAR 10th AVENUE, RAM COLONY
NEW S. No. 112/63.
BEARING S.No.184, T.S.No. 35
BLOCK No.59, KODAMBAKKAM VILLAGE, MAMBALAM GUINDY TALUK, MADRAS DISTRICT

SCHEDULE OF JOINERY

D	3'-0" X 7'-0"	(0.91 X 2.10)	DOOR
D1	2'-6" X 7'-0"	(0.75 X 2.10)	DOOR
W	6'-0" X 4'-0"	(1.83 X 1.22)	WINDOW
W1	4'-0" X 4'-0"	(1.22 X 1.22)	WINDOW
W2	3'-0" X 4'-0"	(0.91 X 1.22)	WINDOW
SW	7'-0" X 4'-0"	(2.13 X 1.22)	WINDOW
V	2'-0" X 2'-0"	(0.61 X 0.61)	VENTILATORS

SCALE:- 1"=8'-0" (1:100), 1"=16'-0" (1:200)

AREA STATEMENT

	SQ.FT	M²
PLOT AREA	4619	429.56
GROUND FLOOR AREA	1723	160.5
FIRST FLOOR AREA	1726	160.5
SECOND FLOOR AREA	1726	160.5
THIRD FLOOR AREA	1726	160.5
TOTAL FLOOR AREA	6904	642
PLOT COVERAGE	37.36%	
F.S.I	1.4946	

COLOUR INDEX

PROPOSED
ROAD
BOUNDARY

LICE