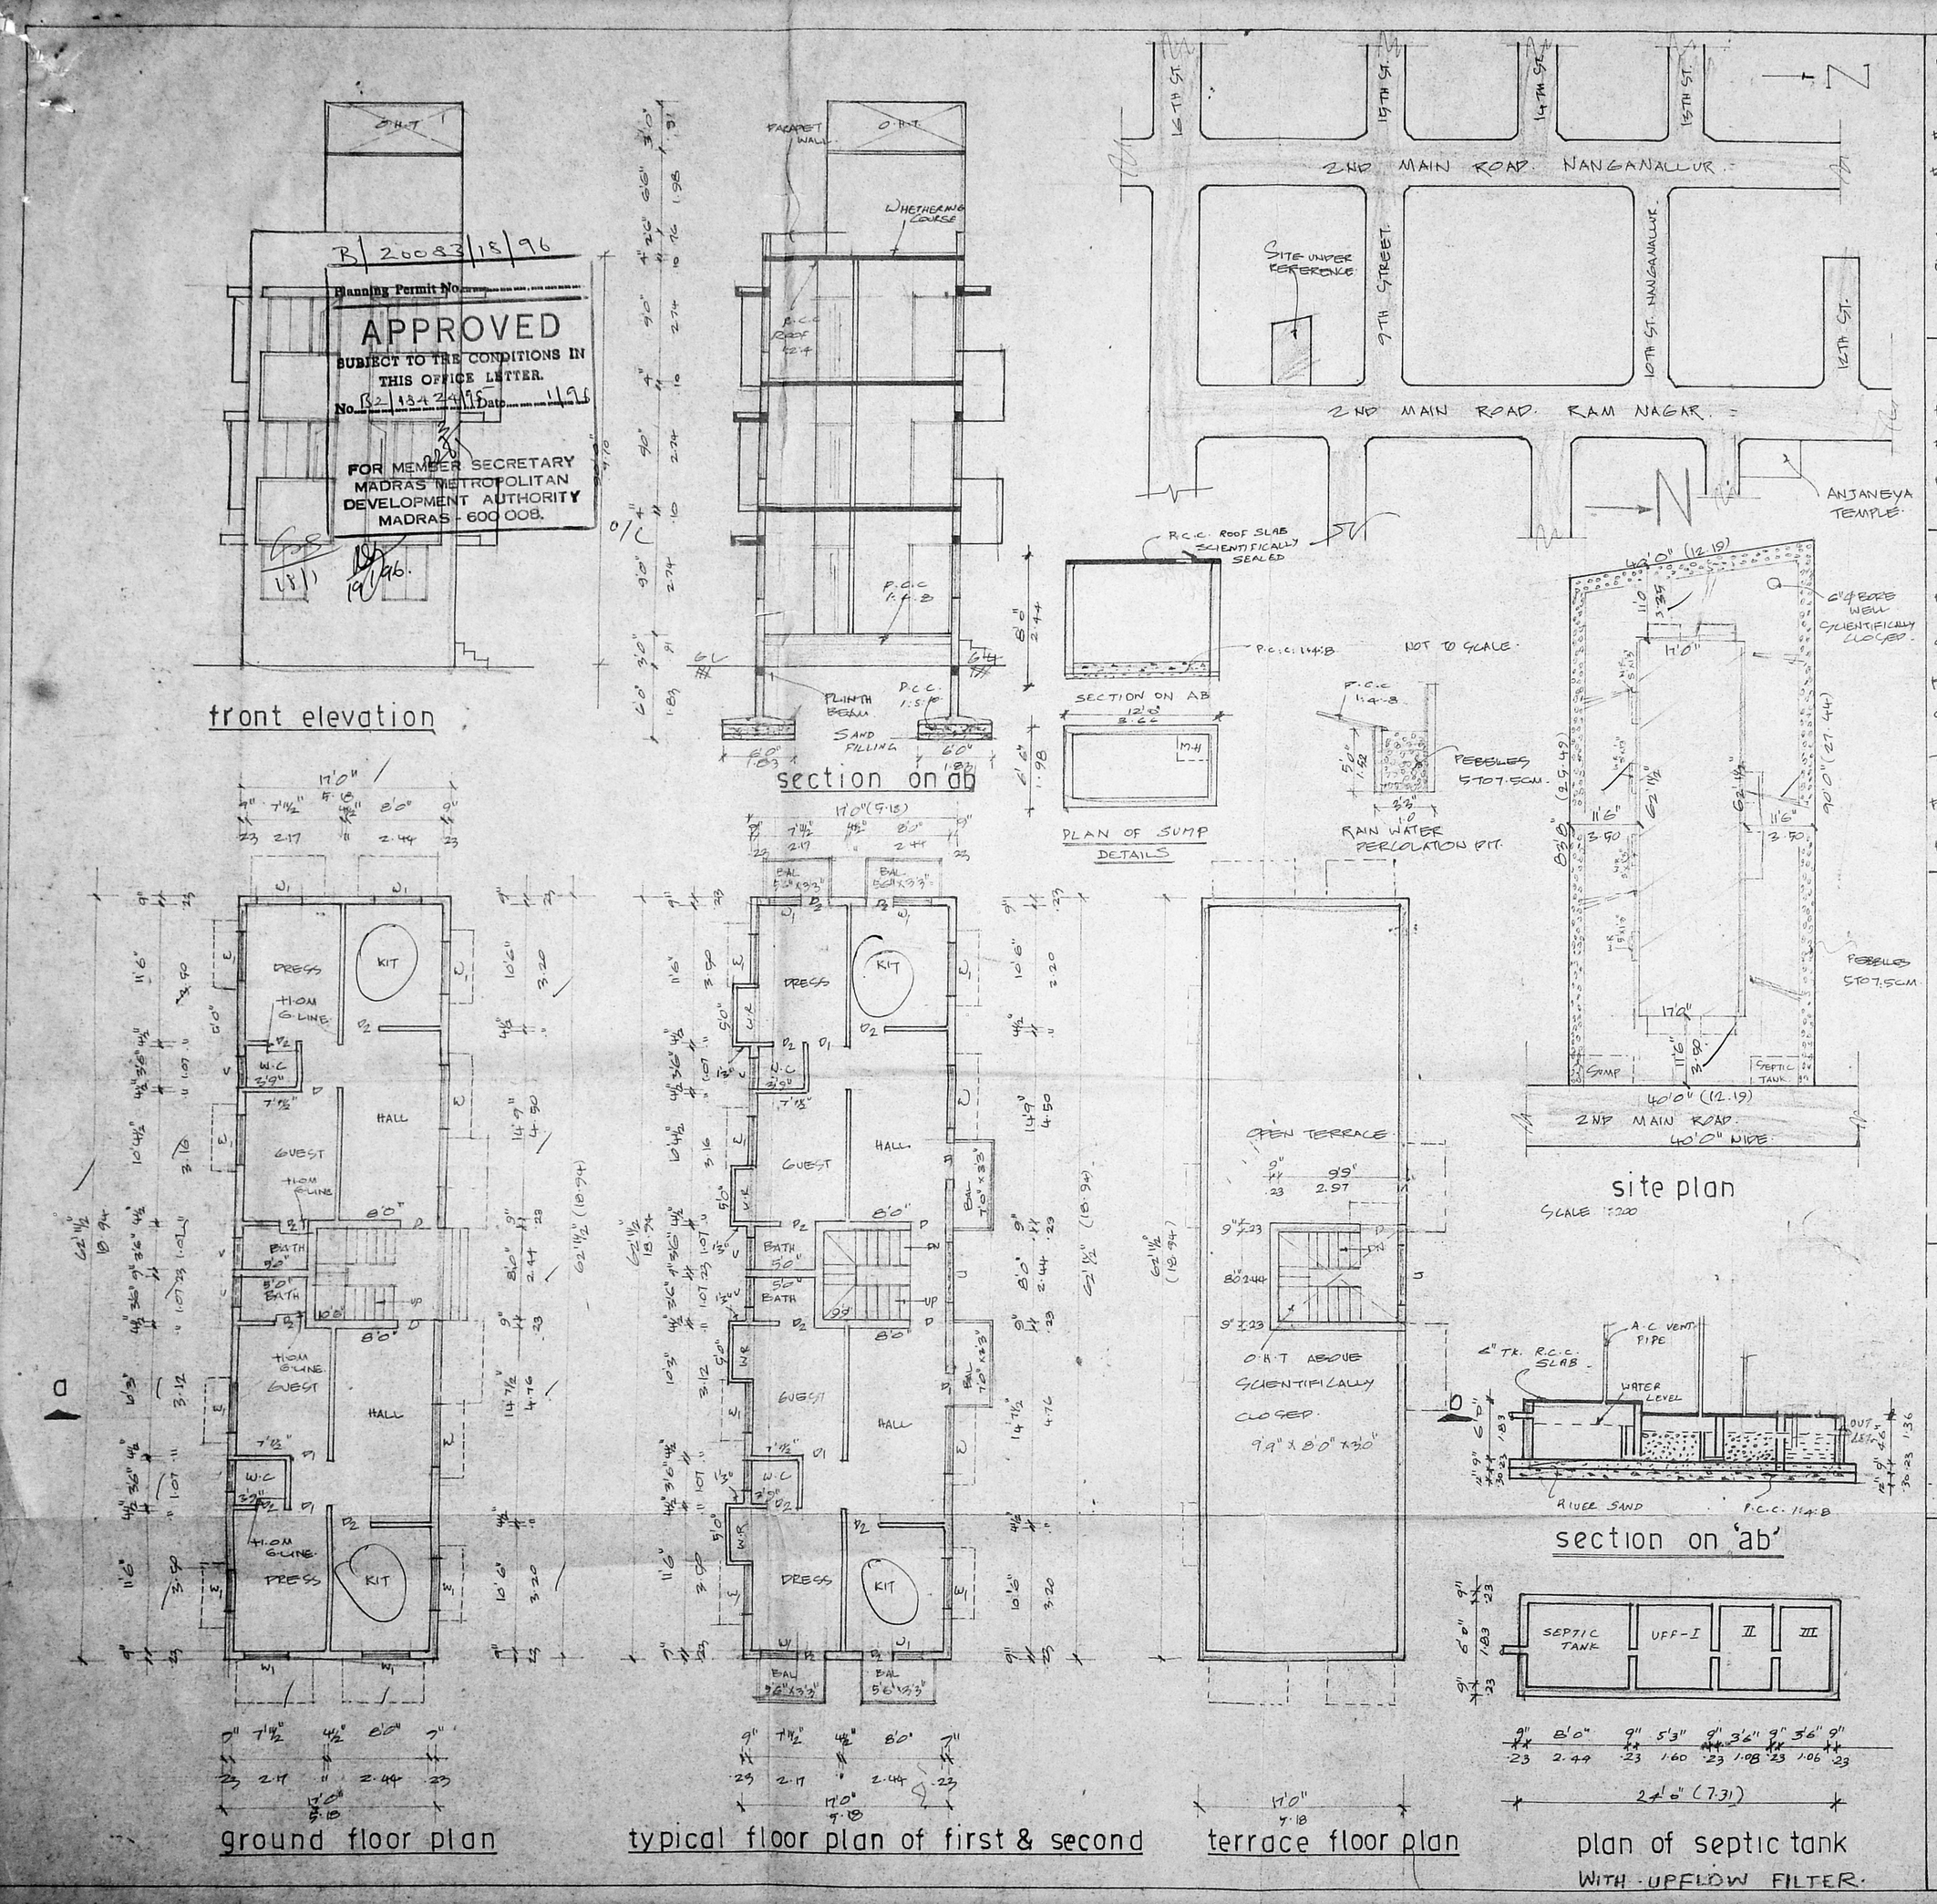

front elevation

section on ab

PLAN OF SUMP DETAILS

site plan

ground floor plan

typical floor plan of first & second

terrace floor plan

section on 'ab'

plan of septic tank

WITH UPFLOW FILTER.

schedule of joineries

D	DOOR	3'3" x 7'0"	1.0 x 2.13
D1	DOOR	3'0" x 7'0"	.91 x 2.13
D2	DOOR	2'6" x 7'0"	.76 x 2.13
W	WINDOW	6'0" x 4'6"	1.83 x 1.37
W1	WINDOW	4'0" x 4'6"	1.22 x 1.37
W2	WINDOW	3'0" x 4'6"	.91 x 1.37
V	VENTILATOR	3'0" x 2'6"	

colour index

PROPOSAL
ROAD / STREET
BOUNDARY / SITE

area statement

PLOT EXTENT:- 3473.00 SQFT
GROUND FLOOR:- 1056.12 SQFT
FIRST FLOOR:- 1198.125 "
SECOND FLOOR:- 1198.125 "
TOTAL BUILT UP AREA:- 3452.37
PLOT COVERAGE:- 35%
F.S.I. 0.99

plan showing the proposed construction of the dwelling at plot no=7a IInd main road, ramnagar, nanganallur village, ms. s.no= 6/4

scale 1:100

owner

licensed surveyor

K. NARASIMHAN B.E.
CLASS-I
LICENSED SURVEYOR NO. 844.
CORPORATION OF MADRAS
CONSULTING ENGINEER
Flat 21/21-A Azad Nagar Main Road
KODAMBAKKAM, MADRAS-600 024