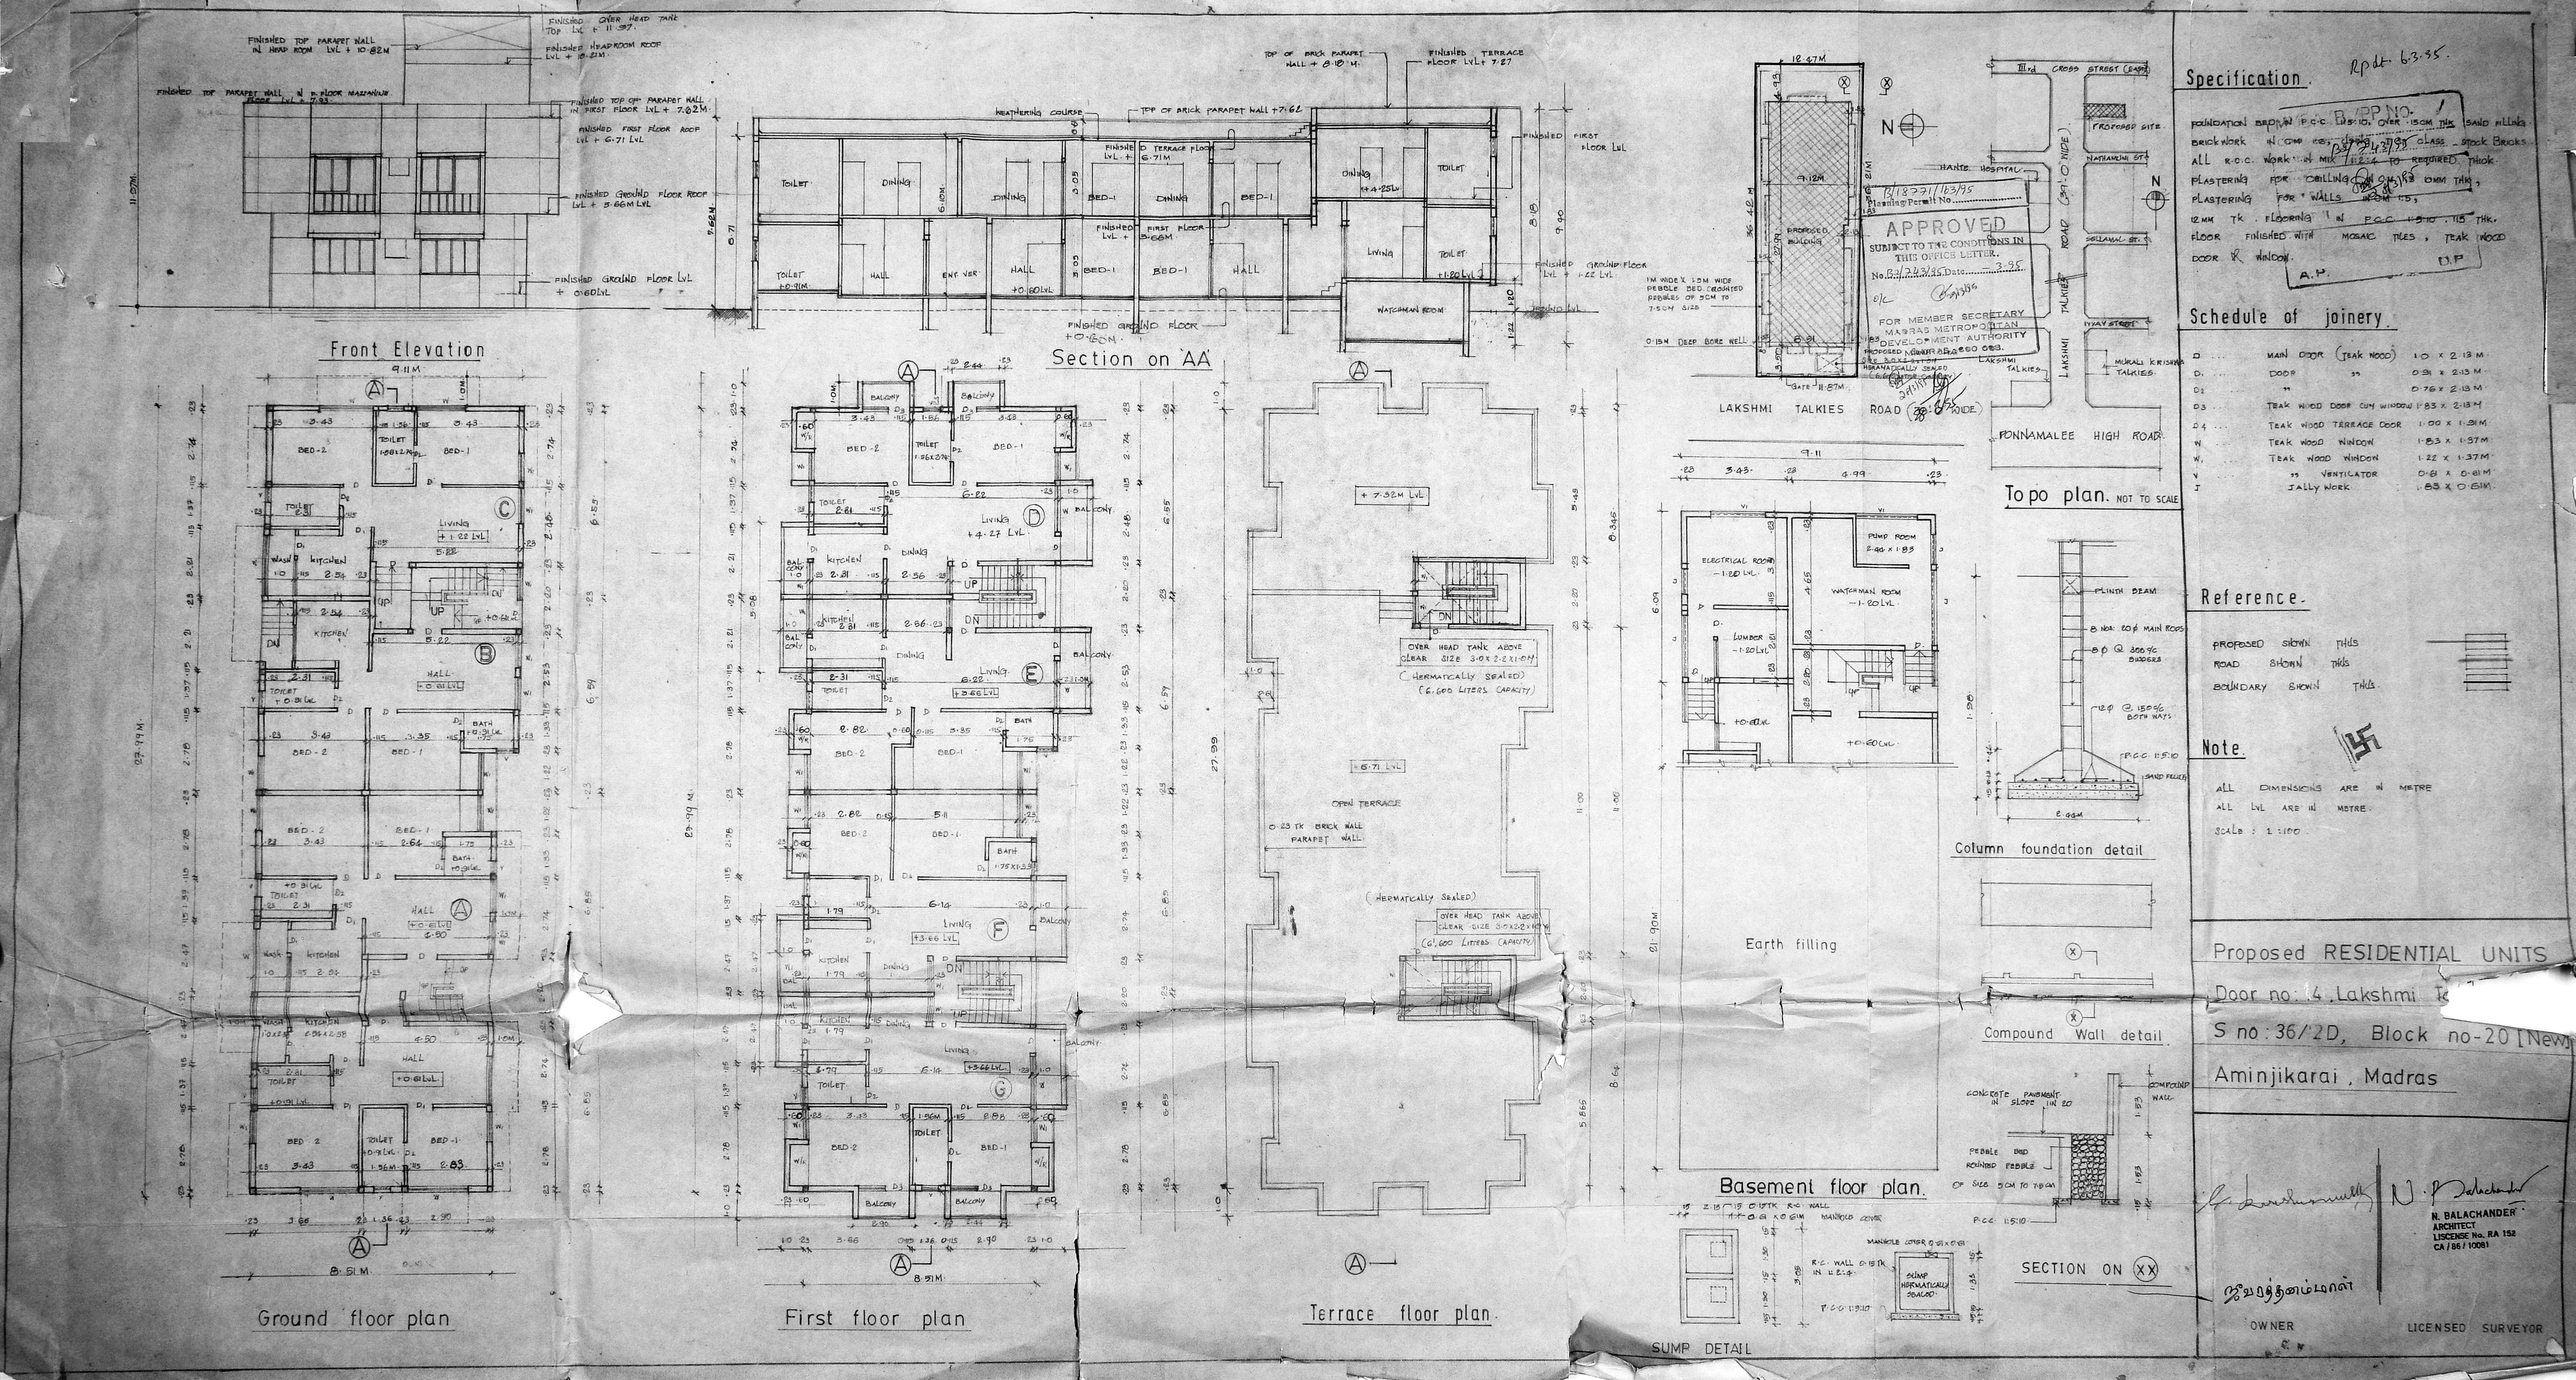
Front Elevation
Section on 'AA'
Ground floor plan
First floor plan
Terrace floor plan
Basement floor plan
Topo plan. NOT TO SCALE
LAKSHMI TALKIES ROAD (30'-0" WIDE)
PONNAMALEE HIGH ROAD
APPROVED
Planning Permit No.
FOR MEMBER SECRETARY
MADRAS METROPOLITAN DEVELOPMENT AUTHORITY
Column foundation detail
Compound Wall detail
SECTION ON (XX)
SUMP DETAIL
Earth filling
Specification.
Schedule of joinery.
Reference.
Note.
ALL DIMENSIONS ARE IN METRE
ALL LVL ARE IN METRE.
SCALE : 1:100
Proposed RESIDENTIAL UNITS
Door no: 14, Lakshmi
S no: 36/2D, Block no-20 (New)
Aminjikarai, Madras
N. BALACHANDER
ARCHITECT
LISCENSE No. RA 152
CA/86/10081
OWNER
LICENSED SURVEYOR