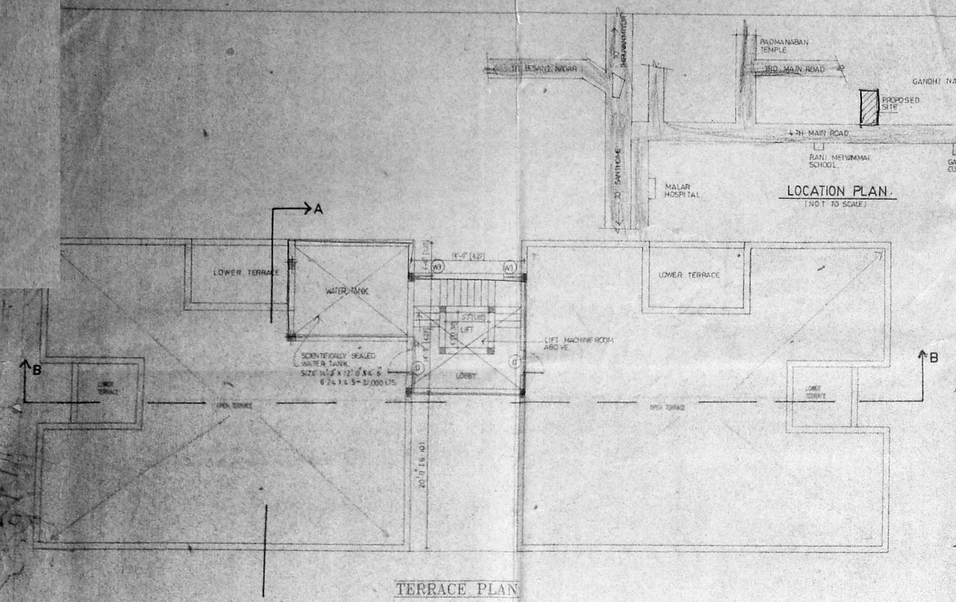

TERRACE PLAN

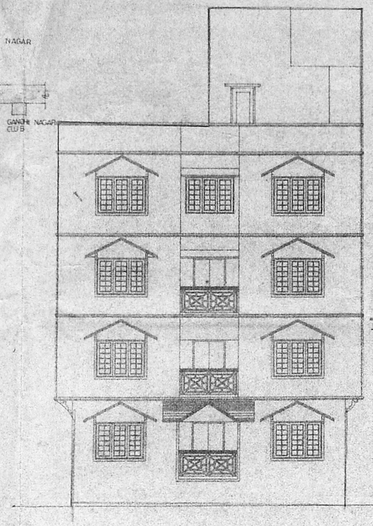

ELEVATION

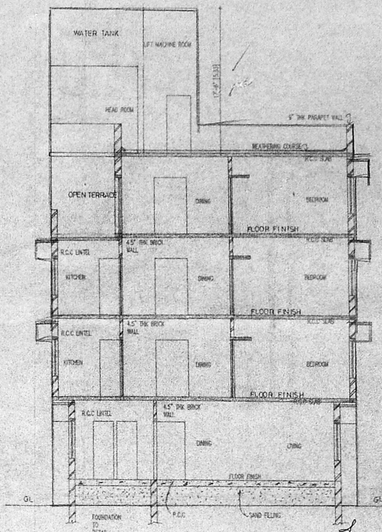

SECTION – AA

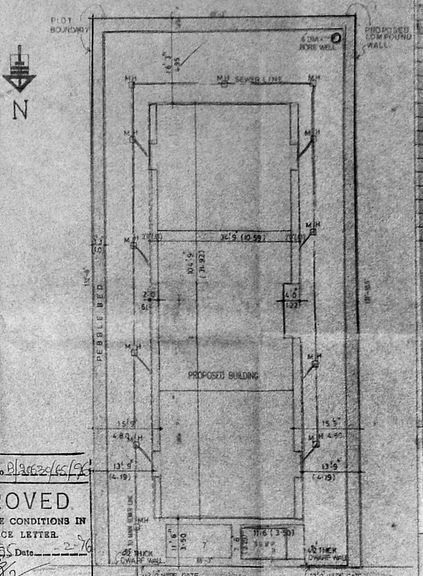

Planning Permit No. B/36621/65/76

APPROVED
SUBJECT TO THE CONDITIONS IN THIS OFFICE LETTER.
No. B/36621/65 Date 25-2-76

FOR MEMBER SECRETARY
MADRAS METROPOLITAN DEVELOPMENT AUTHORITY

SCHEDULE OF JOINERY

No.	DESCRIPTION	SIZE
FD	ENTRANCE DOOR	1'6"x7'0"
FD	FRENCH DOOR	4'0"x7'0"
FDF	FRENCH DOOR	4'0"x7'0"
W	WINDOW	4'0"x4'6"
W1	WINDOW	4'0"x4'6"
W2	WINDOW	4'0"x3'0"
W3	WINDOW	1'5"x3'0"
V	VENTILATOR	1'5"x1'0"
D	DOOR	2'6"x7'0"
D1	DOOR	2'6"x7'0"

Revised
Dt. 31/8/76

BVF

P.W.D. Plan No. 1 Dt. 24.9.1976

P.W.D. Plan No. 2 Dt. 24.9.1976

A.M. D.F.

NOTE:
ALL LEVELS IN GROUND FLOOR ARE AT 31'8" (9.65) LEVEL.

Area Statement	Sq.Ft.	Sq.M.
GROUND FLOOR AREA	2406.83	223.48
FIRST FLOOR AREA	2682.06	249.28
SECOND FLOOR AREA	2567.06	238.61
THIRD FLOOR AREA	2298.06	213.56
TOTAL AREA	12953.67	1,203.32
PLOT AREA	8712.58	809.71
ALLOWABLE F.S.I. AT 1.5	13068.87	1214.57
COVERED CAR PARK AREA	1075.67	99.96
PLOT COVERAGE	43.77%	
F.S.I. ACHIEVED	1.49	
NUMBER CARS REQUIRED	8	
NUMBER CARS PROVIDED	8	

Colour Indication:
- PROPOSED BUILDING
- PLOT BOUNDARY
- ROAD ACCESS
- SEWER LINE

Owner's Signature:

N. Kothandaraman

Licensed Surveyor:

V. S. NATARAJ, M.SURVEY.
ARCHITECT, LICENSED SURVEYOR,
Elcon. No.385
69 T.T.K. ROAD,
ALWARPET, MADRAS-600018.
TEL. NO. 457405

nataraj & venkat,
Architects
128, R.T.K. ROAD,
ROYAPETTAH COLONY,
ALWARPET,
MADRAS - 18.

Job Title:

PROPOSED APARTMENT AT DOOR No. 9, 4th MAIN ROAD, NEHRU NAGAR, MADRAS-20, OF KOTTUR VILLAGE, SURVEY NO. 12, BLOCK NO. 36, MADRAS DISTRICT.

Drawing Title:

CORPORATION DRAWING

Drawn	Checked	Job No.	Sheet No.
A.S.			
Scale 1"=8'-0"	Date 08-03-76		

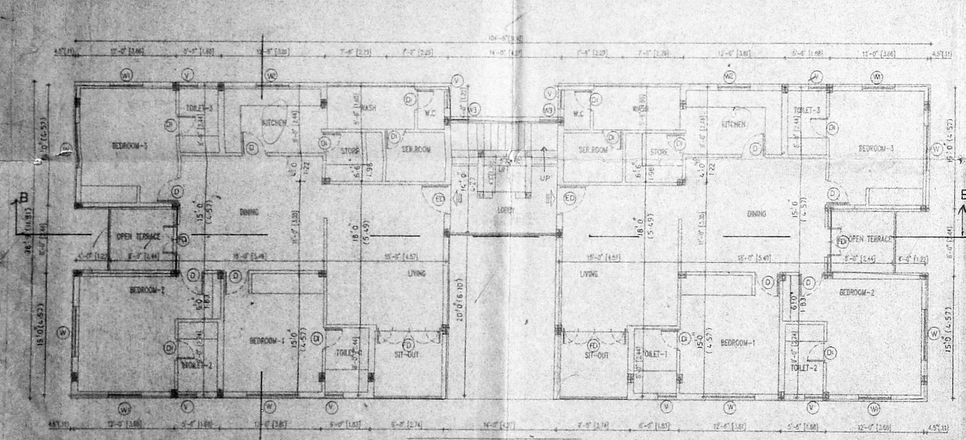

SECOND FLOOR PLAN

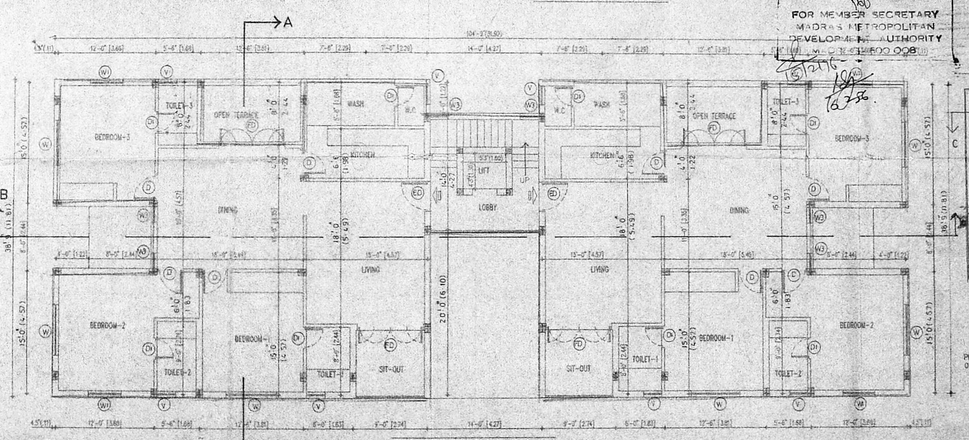

THIRD FLOOR PLAN

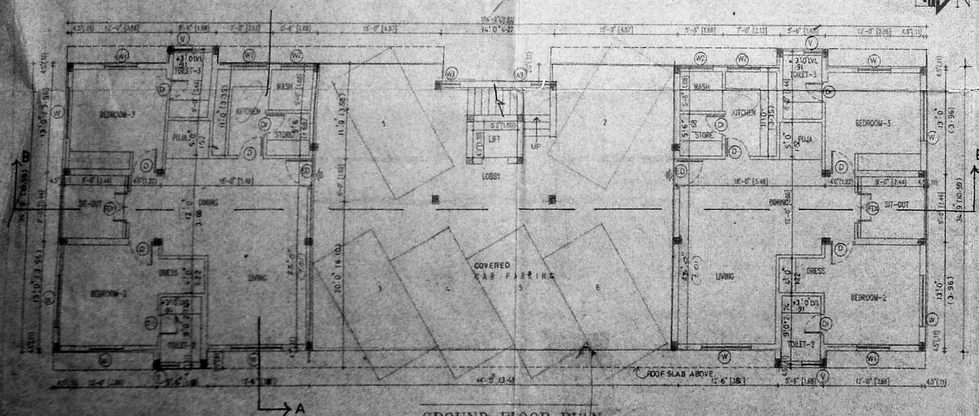

GROUND FLOOR PLAN

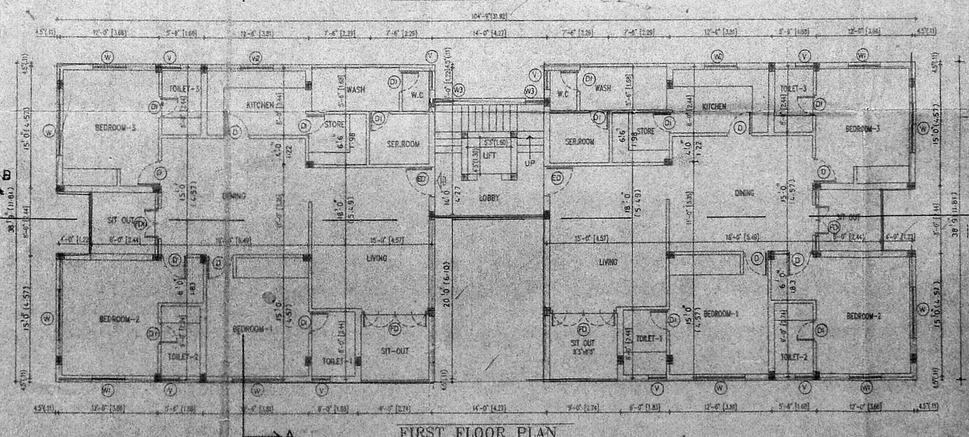
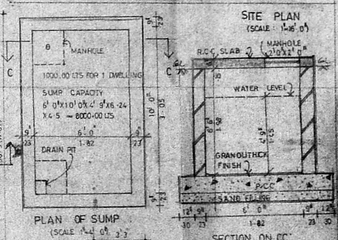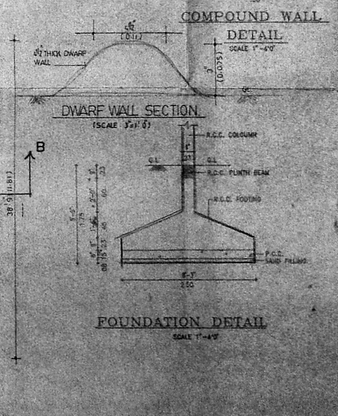
FIRST FLOOR PLAN