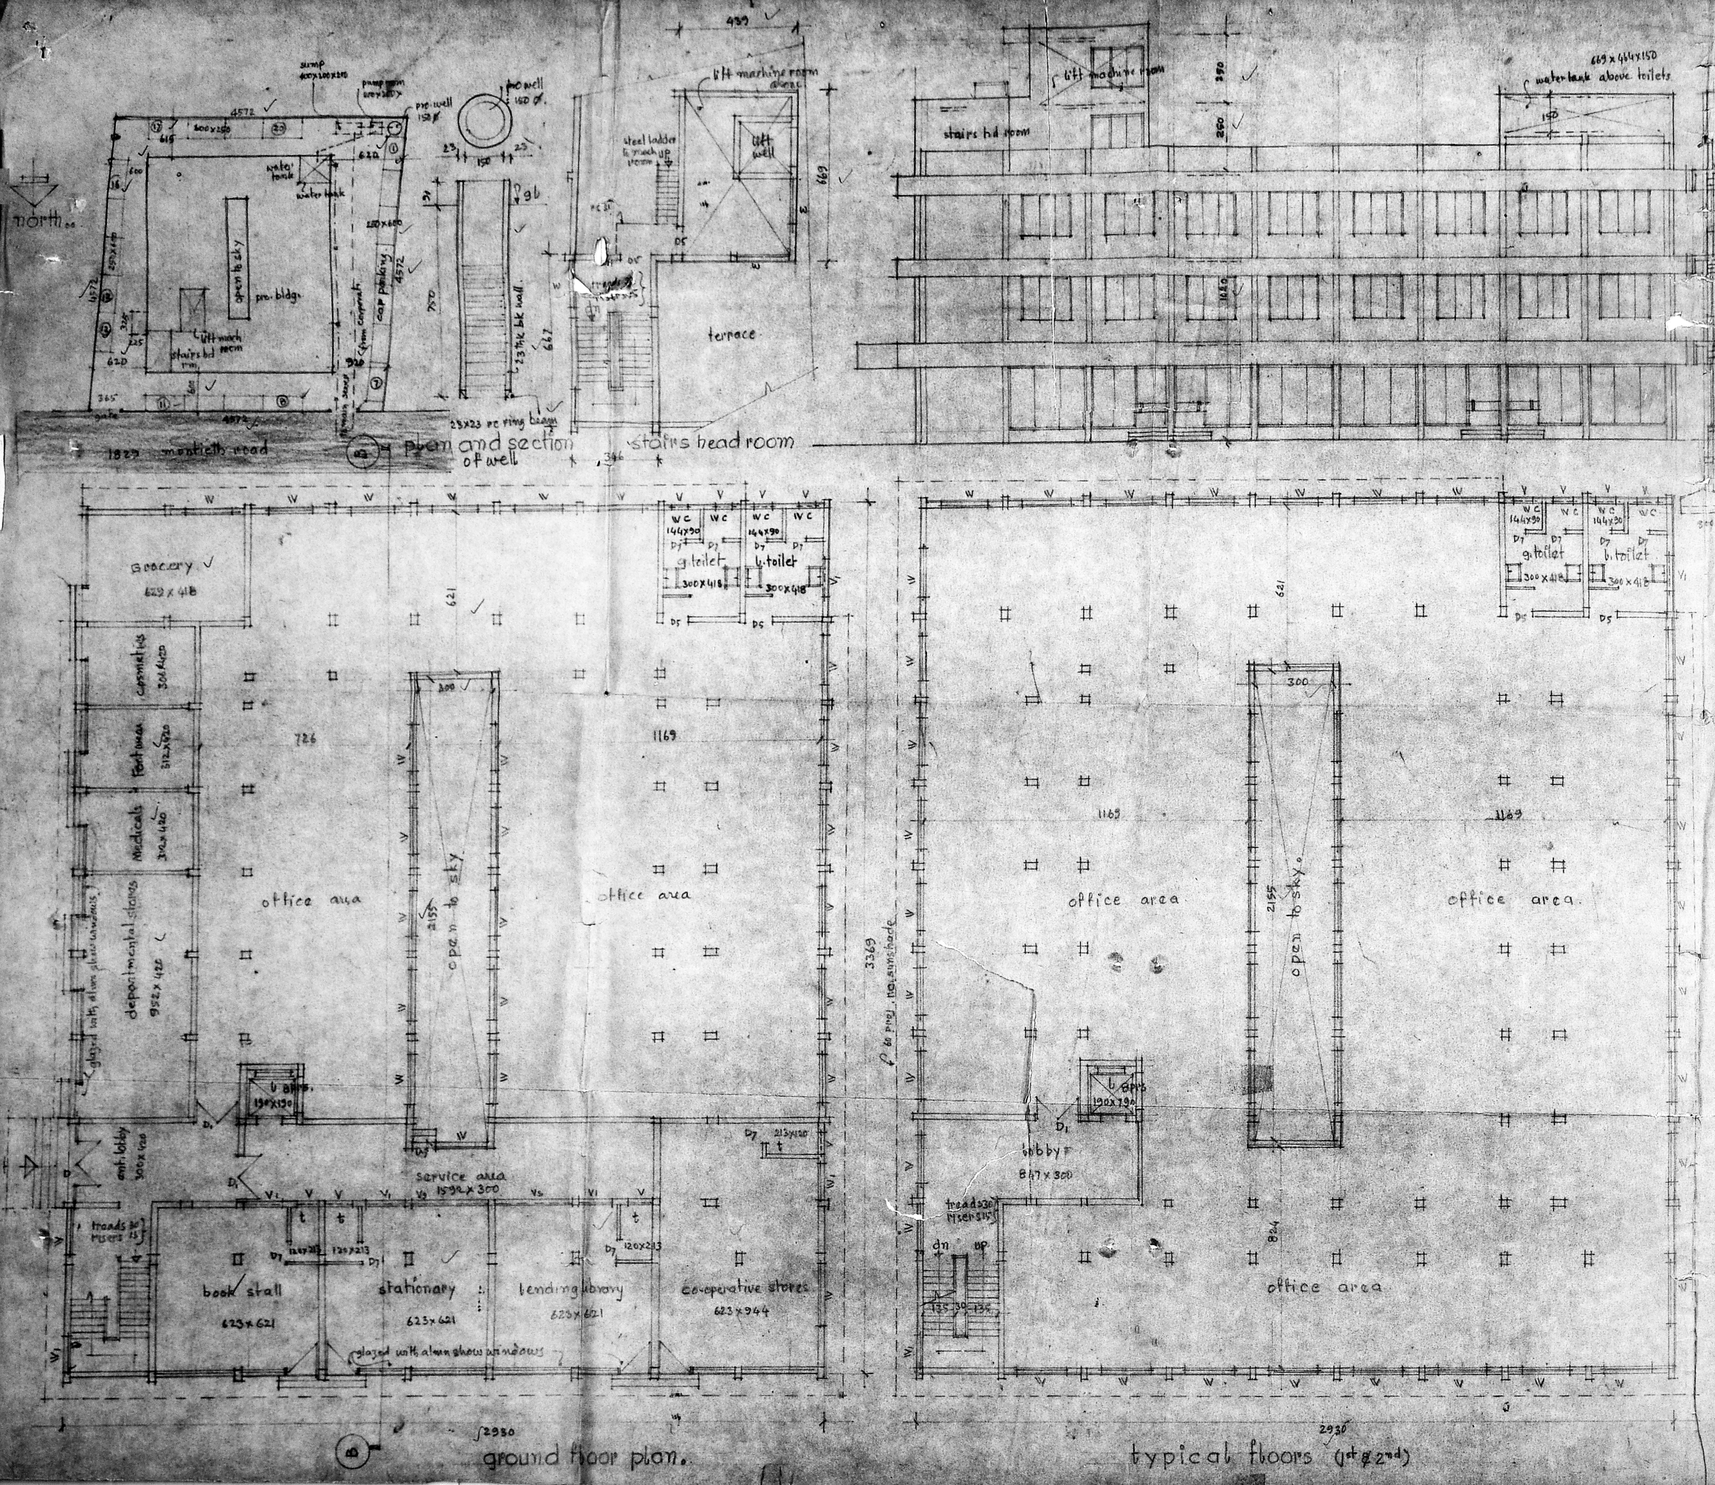

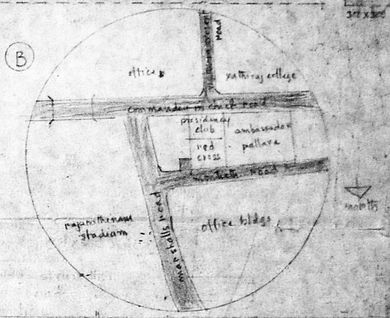

ground floor plan.

typical floors (1st & 2nd)

schedule of joinery

D	300 x 210	t.w. glazed door (partly glazed)
D1	180 x 210	Alum glazed door
D5	90 x 210	t.w. flush door single shtr
D7	75 x 210	" "
W	180 x 135	" frame with glazed shtrs
W1	120 x 135	" " "
Vs	300 x 60	" " ventilators
V1	120 x 60	" " "
V	60 x 60	" " "

referances.

site boundary shown thus
sewer line " "
water line " "
exig road " "
pro. bldg shown thus

areas

		non FSI	FSI
pro. ground floor area			922.46 m²
" first " "			922.46 m²
" second " "			922.46 m²
stairs hdrm & lift mach room area		81.79 m²	
plot area 2090 m²	4180 m²		2767.38 m²
FSI 2 times			
exig. ground floor area (already sanctioned)	690.6 m²		
for fees calculations	2849.17 m²		
	− 690.60 m²		
	2158.57 m²		

car parking details

required no: car parkings 20 nos
provided no: car " " 20 nos.

revised plan based on sanctioned plan.
proposed offices in plot no: R.S.No 1629 (part) for tamil-nadu educational trust, montieth road, madras-8..

drg no 763 A/85/2R/R. | scale 1:100 & 400 | d/ 9th oct '87

For THE TAMIL NADU EDUCATIONAL TRUST,
HON. SECRETARY.
owner

bsc, b.arch, (HONS) f.i.a, f.i.v, a.i.i.d.
n. g. george & associates
architects & engineers, 2, khader nawaz khan rd, madras-8

Planning Permit No. B/6757/64/89
APPROVED
SUBJECT TO THE CONDITIONS IN THIS OFFICE LETTER
No. B/8506/85 Date 17.02.89
FOR MEMBER SECRETARY
MADRAS METROPOLITAN DEVELOPMENT AUTHORITY
MADRAS - 600 008.

RENEWED
B/19901/493/85