PLAN SHOWING THE PROPSED CONSTRUCTION OF THE BUILDING FOR CANDLE STICKS MANUFACTURE WITH INSTALATION OF 4 HP MACHINERY IN S No. 407/7 AND 407/8, G.S.T ROAD, Z.PALLAVARAM VILLAGE & MUNICIPALITY, SAIDAPET TALUK, CHENGALPATTU MGR DISTRICT.

SHEET No 1/2

SCALE 1" = 8'-0"

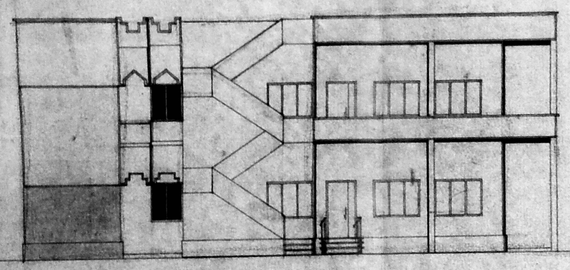

FRONT ELEVATION

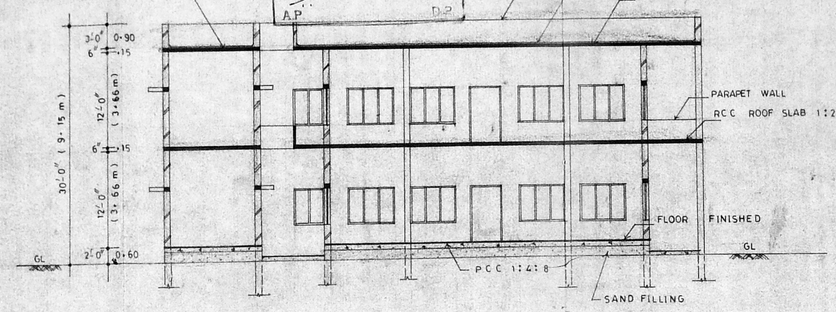

SECTION ON XY

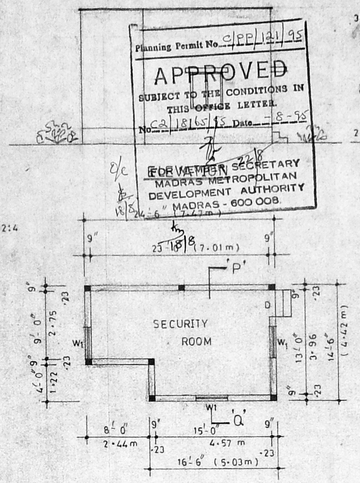

PLAN

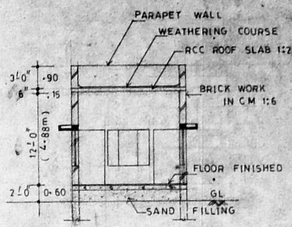

SECTION ON 'PQ'

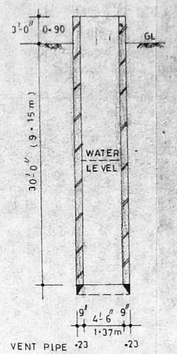

SEC. OF WELL

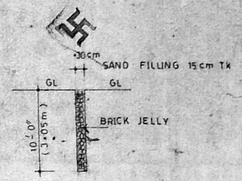

SEC. OF PERCULATION PITS

NO OF WORKERS

TOTAL 15 Nos.

STAIR CASE DETAILS

1	WIDE	4'-0"	(122 cm)
2	TREAD	0'-10"	(25 cm)
3	RISE	0'-6"	(15 cm)

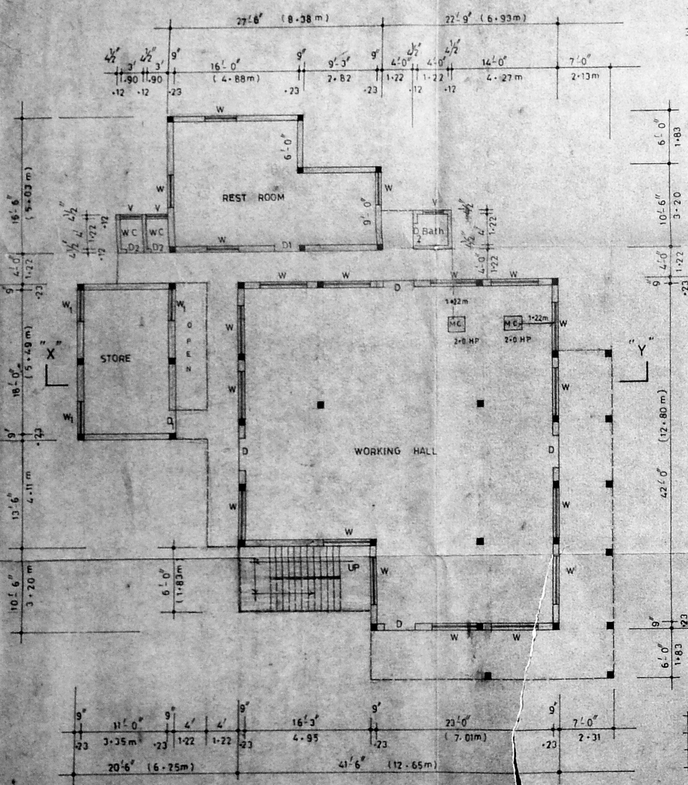

GROUND FLOOR PLAN

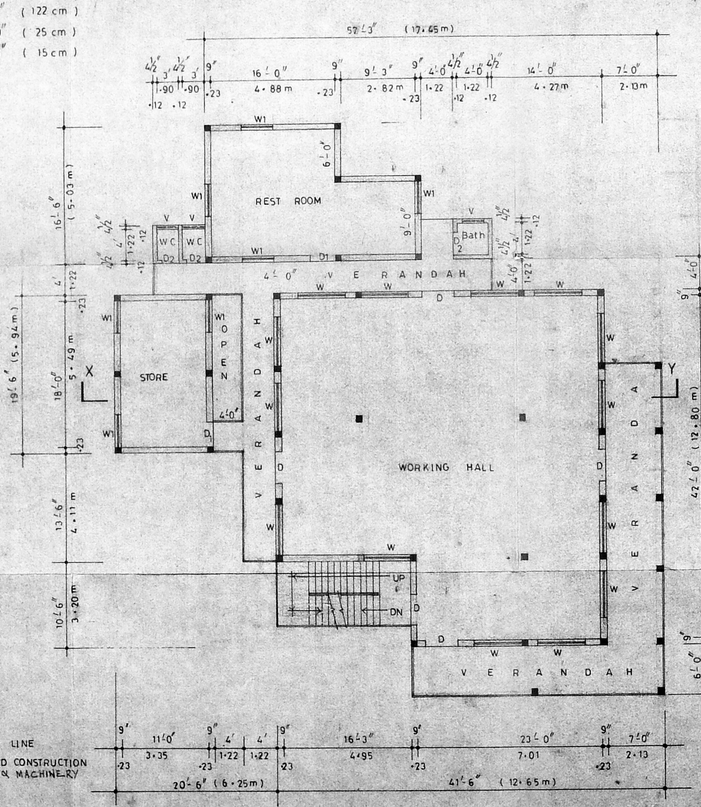

FIRST FLOOR PLAN

INDEX

- BOUNDRY LINE
- PROPOSED CONSTRUCTION & MACHINERY
- ROAD

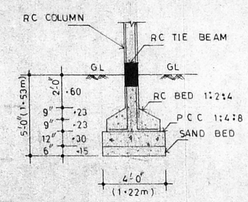

RC. COLUMN DETAILS

SCALE 1" = 4'-0"

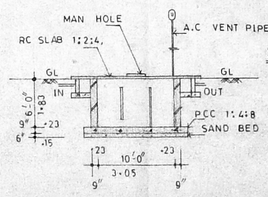

SEC. OF SEPTIC TANK

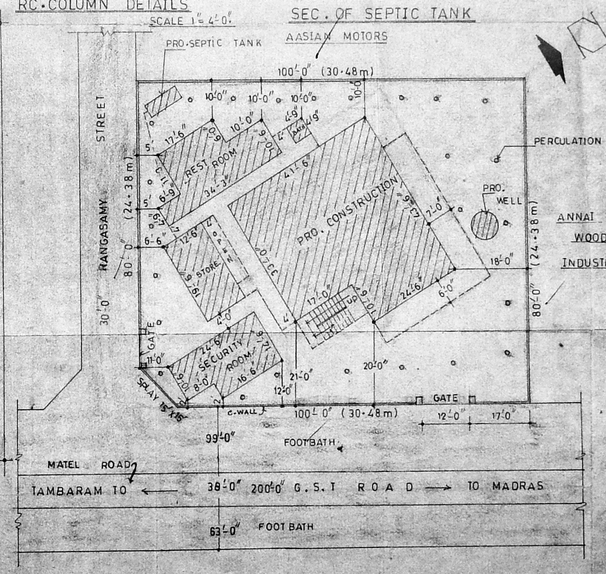

SITE PLAN SCALE 1" = 16'-0"

EXTENT	Sq. Ft	Sq. Mts
1 TOTAL PLOT AREA	8000.00	744.19
2 PRO G.F CONST. AREA	2642.00	245.78
3 PRO F.F CONST. AREA	3235.00	301.00
4 PLOT COVERAGE		33%
5 F.S.I AREA		0.75

JOINERY

1	DOOR	D	4'-0" X 7'-0"
2	DOOR	D1	3'-3" X 7'-0"
3	DOOR	D2	2'-6" X 6'-0"
4	WINDOW	W	6'-0" X 4'-6"
5	WINDOW	W1	4'-0" X 4'-6"
6	VENTILATOR	V	3'-0" X 2'-0"

DESIGNED BY C. NALLATHAMBI

DRAF-TECH
CIVIL ENGINEERS & CONSTRUCTIONS
43, HASTHINAPURAM MAIN RD.
NEHRU NAGAR, CHROMEPET,
MADRAS 600 044.

OWNER

A. M. BALASUBRAMANIAN, B.Sc.
LICENSED SURVEYOR
TAMBARAM, ALANDUR MUNICIPALITIES
& CORPORATION OF MADRAS (CLASS-II)
No. 6, 11th Cross Street, New C.Colony,
CHROMEPET, MADRAS 600 044.
LICENSED SURVEYOR