SCHEDULE OF JOINERY

R/S	ROLLING SHULTER	8'-0" x 8'-0"
D	DOOR	3'-0" x 7'-0" — 0.91 x 2.13
D1	DOOR	2'-6" x 6'-6" — 0.76 x 1.98
W	WINDOW	4'-0" x 4'-0" — 1.22 x 1.22
V	VENTILATOR	2'-0" x 1'-0" — 0.61 x 0.30
V1	VENTILATOR	4'-0" x 2'-0" — 1.22 x 0.61
J	R.C.C. JALLY	2'-6" x 4'-0" — 0.76 x 1.98

COLOUR INDEX

- EXISTING
- PROPOSED
- ROAD
- SITE BOUNDARY
- TO BE REMOVED

AREA STATEMENT

PLOT AREA 10260 SQFT (or) 953 M^2

PLINTH AREA

OFFICE ROOM AREA	=	528 SQFT (or) 49 M^2
SHED & DRIVER REST SHED	=	1360 SQFT (or) 126 M^2
TOILET	=	60 SQFT (or) 5.5 M^2
TOTAL AREA	=	1948 SQFT (or) 181.5 M^2

PLAN SHOWING THE PROPOSED CONSTRUCTION IN SURVEY No. 459/1A (PART) OF PUZHAL VILLAGE SAIDAPET TALUK, CHENGALPATTU M.G.R. DISTRICT.

OWNERS : K. SRINIVASALU S/o K. RAMACHANDRA NAIDU
K. VARADHARAJULU S/o K. RAMACHANDRA NAIDU

SCALE :- 1:100 ; 1:200

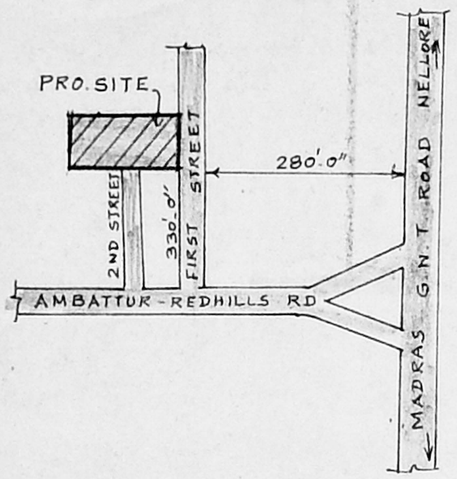

KEY PLAN

NOT TO SCALE

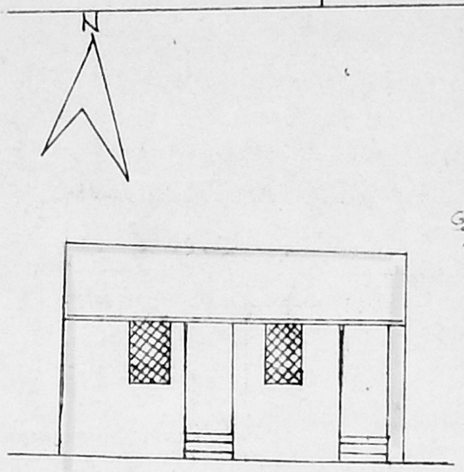

ELEVATION

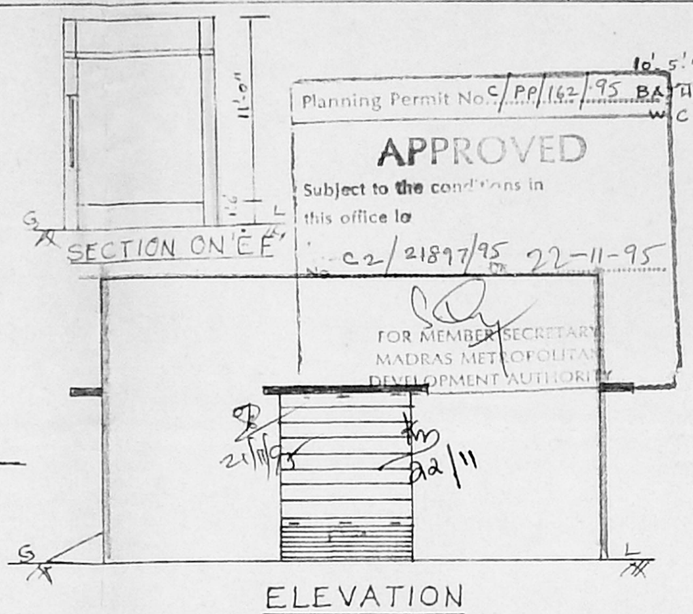

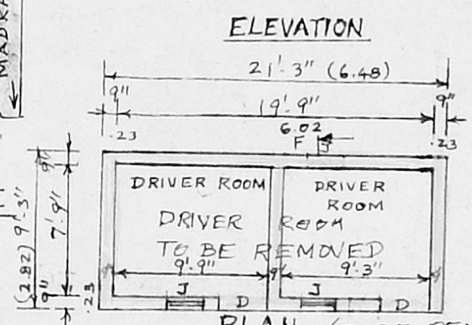

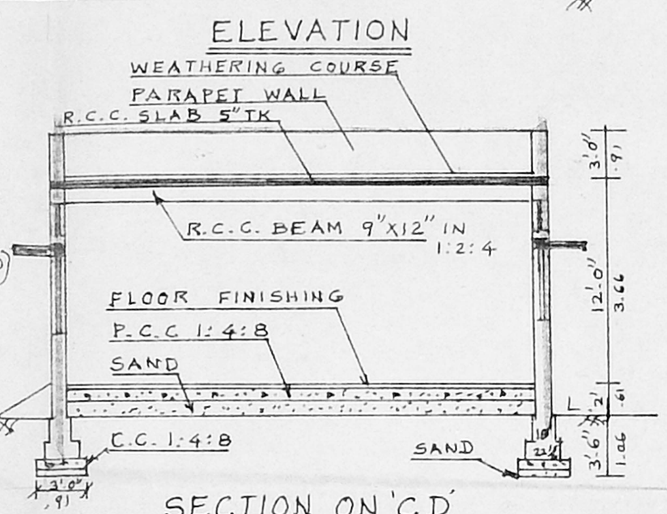

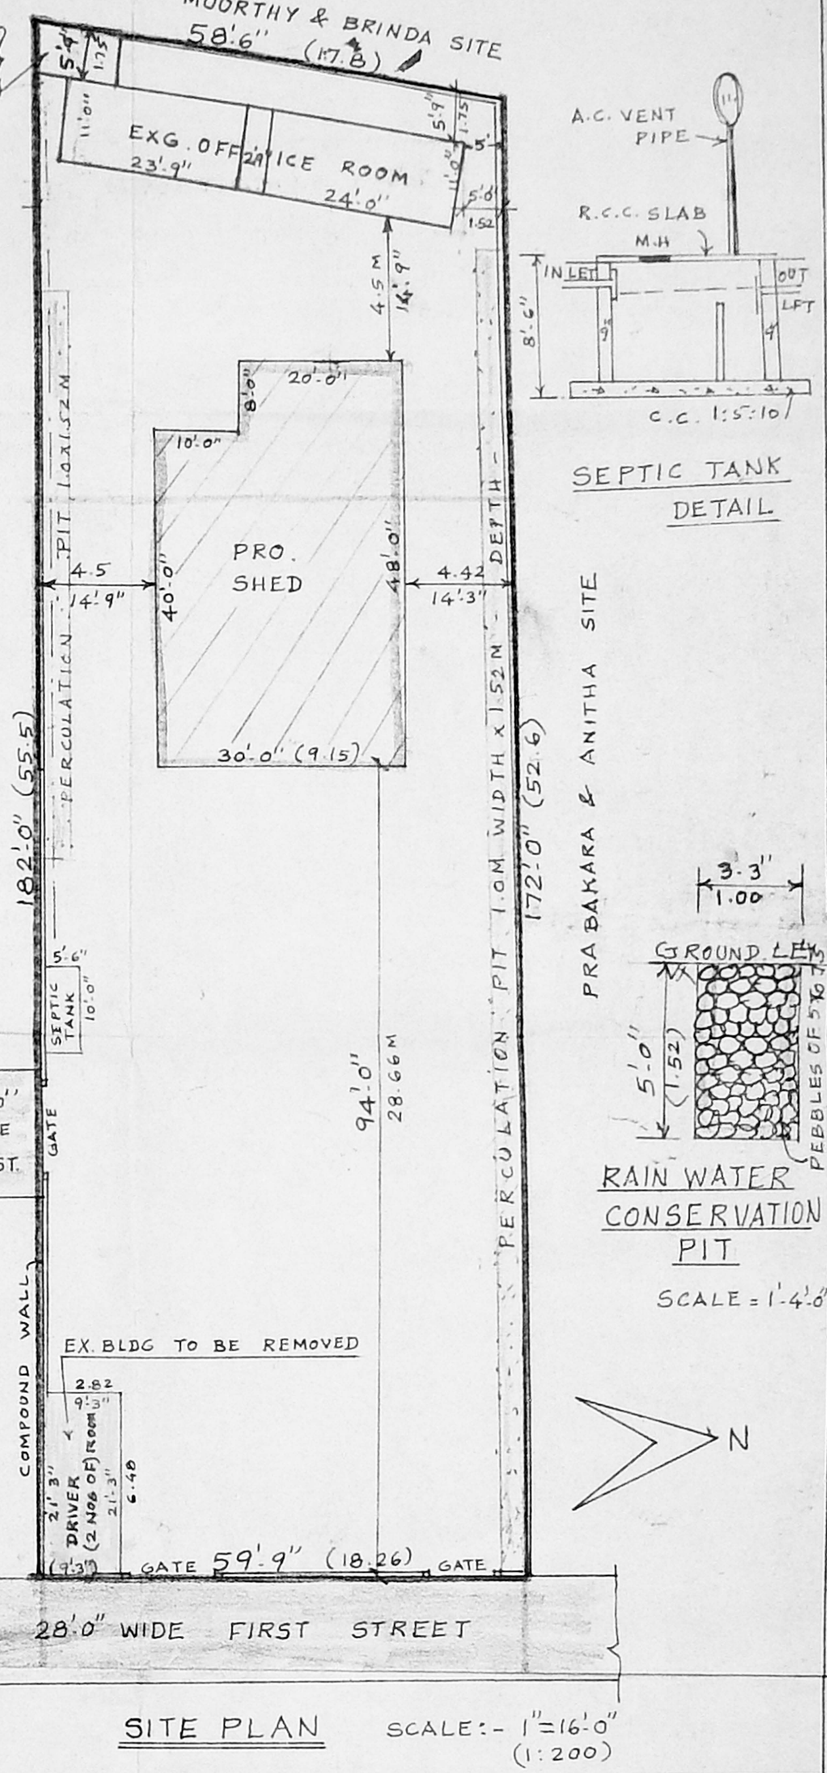

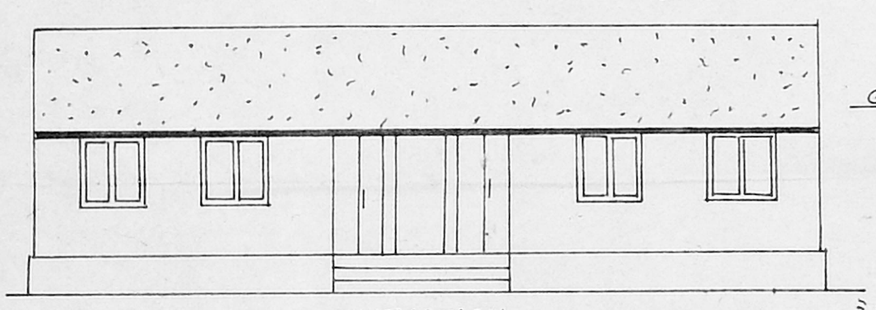

ELEVATION

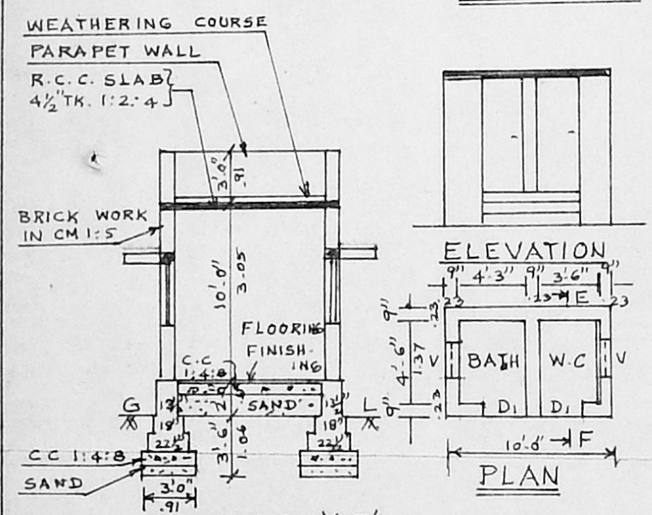

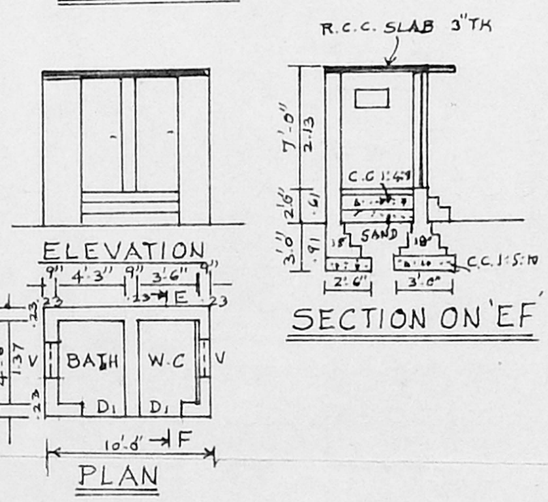

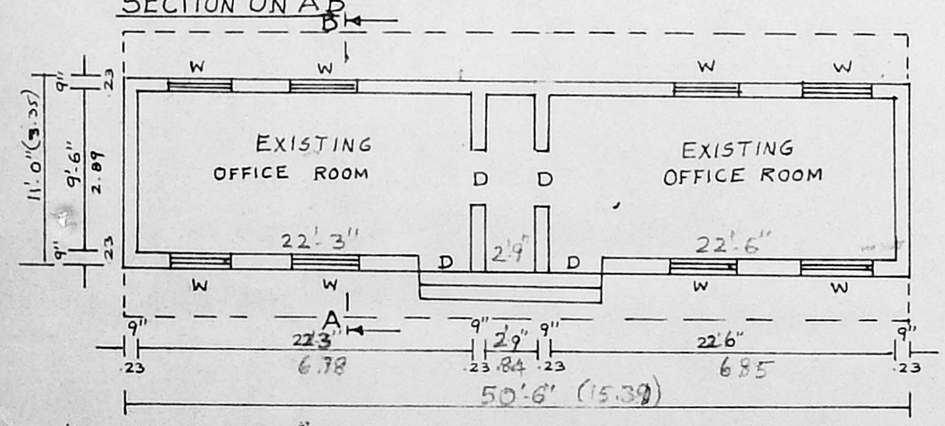

SCALE :- 1"=8'-0"

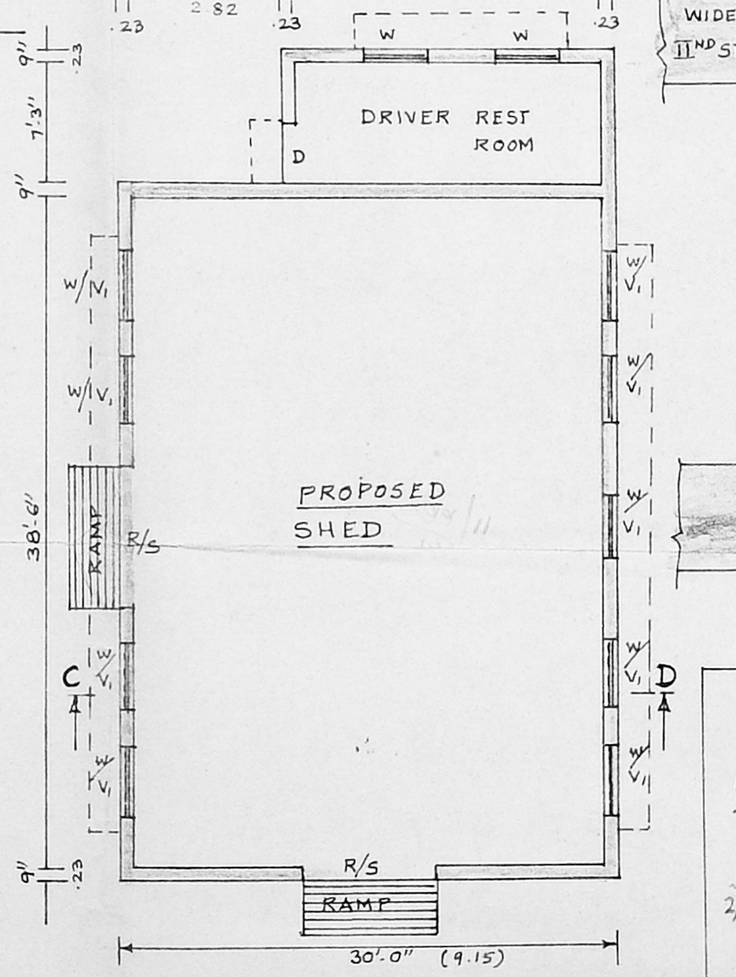

SCALE :- 1"=8'-0"

OWNERS

M. MANIVANNAN, B.Sc, D.C.E
Civil & Consulting Engineer,
Licensed Surveyor No. 1
NARAVARIKUPPAM TOWN PANCHAYAT
241, G.N.T. ROAD 1st FLOOR
RED HILLS, MADRAS-52

LICENSED SURVEYOR