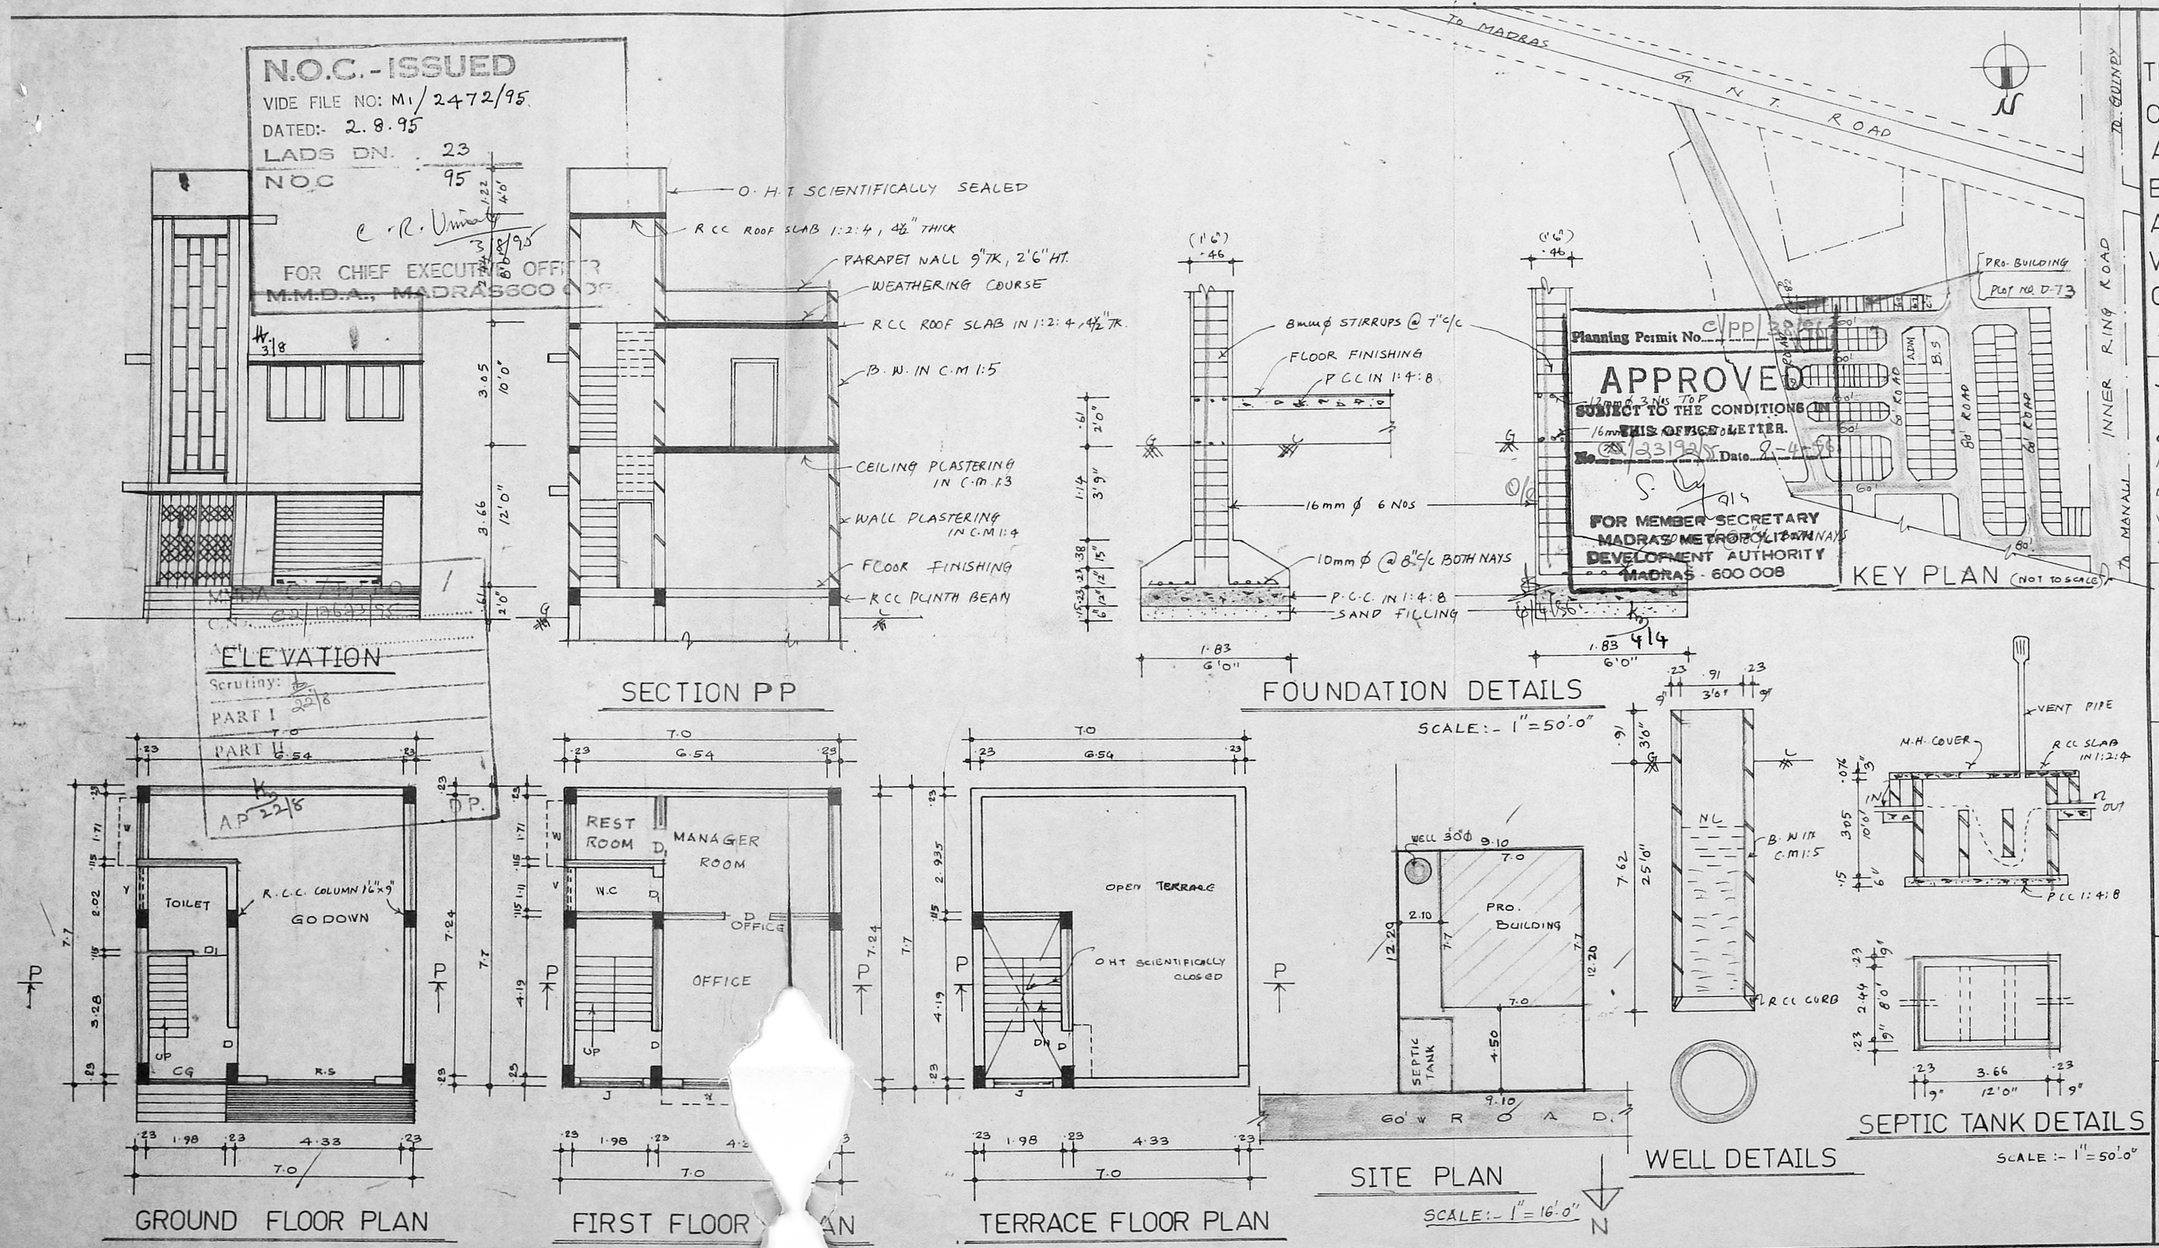

PLAN SHOWING THE PROPOSED GODOWN CUM OFFICE BUILDING AT PLOT No: D-73, BUS & TRUCK TERMINAL, AT MADHAVARAM VILLAGE, IN S.No. 813 PART CHENGAI M.G.R. DIST.

SCALE:- 1" = 8'-0" (1:100)

JOINERY

R.S. ROLLING SHUTTER	10'0" x 8'0"
C G COLLAPSIBLE GATE	6'6" x 8'0"
D DOOR	3'0" x 6'6"
D1 DOOR	2'6" x 6'6"
W - WINDOW	5'0" x 4'0"
V VENTILATOR	4'0" x 2'0"

REFERENCE

PROPOSED
ROAD
BOUNDARY

AREA DETAILS

PLOT EXTENT	=	111.02 m² 1200 SFT.
GROUN FLOOR	=	53.9 m², 580 SFT.
FIRST FLOOR	=	53.9 m² 580 SFT.
COVERAGE	=	48.55%
F.S.I	=	0.97

OWNER'S SIGNATURE

I. G. KRISHNAMURTHY RAO
CIVIL ENGINEER
CLASS I LICENSED SURVEYOR NO. 370
CORPORATION OF MADRAS
C-10, SANTHI AVENUE
11/12, LAKE VIEW ROAD, MADRAS-600033
LICENCED SURVEYOR