

ELEVATION

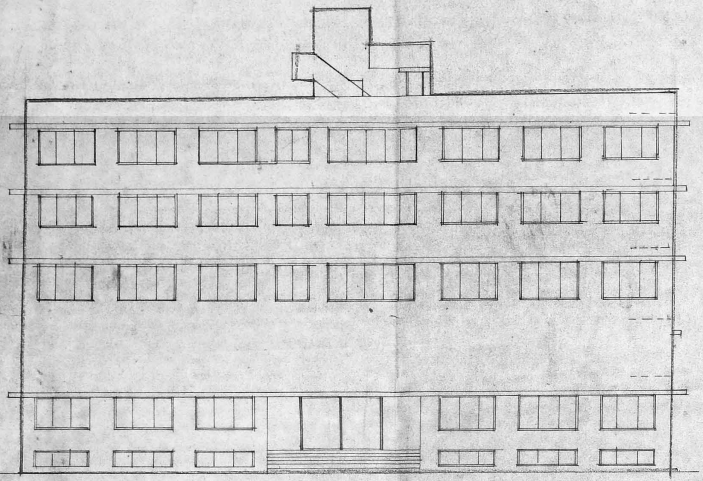


SECTION - ON AA'




SITE PLAN : 1-16'0"




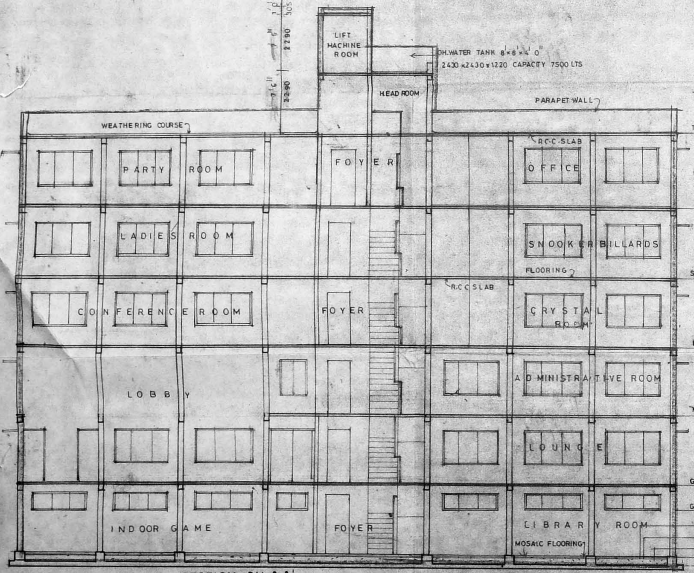CONSERVATION OF RAIN WATER

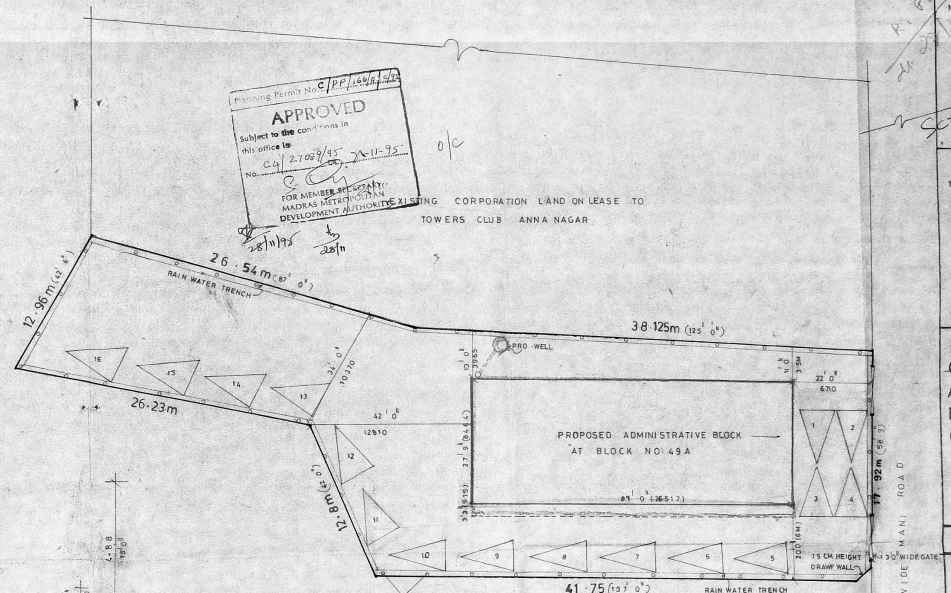


KEY PLAN (not to scale)

N
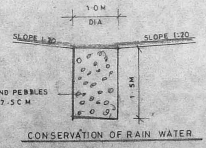
| AREA STATEMENT | sq.ft | sq.m |
|---|---|---|
| TOTAL PLOT EXTENT | 10863.0 | 1009.60 |
| BASEMENT FLOOR | 2414.00 | 224.56 |
| GROUND FLOOR | 2225.00 | 206.98 |
| MEZZANINE FLOOR | 849.00 | 79.00 |
| FIRST FLOOR | 2697.00 | 250.88 |
| SECOND FLOOR | 2697.00 | 250.88 |
| THIRD FLOOR | 2697.00 | 250.88 |
| TOTAL | 11165.00 | 1038.60 |

Scrutiny plan 28/11/95

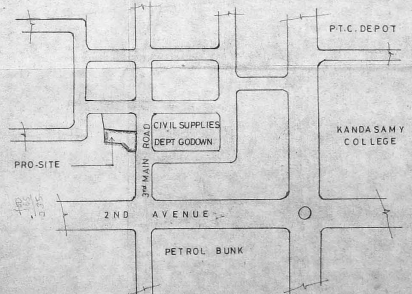133

| LIST OF DRAWING | SHEET NO |
|---|---|
| 1. SITEPLAN & SECTION & ELEVATION OF ADMINISTRATIVE BLOCK | 1 |
| 2. ADMINISTRATIVE BLOCK PLANS | 2 & 3 |

PROPOSED CONSTRUCTION OF ADMINISTRATIVE BLOCK AND RECREATIONAL FACILITIES FOR TOWERS CLUB PLOT NO: C49A AT ANNA NAGAR MADRAS-40

SCALE : 1" = 16'0"

COLOUR INDEX

PROPOSED

BOUNDARY

ROAD

SECRETARY TOWERS CLUB

(A. DEVARAJAN)

LICENSED SURVEYOR

M. RAMAYYA BE MIE
LICENSED SURVEYOR-CLASS I
(Corporation of Madras-No. 263/W-93, 2nd STREET
ANNA NAGAR, MADRAS-600 040.

SHEET NO : 1




MEZZANINE FLOOR PLAN




FIRST FLOOR PLAN

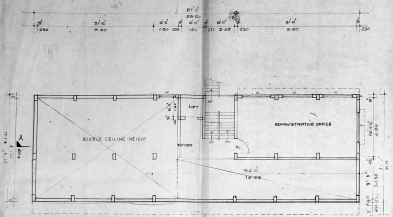


GROUND FLOOR PLAN

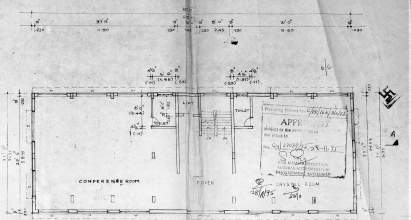


BASEMENT FLOOR PLAN

SCHEDULE OF JOINERY
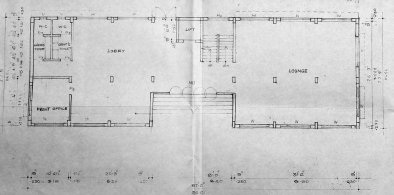
| | | | |
|---|---|---|---|
| D | DOOR | 1.0x2.1 | 1.0x21 |
| D1 | | 0.9x2.1 | 1.0x21 |
| D2 | | 0.8x2.1 | 0.9x21 |
| D3 | | 1.4x2.1 | 3.0x21 |
| W | GLAZED WINDOW | 1.8x1.2 | 2.4x1.2 |
| W1 | | 1.8x1.2 | 1.8x1.2 |
| W2 | | 1.0x1.2 | 1.2x1.2 |
| V | VENTILATOR | 1.5x0.6 | 0.9x0.6 |
| V1 | | 1.8x0.6 | 1.8x0.6 |
| V2 | | 2.4x0.6 | 2.4x0.6 |
| V3 | | 1.2x0.6 | 1.2x0.6 |
| V4 | | 0.9x0.6 | 1.2x0.6 |
| RD | REVOLVING DOOR | 2.0x1.5 | 1.2x2.1 |
| FG | FIXED GLAZING | 0.9x1.8 | 1.2x2.1 |

Standing Plan
Z-11-72

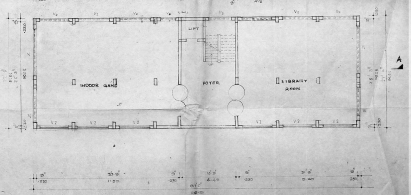AREA STATEMENT

| | UP | | UP | |
|---|---|---|---|---|
| BASEMENT FLOOR | 2614.00 | | 272.55 | |
| GROUND FLOOR | 3213.00 | | 333.19 | |
| MEZZANINE FLOOR | 1849.00 | | 192.00 | |
| FIRST FLOOR | 2551.00 | | 264.46 | |
| SECOND FLOOR | 2550.00 | | 264.46 | |
| THIRD FLOOR | 1849.00 | | 192.00 | |
| TOTAL | 13576.00 | | 1419.70 | |

PROPOSED CONSTRUCTION OF ADMINISTRATIVE BLOCK AND RECREATIONAL FACILITIES FOR TOWERS CLUB PLOT NO C49A AT ANNANAGAR, MADRAS 40

COLOUR INDEX

PROPOSED
EXISTING
ROAD

SCALE 1:100

SECRETARY TOWERS CLUB

ARCHITECTS & CONSULTANTS
PROJECT ARCHITECT
M. RAMAYYA B.Arch
ARCHITECTS, CONSULTANTS & ENGINEERS
NO. 20, 1ST STREET, 1ST CROSS, R.A. NO. 1, 1ST STREET, 1ST CROSS, R.A. NO. 1
ANNA NAGAR, MADRAS-600 040.

SHEET NO. 2




THIRD FLOOR PLAN




SECOND FLOOR PLAN

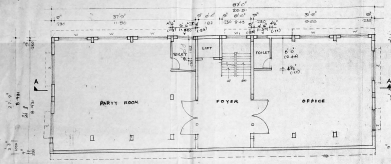


TERRACE FLOOR PLAN

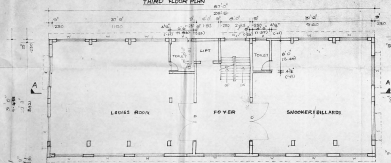


LIFT MACHINE ROOM PLAN

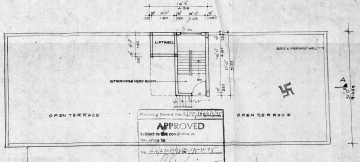


FOUNDATION DETAILS

N

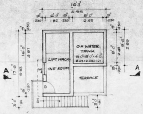13'

Site plan

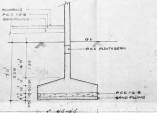PROPOSED CONSTRUCTION OF ADMINISTRATIVE BLOCK AND RECREATIONAL FACILITIES FOR TOWERS CLUB PLOT NO.-C49A, AT ANNANAGAR, MADRAS-40

SCALE 1/100

COLOUR INDEX

PROPOSED

EXISTING

ROAD

SECRETARY TOWERS CLUB

LICENSED SURVEYOR

APPROVED

M. RAMAYYAR NIZE
LICENSED SURVEYOR, CLASS I
Chennai Metropolitan Area No. 241
No. 47, 2nd STREET
ANNA NAGAR, MADRAS-600 040

SHEET NO:-3