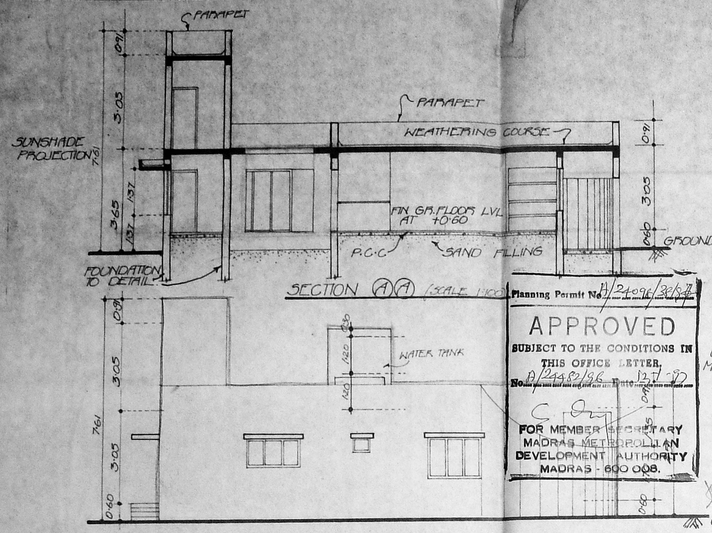

SECTION (A)(A) (SCALE 1:100)

ELEVATION (SCALE 1:100)

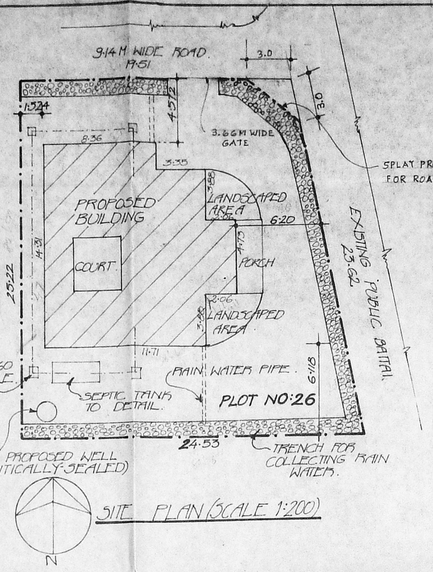

SITE PLAN (SCALE 1:200)

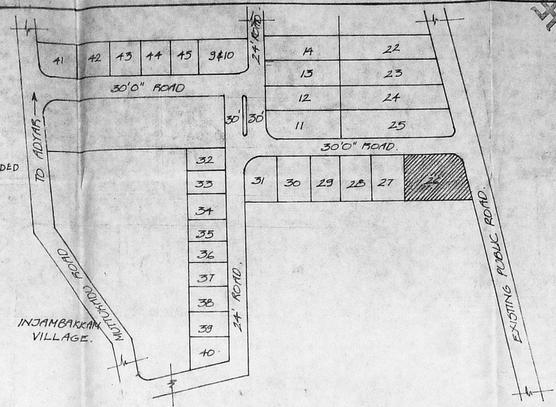

KEY PLAN (NOT TO SCALE).

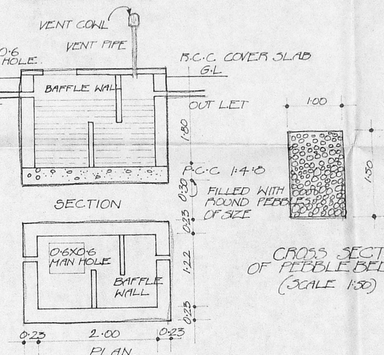

SEPTIC TANKS DETAIL (SCALE 1:50).

CROSS SECTION OF PEBBLE BED (SCALE 1:50)

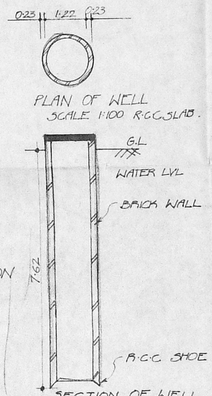

WELL DETAIL

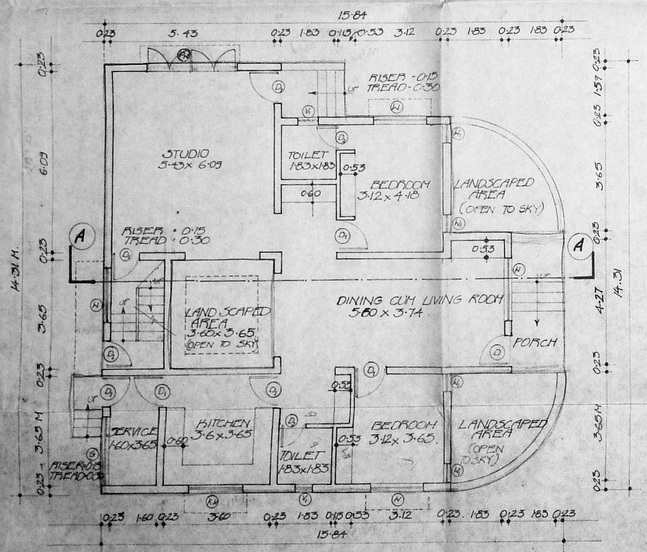

GROUND FLOOR PLAN (SCALE 1:100)

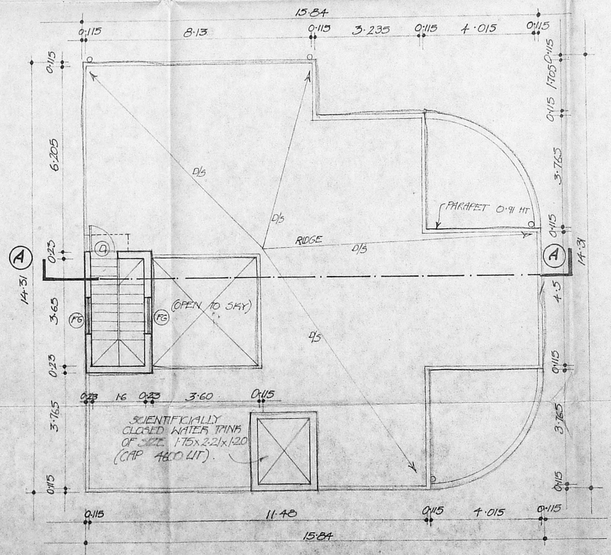

FIRST FLOOR PLAN (SCALE 1:100)

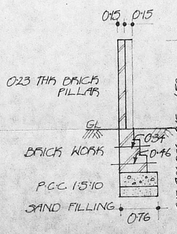

COMPOUND WALL DETAIL SCALE 1:50

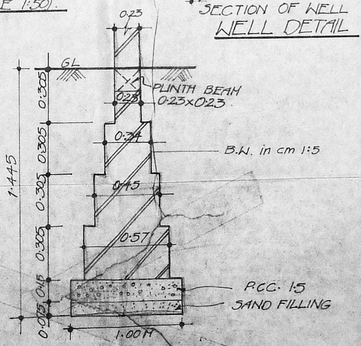

FOUNDATION DETAIL SCALE 1:25

SCHEDULE OF JOINERY

S.NO	TYPE	DESCRIPTION	SIZE
1	D	PANELLED DOOR	0·91X2·13
2	D1	FLUSH DOOR	0·91X2·13
3	D2	DO	0·76X2·13
4	W	GLAZED WINDOW	1·82X1·37
5	FW	FRENCH WINDOW	1·82X2·13
6	KW	KITCHEN WINDOW	1·82X0·91
7	FG	FIXED GLASS	1·22X0·91
8	W1	GLAZED WINDOW	0·60X2·13
9	V1	DO	0·61X0·61

SPECIFICATIONS.

FOUNDATION. -

SUPER STRUCTURE - 0·23M AND 0·11M THK BRICK WORK

PLASTERING - EXPOSED CONCRETE STROODERS AND BRICKWORK SURFACES SHALL BE PLASTERED WITH 1:3:6 MIX

FLOORING - MOSAIC FLOORING

JOINERY - COUNTRY WOOD DOORS, WINDOWS & VENTILATORS.

WEATHERING COURSE - IT SHALL BE LAID TO SLOPE IN BRICK JELLY LIME MORTAR CONCRETE AVERAGE THK OF 0·11M

AREA STATEMENT.

PLOT AREA - 5714.39 Sq.Mts

GROUND FLOOR AREA - 1631.46 Sq.Mts

FIRST FLOOR AREA - 818.46 Sq.Mts

TOTAL BUILT UP AREA - 1711.33 Sq.Mts

PLOT COVERAGE - 28.40%

F.S.I - 0.29.

COLOR REFERENCE.

PROPOSED -

BOUNDARY -

ROAD. -

SEWER LINE -

ALL DIMENSIONS ARE IN METRIC ONLY.

SCALE - 1:100 DATE: 28-08-96 DRAWN: ANTONY

PROPOSED BUILDING FOR MR.GOPINATH AT LAYOUT OF HOUSE SITES IN S.No.3 PT. 1/2, 164/6C, 164/7C, AND 164/10 OF INJAMBAKKAM VILLAGE (ARTISTS HANDCRAFTS ASSOCIATION).

OWNER.

(P. GOPINATH)

LICENSED SURVEYOR/ARCHITECT.

Phone: 4340788

R. Mohan Rao, D.C.E.,

LICENSED SURVEYOR

Corporation of Madras

REG. No. 14

AMBATTUR TOWN SP.

ALANDUR MUNICIPALITY

Consulting Engineer

Office: 16, Madley Road,

T. NAGAR, MADRAS - 600 017

Planning Permit No. B/24096/96/K.4

APPROVED

SUBJECT TO THE CONDITIONS IN THIS OFFICE LETTER.

No. B/24482/96 Dt. 12.7.96

FOR MEMBER SECRETARY

MADRAS METROPOLITAN DEVELOPMENT AUTHORITY

MADRAS - 600 008.