Revised plan A2/18200/96 24/10/96

PROPOSED DOCTORS CLINIC WITH 10 BEDS IN SURVEY Nº 138/2 DOOR NO 76 & 77 MANGADU KUNRATHUR MAINROAD MANGADU VILLAGE CHENGELPET M.G.R DISTRICT.

SCALE: 1 INCH = 8 FEET

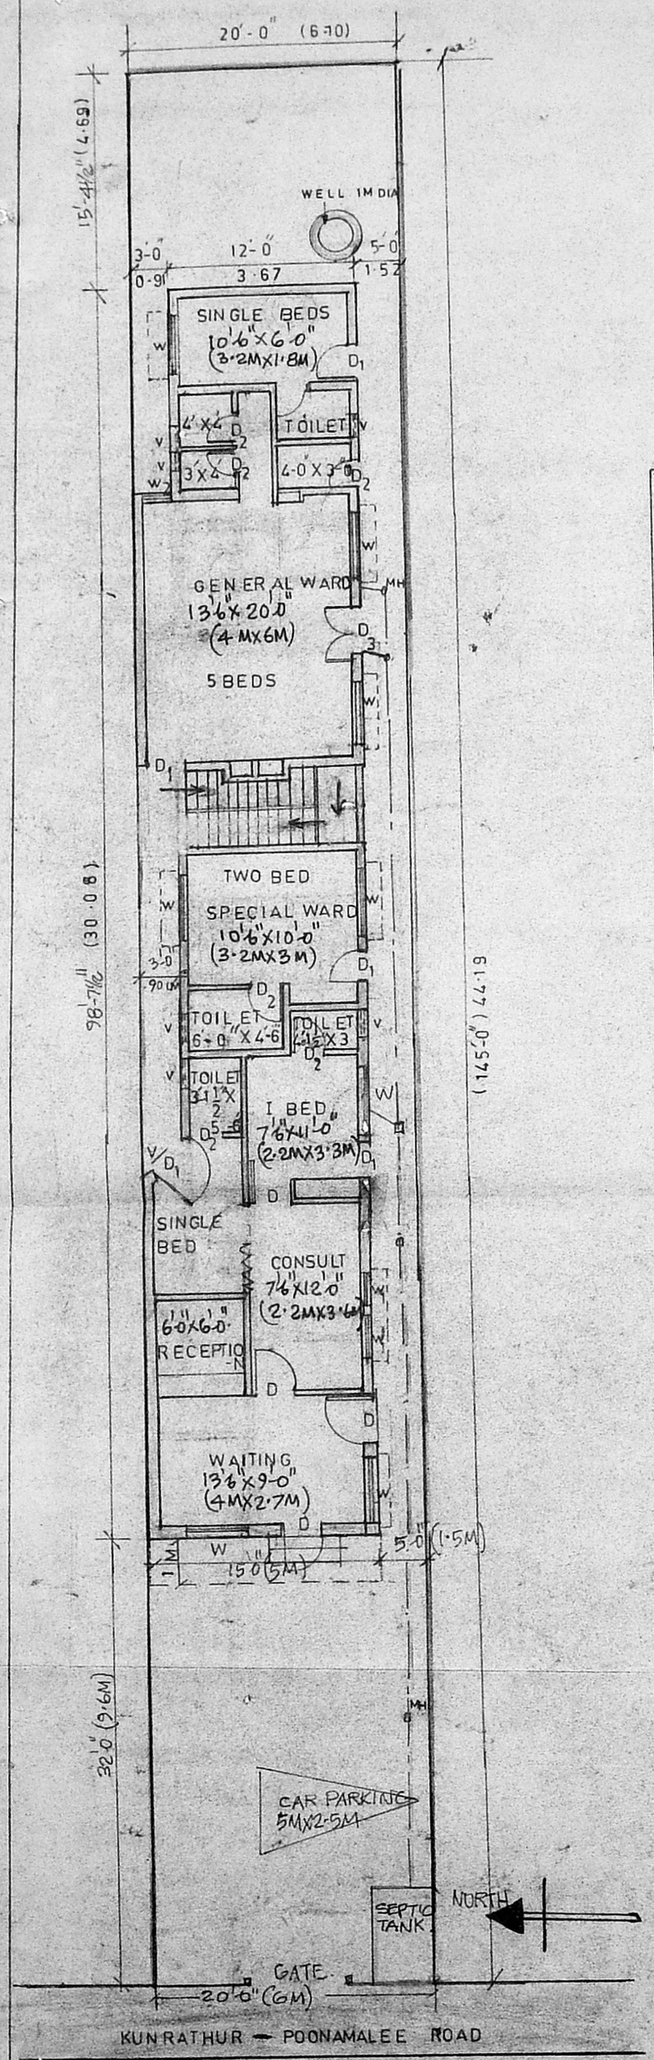

GROUND FLOOR PLAN & SITE PLAN

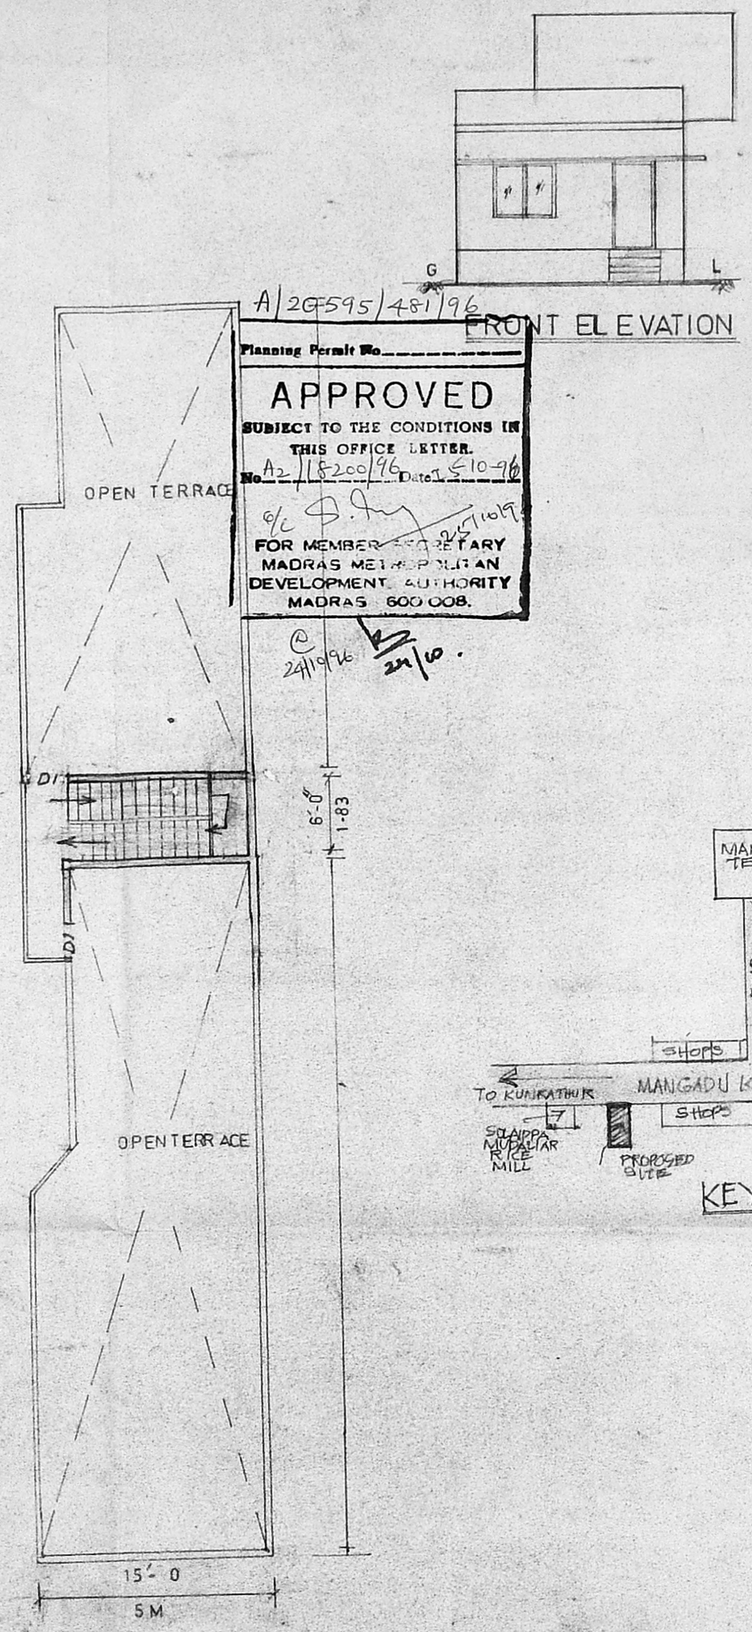

TERRACE FLOOR PLAN

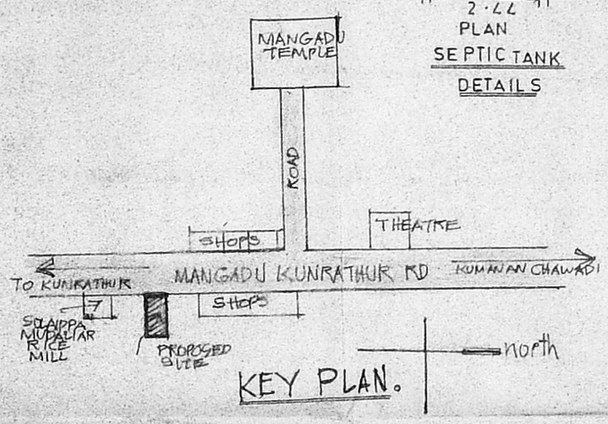

KEY PLAN.

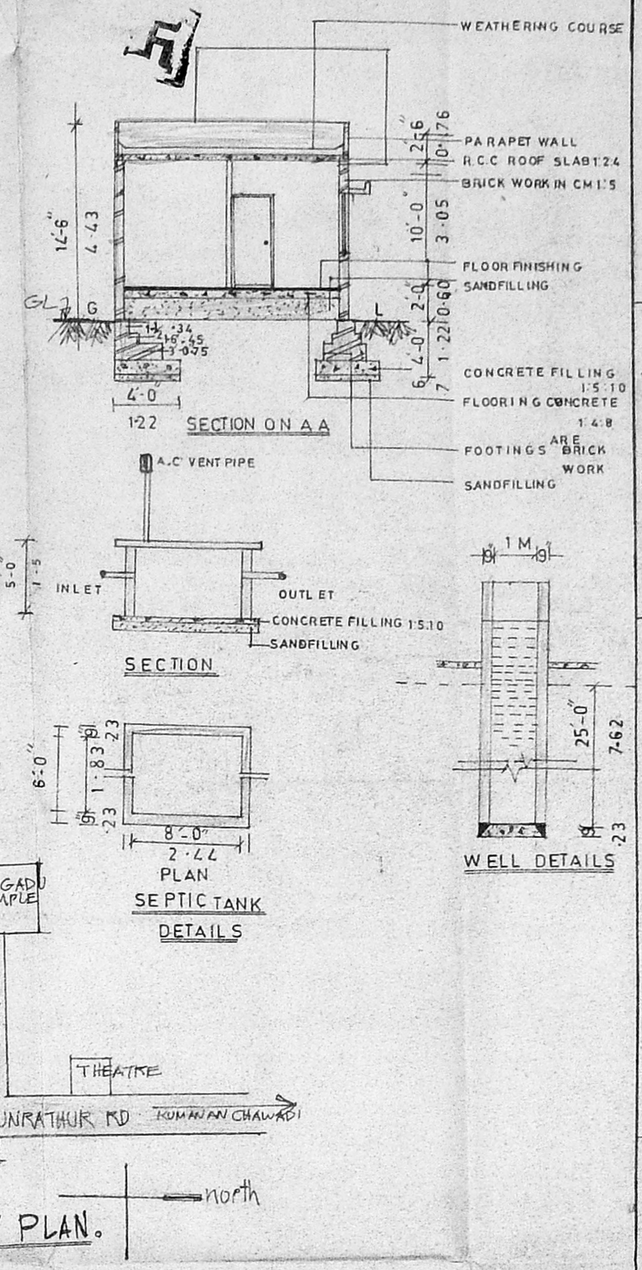

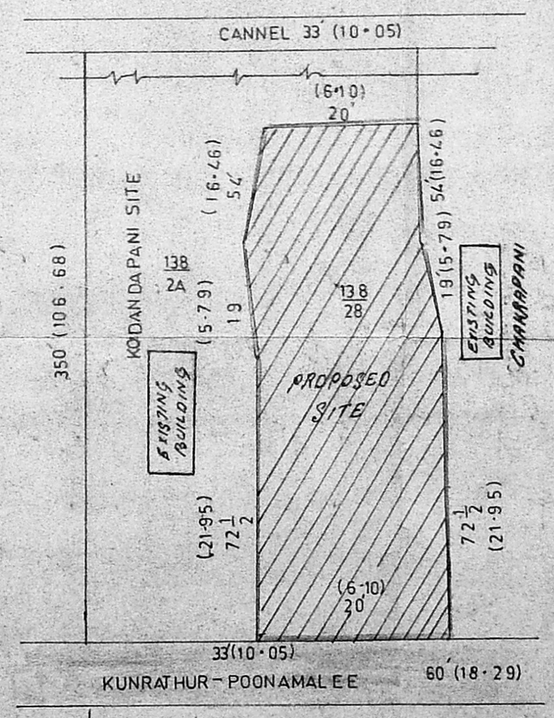

N SITE PLAN

SCHEDULE OF JOINERY

D	3'-0" X 7'-0"	900X2100	AL FRAMED GLAZED DOOR
D_1	3'-0" X 7'-0"	900X2100	T.W FRAMED NOVOPAN DOOR
D_2	2'-6" X 7'-0"	750X2100	" "
D_3	4'-0" X 7'-0"	1200X2100	" "
RS	8'-0" X 7'-0"	2400X2100	" "
W_2	2'-0" X 4'-6"	750X1300	AL GLAZED WINDOW
W^2	5'-0" X 4'-6"	1500X1300	AL GLAZED WINDOW
W_1	3'-0" X 4'-6"	900X1300	AL GLAZED WINDOW
V	2'-6" X 2'-0"	750X900	AL GLAZED LOUVRE VENTILATOR

BRIEF SPECIFICATION

FOUNDATION – STONE JELLY CONCRETE IN CM 1:5:10 USING 40MM METAL BRICKWORK IN CM 1:5 USING COUNTRY BRICKS

BASEMENT & SUPER STRUCTURE
BRICK WORK IN CM 1:4 USING QUALITY BRICKS.
R.C.C WORK IN 1:2:4 CONCRETE USING 20MM GRANITE JELLY FOR PLINTH BEAM, LINTLE SUNSHADE AND ROOF SLAB

FLOORING — MOSAIC TILES
WEATHERING COURSE OVER R.C.C SLAB

LEGEND

EXISTING BUILDING
PROPOSED BUILDING
BUILDING TO BE DEMOLISHED
DRAINAGE
BOUNDARY
ROAD

AREA STATEMENT

LAND AREA 2900 SFT

PROPOSED BUILDING PLINTH AREA GROUNDFLOOR 1580 SFT

HEADROOM STAIRCASE 113.7 "

TOTAL 1693.7 " (157.55 SQM)

LICENSED SURVEYOR

K. AMBIGAPATHI B.Sc., B.Arch., DIA
Registered Architect No. CA 97 - 1991
Corpn. of Madras L.S. No: RA... 300/96
Door No; 7/1, 1st Sankaraswami Nagar
Madras - 600 078. Phone No. 4.42.91

OWNER SIGNATURE

ARCHITECTS

SESHAN ASSOCIATES
ARCHITECT ENGINEERS,
48, PETERS ROAD,
ROYAPETTAH
MADRAS - 14
PHONE 8265168.