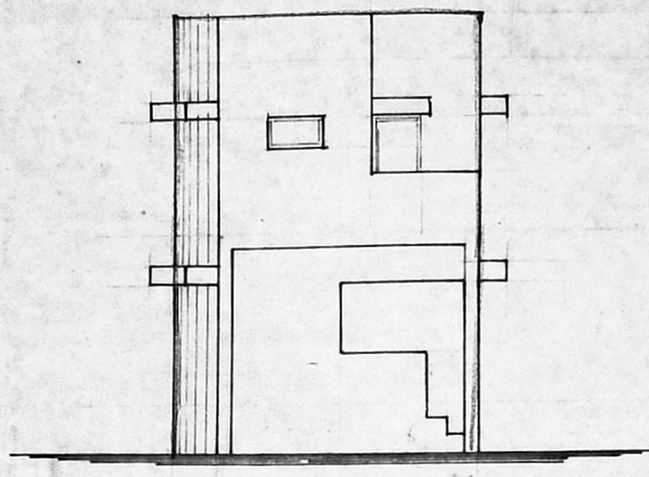

ELEVATION

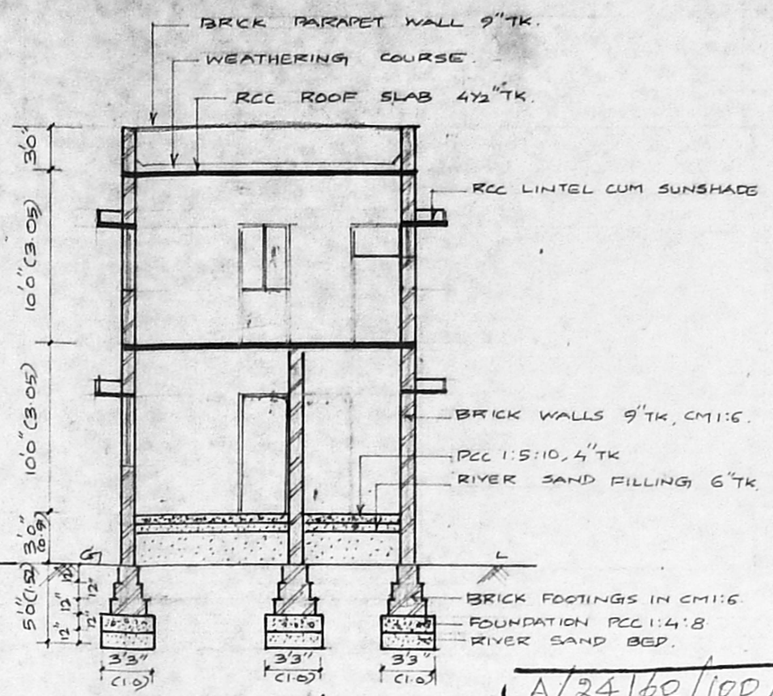

SECTION AA'

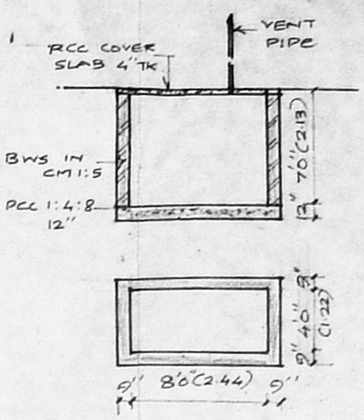

PLAN & SECTION OF SEPTIC TANK

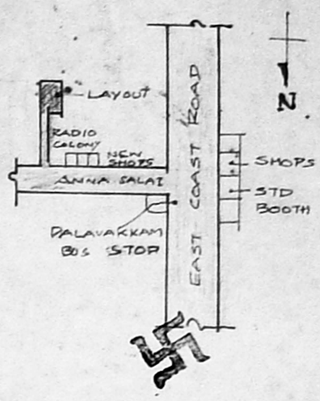

KEY PLAN
(NOT TO SCALE)

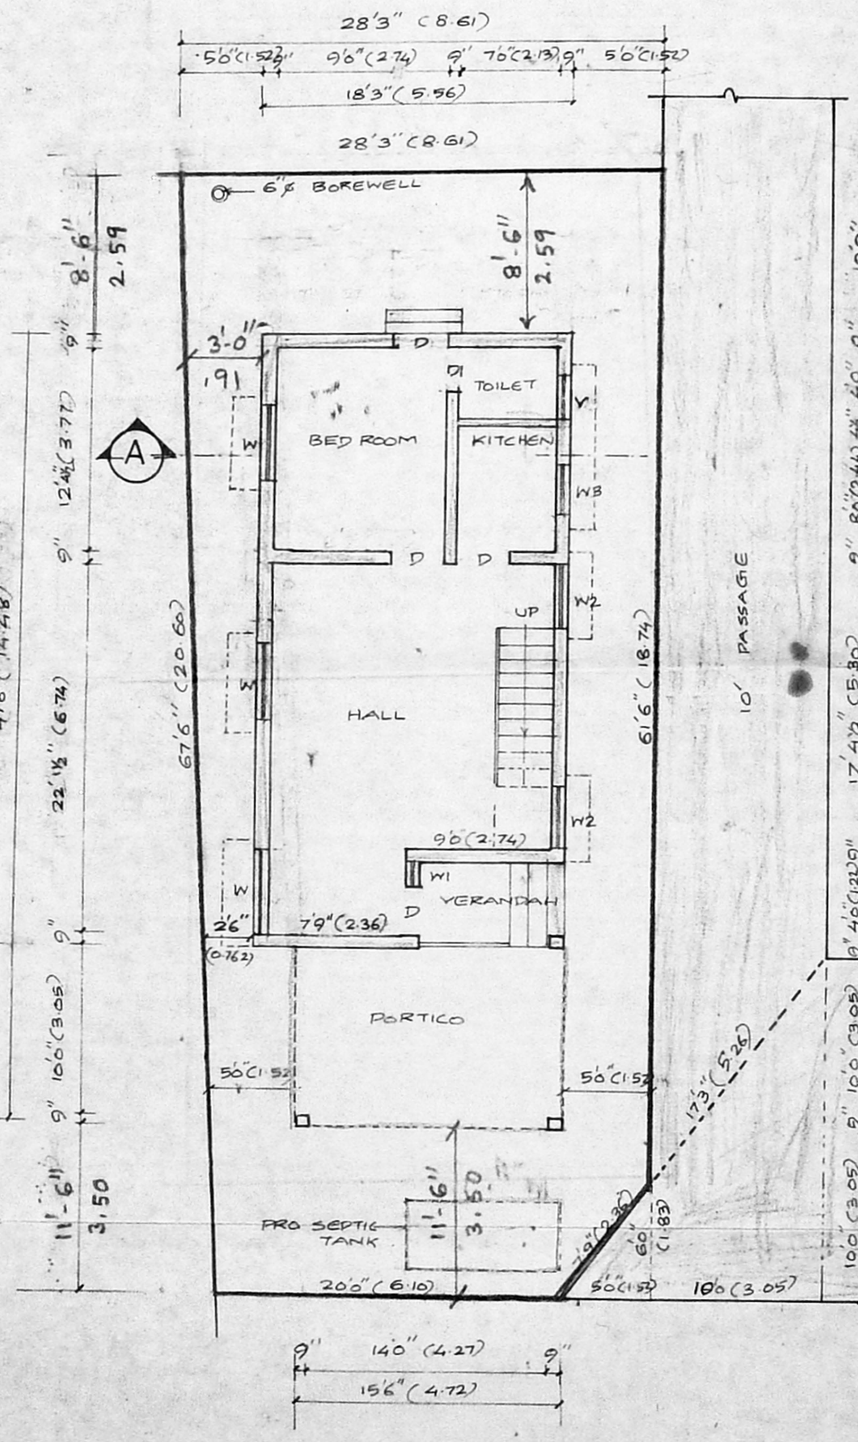

GROUND FLOOR / SITE PLAN

SCALE 1:100

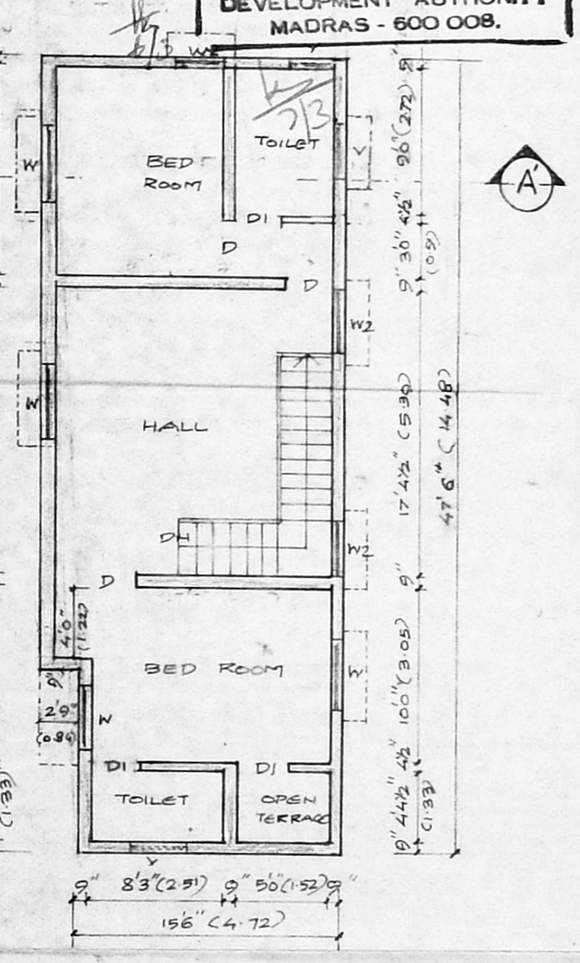

FIRST FLOOR PLAN

SCALE 1:100

A/24160/100/97
Planning Permit No.

APPROVED

SUBJECT TO THE CONDITIONS IN THIS OFFICE LETTER.
No. A2/27221/86 Dated: 3.97

FOR MEMBER SECRETARY
MADRAS METROPOLITAN
DEVELOPMENT AUTHORITY
MADRAS - 600 008.

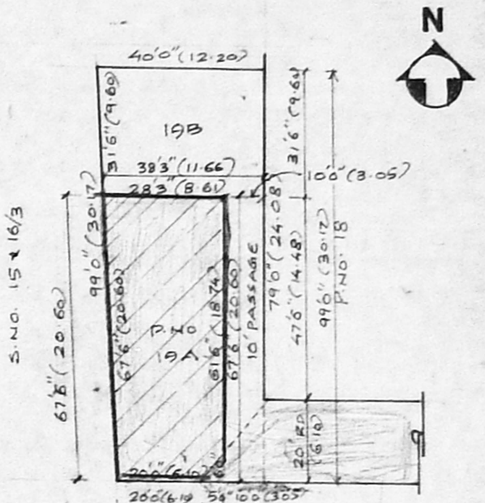

RESIDUARY PLOT DETAILS

(SCALE 1:400)

Schedule of Joineries

D-	F.WOOD	DOORS	3'0"x7'0" (0.91x2.13)
D1-	"		2'6"x7'0" (0.76x2.13)
W-	"	WINDOW	5'0"x4'6" (1.52x1.35)
W1	"	"	1'0"x4'6" (0.31x1.35)
W2	"	"	3'0"x4'6" (0.91x1.35)
W3	"	"	3'0"x2'0" (0.91x0.61)
V	"	VENTILATOR	3'0"x1'6" (0.91x0.45)

Area Schedule

PLOT AREA	1783 SFT (165.65 SQ.M)		
G. FLOOR	838 SFT (77.80 SQM)		
F. FLOOR	838 SFT (77.80 SQM)		
F.S.I	0.94	PLOT COVERAGE	47%

Colour Index

PROPOSAL — BOUNDARY
ROAD

PROPOSED BUILDING AT P.NO 19A, S.NO 11/1A1, APPD. LAYOUT D.P.S/L.O NO. 56/76, 142 PALAVAKKAM, MADRAS 96, SAIDAPET TALUK.
ST. THOMAS MOUNT PANCHAYAT UNION CHITLAPAKKAM.

For Mrs. B. Ragini.

B. Ragini
signature of owner

R. Mohan Rao, D.C.E.,
LICENSED SURVEYOR
Corporation of Madras
REG No. 14
AMBATTUR TOWNSHIP
ALANDUR MUNICIPALITY
OFFICE: 15 MADLEY ROAD
T. NAGAR MADRAS 600017
Phone 6340782
Surveyor