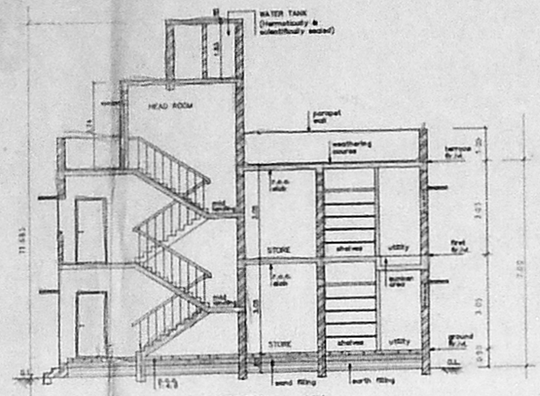

SECTION – KK

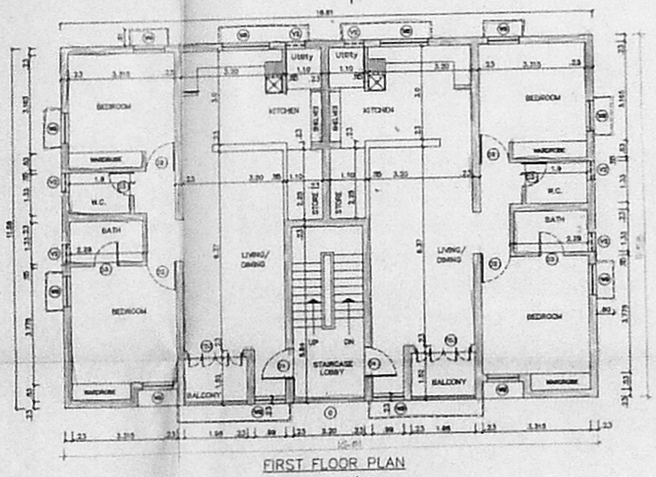

FIRST FLOOR PLAN

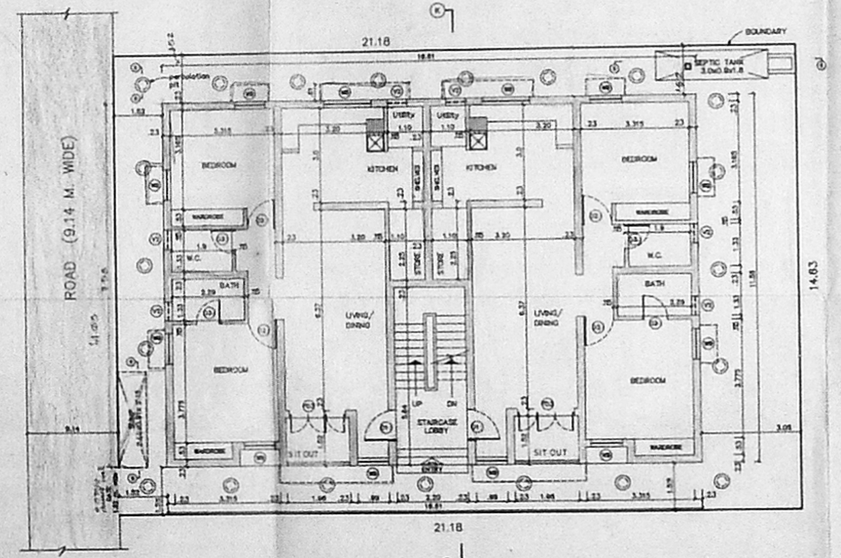

GROUND FLOOR PLAN

Planning Permit No. B/24697/374/97

APPROVED

SUBJECT TO THE CONDITIONS IN THIS OFFICE LETTER.

No. B/28295/96 Date 3.1.97

FOR MEMBER SECRETARY
MADRAS METROPOLITAN DEVELOPMENT AUTHORITY
MADRAS 600 008.

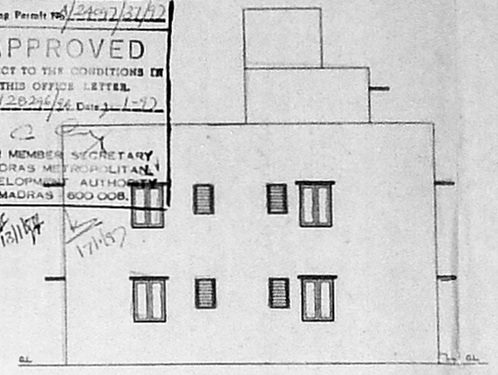

ELEVATION

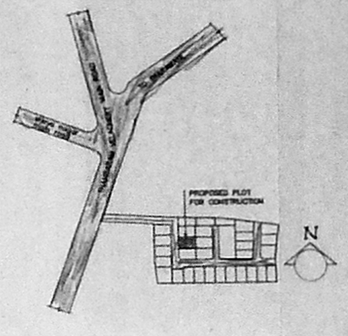

KEY PLAN
(not to scale)

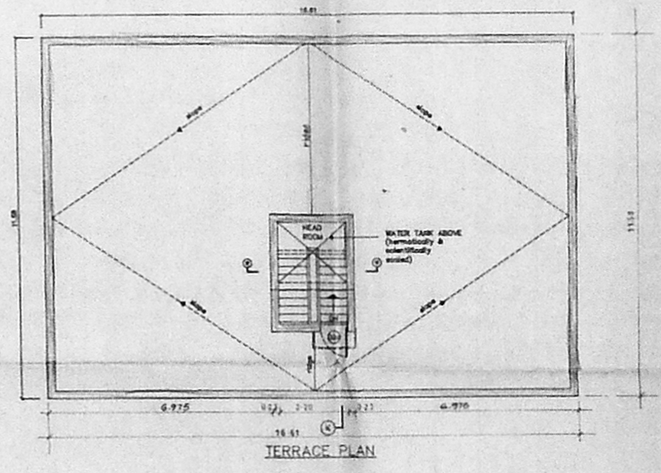

TERRACE PLAN

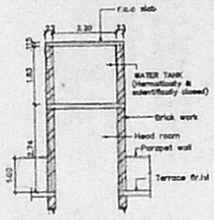

SECTION WW
SECTION OF WATER TANK
SCALE 1:100

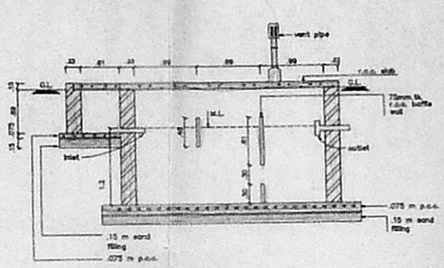

SECTION – CC
SEPTIC TANK
SCALE 1:100

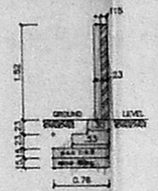

SECTION OF COMPOUND WALL
SCALE 1:50

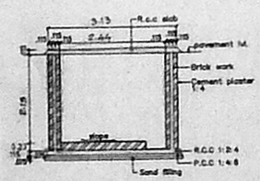

SECTION SS
SECTION OF SUMP
SCALE 1:100

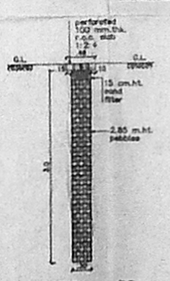

SECTION – DD
PERCOLATION PIT
SCALE 1:50

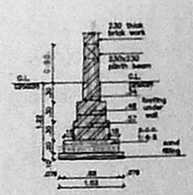

SECTION OF FOUNDATION
SCALE 1:50

CODE	SIZE	DESCRIPTION
FD3	1.752 x 2.134	COUNTRY WOOD FRAMED FRENCH DOOR (painted)
D1	0.99 x 1.981	TEAK WOOD FRAMED FLUSH DOOR
D2	0.91 x 1.981	COUNTRY WOOD FRAMED FLUSH DOOR
D3	0.76 x 1.981	COUNTRY WOOD FRAMED FLUSH DOOR
W8	1.475 x 0.875	STEEL GLAZED WINDOW
W9	0.975 x 1.37	STEEL GLAZED WINDOW
V2	0.60 x 0.94	STEEL GLAZED VENTILATOR
O	2.20x 1.07	OPENING

SPECIFICATION

SL.NO	DESCRIPTION
1.	P.C.C. 1:4:8 IN FOUNDATION
2.	SAND FILLING IN FOUNDATION
3.	BRICK WORK IN C.M. 1:6
4.	R.C.C. WORK FOR SLABS,LINTELS & BEAMS Etc.,
5.	PLASTERING IN C.M. 1:5 EXTERNAL & 1:4 INTERNAL
6.	MOSAIC TILED FLOORING.
7.	WEATHERING COURSE OF BRICK JELLY LIME CONC.
8	CONCRETE BLOCK INFILL

AREA STATEMENT

PLOT AREA	309.970 M²
BUILT UP AREA	384.3825 M²

COLOUR INDEX

PROPOSED CONSTRUCTION	
BOUNDARY OF SITE	
ROAD	

R.No	DATE	REVISIONS	INITIAL

1 793 179 M	11-01-94	1 : 100	SPIC 1ACOR17	jones	
DRG No:	DATE	SCALE	FILE	DRAWN	CHECKED

PROPOSED CONSTRUCTION OF DWELLING UNITS IN PLOT No : 17, L.A. No 3|95 Dtd 5.6.95 AT SURVEY Nos. 249/3, 250/2, 250/3, 251/5, 254/4 & 328/1, (VILLAGE VELACHERY VELACHERY, TAMBARAM ROAD MADRAS – 600 042. TALUK : MAMBALAM – GUINDY, CORP DIV.NO 153 ZONE X

OWNER'S SIGNATURE

M. SUBRAMANIA
B.A., M.S. (Hons).,
Chartered Civil Engineer
Licensed Surveyor-Owner

L.S. No : 306 / 96 – 97

LICENSED SURVEYOR

N

SHEET NO :