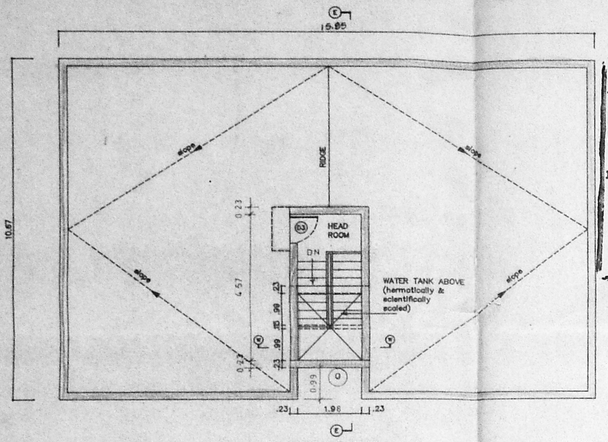

TERRACE PLAN

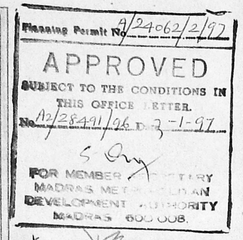

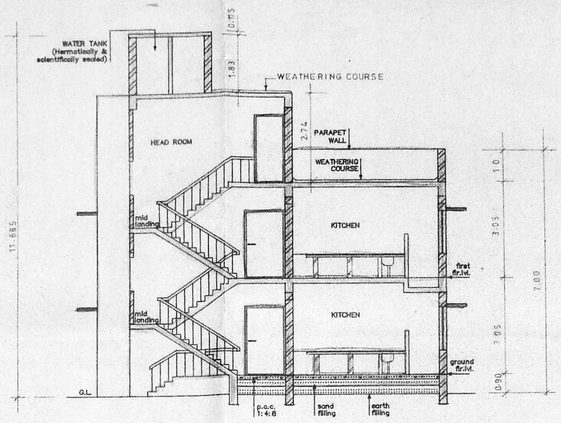

SECTION – EE

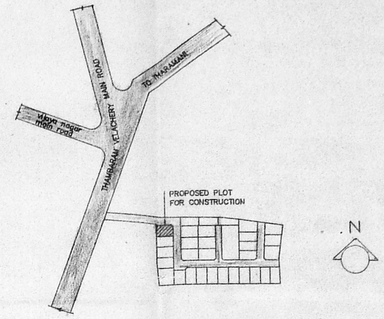

KEY PLAN
(not to scale)

LEGEND		
CODE	SIZE	DESCRIPTION
FD3	1.83 x 1.981	COUNTRY WOOD FRAMED FRENCH DOOR (painted)
D	1.22 x 1.981	TEAK WOOD FRAMED FLUSH DOOR
D2	0.91 x 1.981	COUNTRY WOOD FRAMED FLUSH DOOR
D3	0.76 x 1.981	COUNTRY WOOD FRAMED FLUSH DOOR
W5	1.475 x 1.37	STEEL GLAZED WINDOW
W7	1.175 x 1.37	STEEL GLAZED WINDOW
W9	0.975 x 1.37	STEEL GLAZED WINDOW
V2	0.61 x 0.94	STEEL GLAZED VENTILATOR
O	1.98x 1.07	OPENING

SPECIFICATION	
SL.NO	DESCRIPTION
1.	P.C.C. 1:4:8 IN FOUNDATION
2.	SAND FILLING IN FOUNDATION
3.	BRICK WORK IN C.M. 1:6
4.	R.C.C. WORK FOR SLABS,LINTELS & BEAMS Etc.,
5.	PLASTERING IN C.M. 1:5 EXTERNAL & 1:4 INTERNAL
6.	MOSAIC TILED FLOORING.
7.	WEATHERING COURSE OF BRICK JELLY LIME CONC.

AREA STATEMENT	
PLOT AREA	295.67 M²
BUILT UP AREA	334.3146 SQ.M²

COLOUR INDEX	
PROPOSED CONSTRUCTION	
BOUNDARY OF SITE	
ROAD	

R.No	DATE	REVISIONS	INITIAL

1 187 179 M	16-02-94	1 : 100	SPIC 2ACOR1	jones	
DRG No:	DATE	SCALE	FILE	DRAWN	CHECKED

PROPOSED CONSTRUCTION OF DWELLING UNITS IN PLOT No : 1, L.A. No. 3/95 DT 5.6.95 AT SURVEY Nos. 249/3, 250/2, 250/3, 251/5, 254/4 & 328/1, (VILLAGE - VELACHERRY VELACHERY, TAMBARAM ROAD MADRAS – 600 042. TALUK : MAMBALAM – GUINDY, CORP DIV NO:153 ZONE X

OWNER'S SIGNATURE

M. SUBRAMANIA
B.E., M.I.E. (INDIA)
Chartered Civil Engineer
Licensed Surveyor

L.S. No : 306/ 95-97

LICENSED SURVEYOR

N

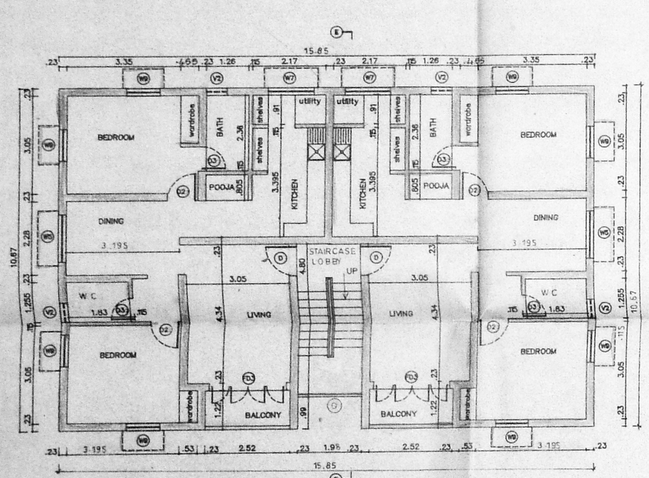

FIRST FLOOR PLAN

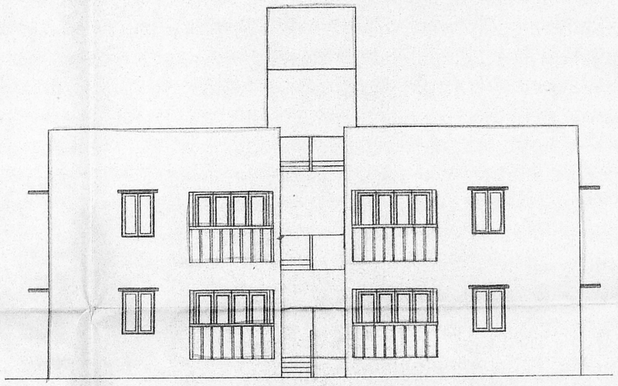

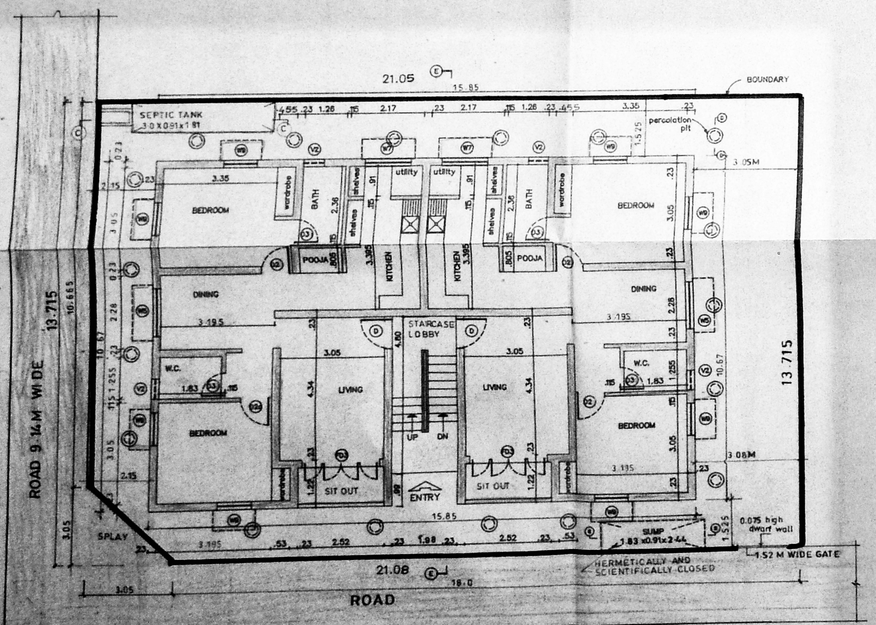

SITE CUM GROUND FLOOR PLAN

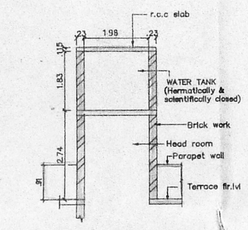

SECTION OF WATER TANK
SCALE 1:100

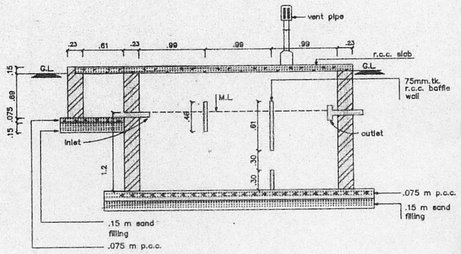

SECTION – CC
SEPTIC TANK
SCALE 1:100

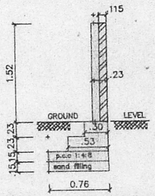

SECTION OF COMPOUND WALL
SCALE 1:50

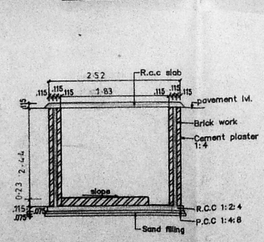

SECTION OF SUMP
SCALE 1:100

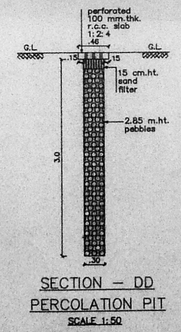

PERCOLATION PIT
SCALE 1:50

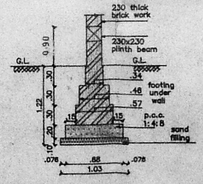

SECTION OF FOUNDATION
SCALE 1:50