Scrutiny plan.

A2/3917/96

18/12/96.

PLAN SHOWING THE PROPOSED CONSTRUCTION OF HOUSE IN PLOT NO 24, S NO 351/2, EAST MADA ST EXTENSION, VILLIVAKKAM MADRAS. DIVISION NO. 32.

SCALE :: 1 INCH : 8 FEET.

A/20257/143/96

Planning Permit No.

APPROVED
SUBJECT TO THE CONDITIONS IN THIS OFFICE LETTER.
No. A2/3917/96 Dtd. 12-4-96

FOR MEMBER SECRETARY
MADRAS METROPOLITAN DEVELOPMENT AUTHORITY
MADRAS - 600 008.

11.4.96

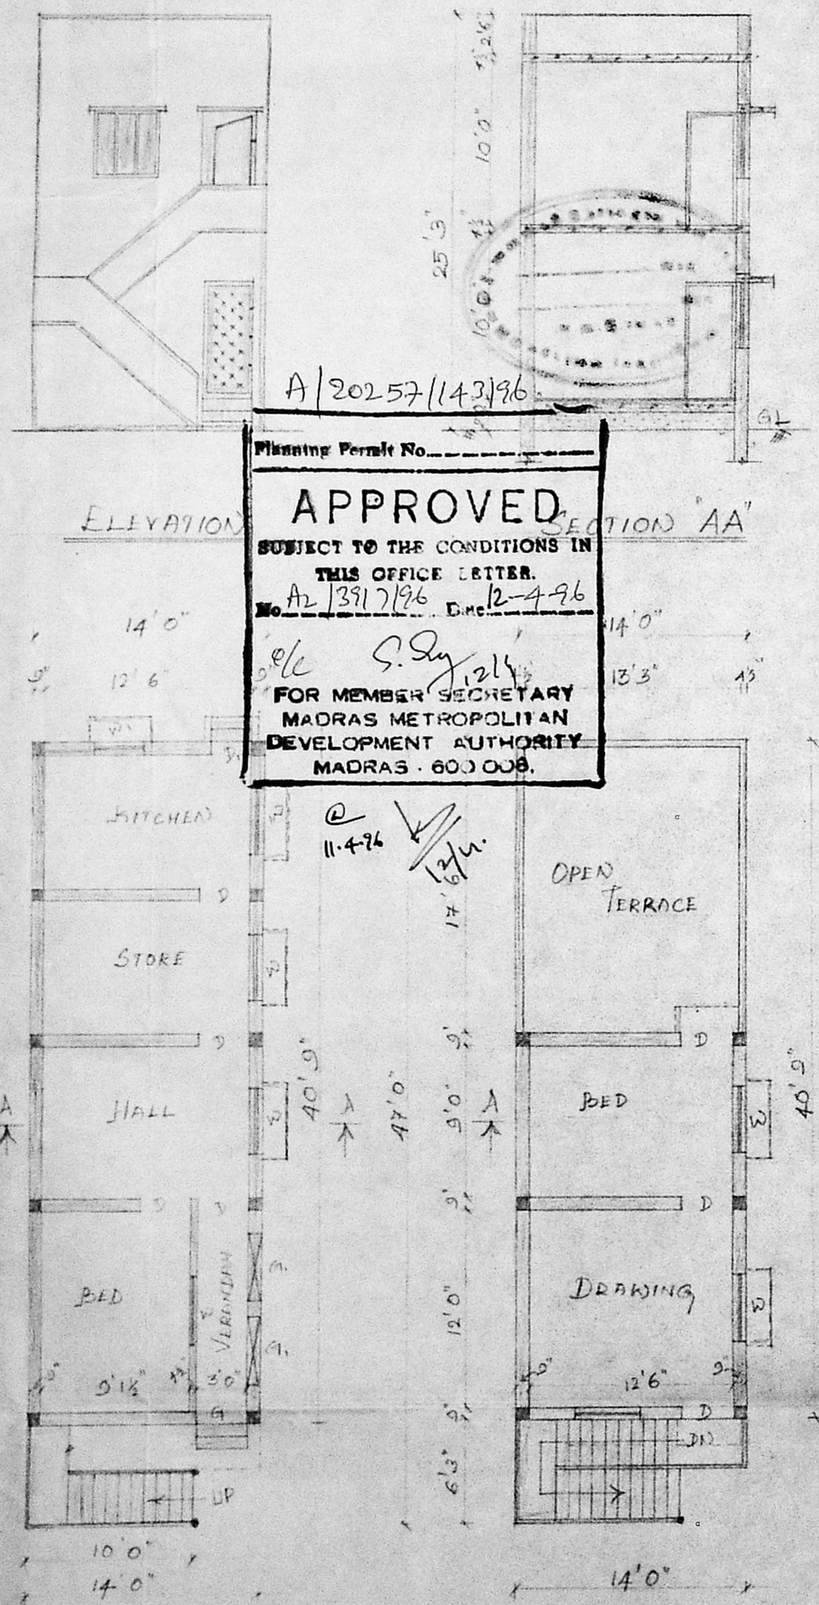

GROUND FLOOR PLAN

FIRST FLOOR PLAN

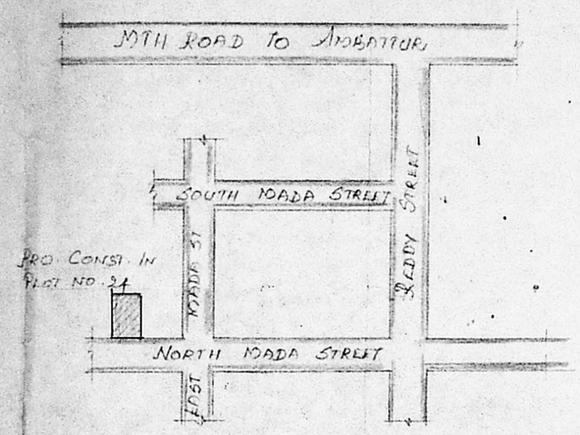

KEY PLAN (N.T.S)

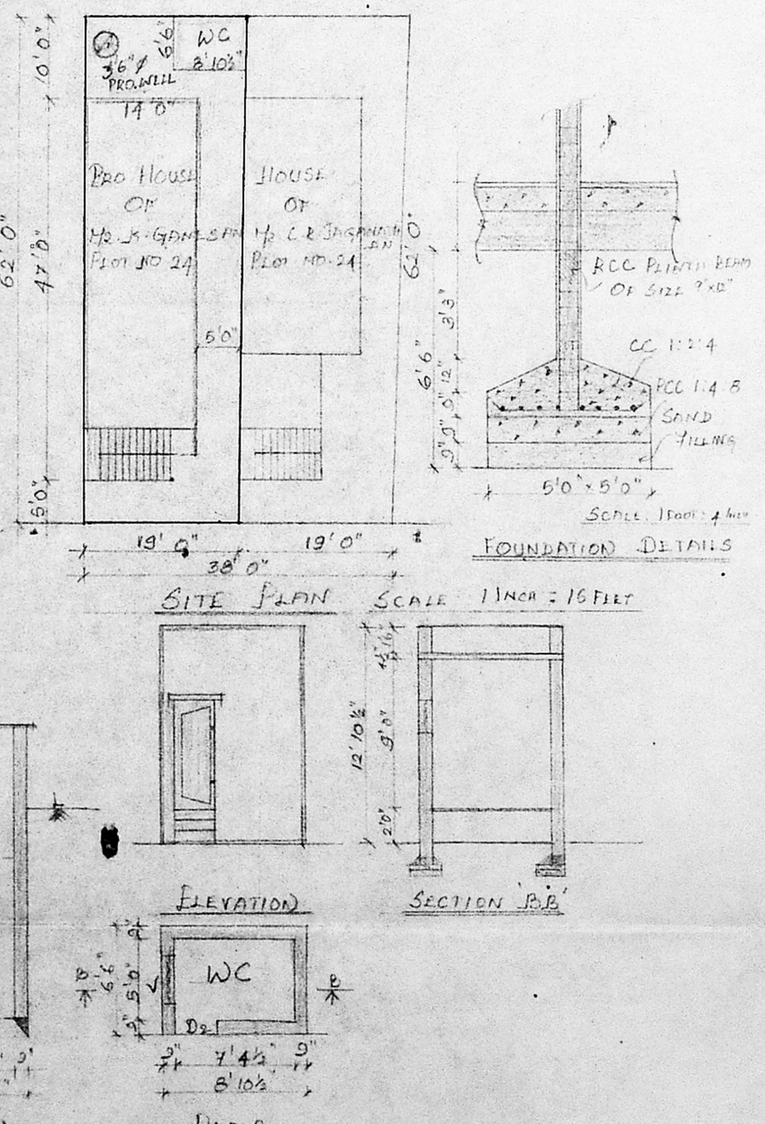

PRO WELL (N.T.S)

PLAN

JOINERY DETAILS

D	DOOR	3'0" x 7'0"
D_1	"	2'6" x 7'0"
D_2	"	2'6" x 6'6"
W	WINDOW	4'0" x 4'0"
W	"	3'0" x 4'0"
V	VENTILATOR	3'0" x 2'0"
G	GATE	3'0" x 7'0"
G_1	GRILL	4'0" x 4'0"

COLOUR INDEX

PROPOSAL — BOUNDARY

ROAD

AREA DETAILS

TOTAL AREA - 1209 Sq. Ft.
BUILT UP AREA - 896 Sq. Ft.

SPECIFICATIONS:

RCC ROOF SLAB IN CC 1:2:4, 4½" TK. 2" WEATHERING COURSE
BRICK WORK IN CM 1:6 & PLASTERING OVER WITH C.M. 1:4, 12mm TK.
RCC SLAB IN CC 1:2:4, 4½" TK
FLOORING IN CC 1:4:8, FINISHED WITH MOSAIC TILES.
9"x9" RCC COLUMN FOUNDATION.

V. Ganesan
C.R. Jagannathan.
OWNERS

V. BALASUBRAMANI, B. Arch., A.I.I.A., M.C.A.
ARCHITECT
Regd No. 107[illegible] Council of Architecture
Licensed Surveyor Class I R A No: 3
CORPORATION OF MADRAS
No 8, LICENSED SURVEYOR Floor,
NEAR PERAM[illegible] 600 011