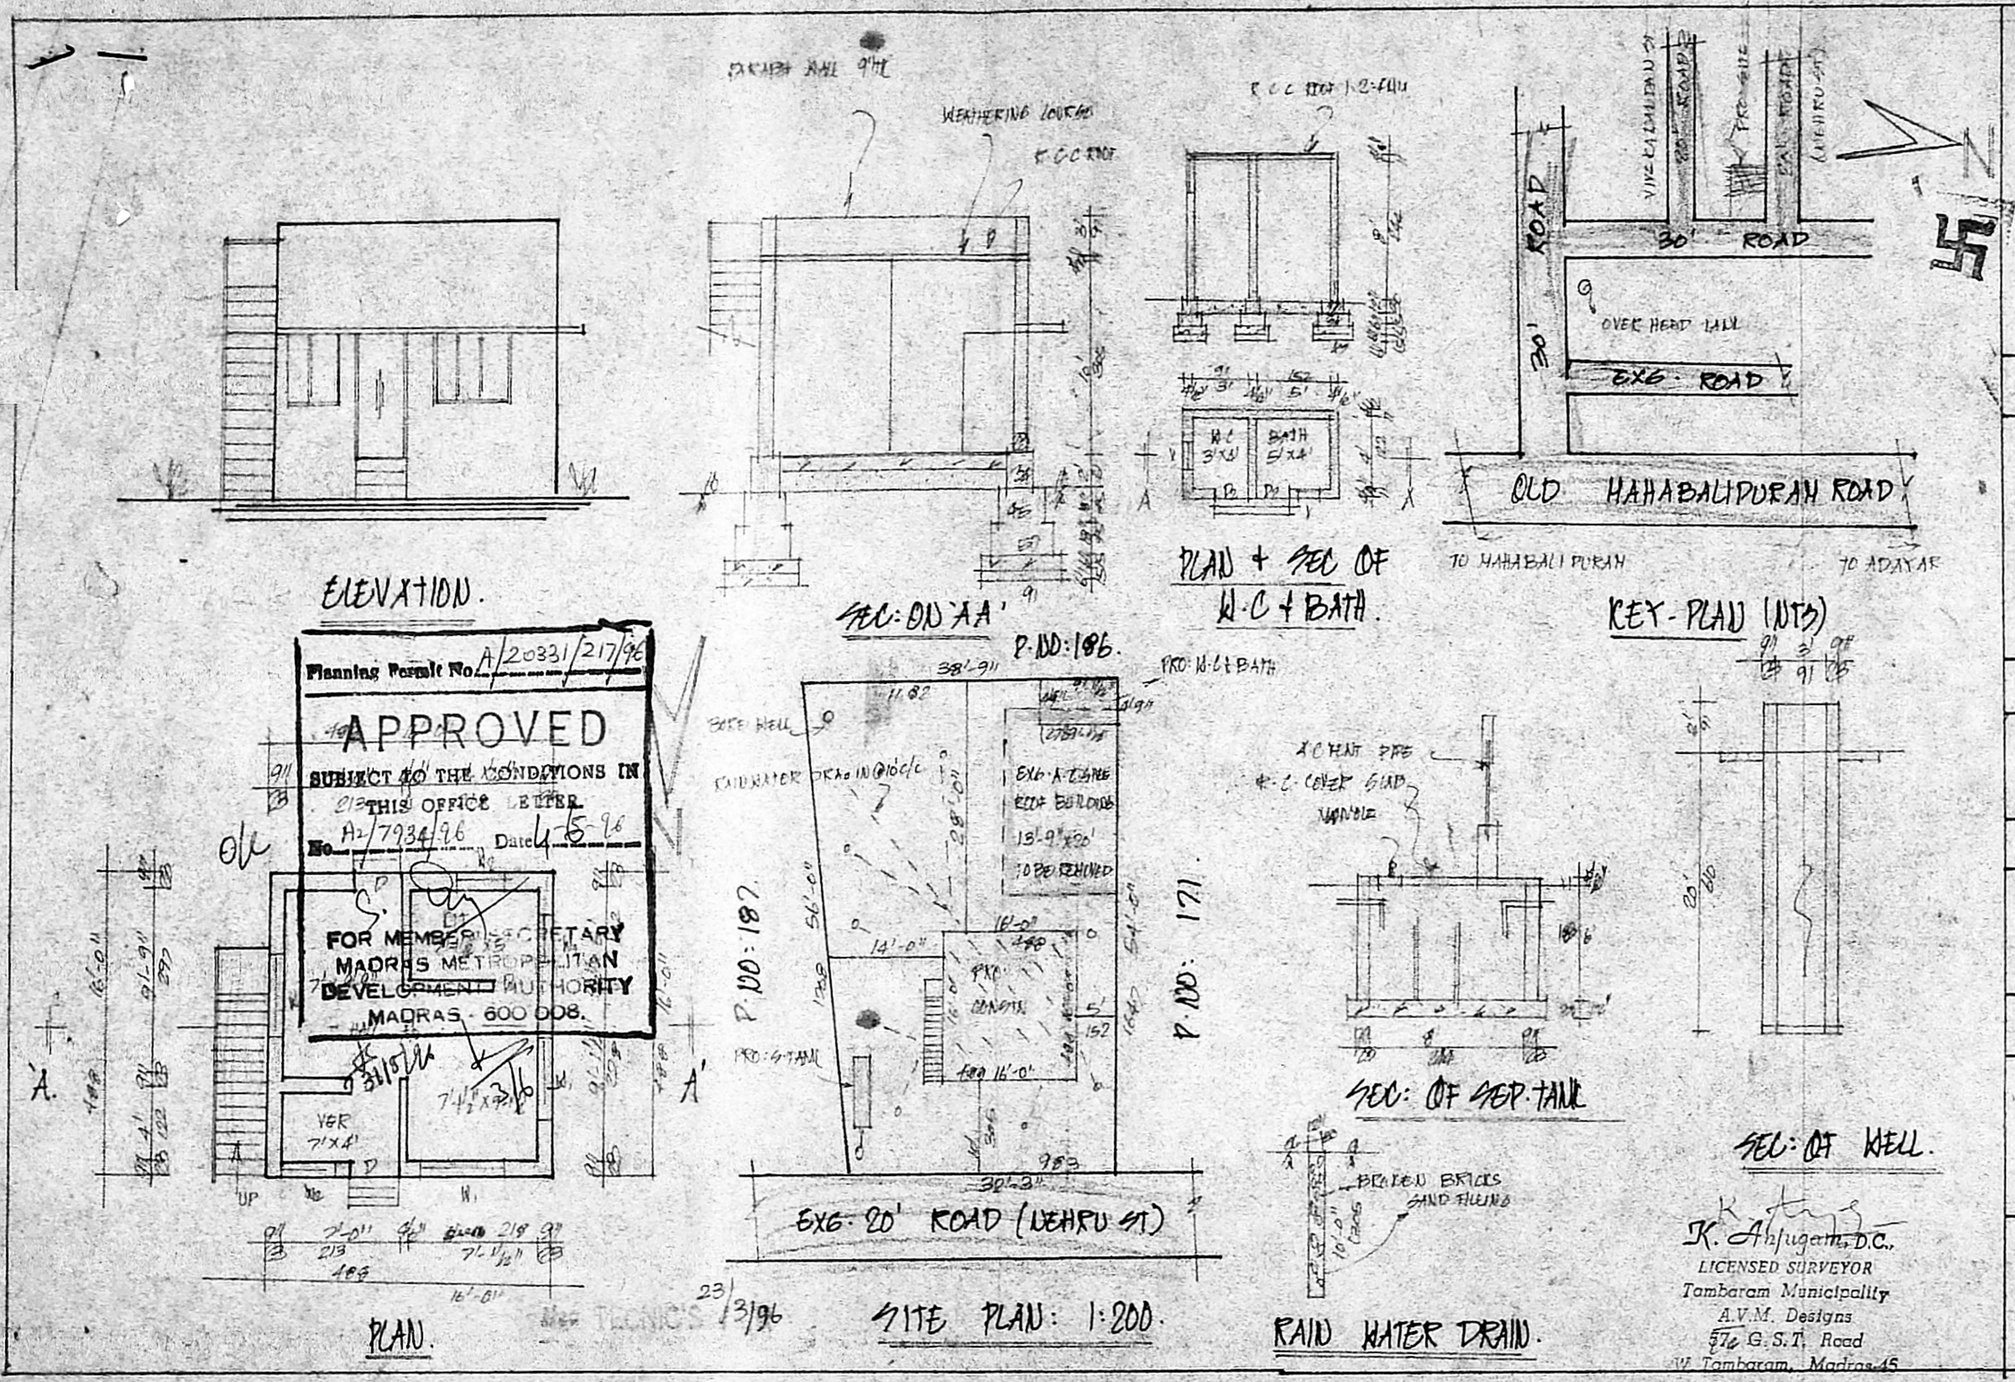


PLAN SHOWING THE PROPOSED CONSTRUCTION IN S.NO: 225/2A1 IN P.NO: 185A&B OF PERUNGUDI VILLAGE, SAIDAPET TALUK, CHENGAI- MGR DIST.

SCALE: 1:100 & 200.

REFERENCE :-

| | | |
|---|---|---|
| DOOR | D | 100 X 213 |
| DOOR | D1 | 91 X 193 |
| DOOR | D2 | 75 X 193 |
| WINDOW | W | 122 X 122 |
| WINDOW | W1 | 91 X 91 |
| WINDOW | W2 | 75 X 61 |
| VENT | V | 75 X 61 |

STAIR CASE :-

| | |
|---|---|
| WIDTH | 91 CMS |
| RAISE | 18 CMS |
| TREAD | 23 CMS |

COLOUR INDEX :-

PROPOSED
ROAD
SITE BOUNDARY
TO BE REMOVED

EXTENT IN SQFT SQMTS.

| | | |
|---|---|---|
| PLOT AREA | 1953 | 181 |
| PLINTH AREA | 256 | 24 |
| OPEN SPACE | 1654 | 154 |
| COVERAGE | 15% F.S.I | 0.15 |
| PLINTH AREA OF W.C + BATH | 43 | 4 |

OWNER: