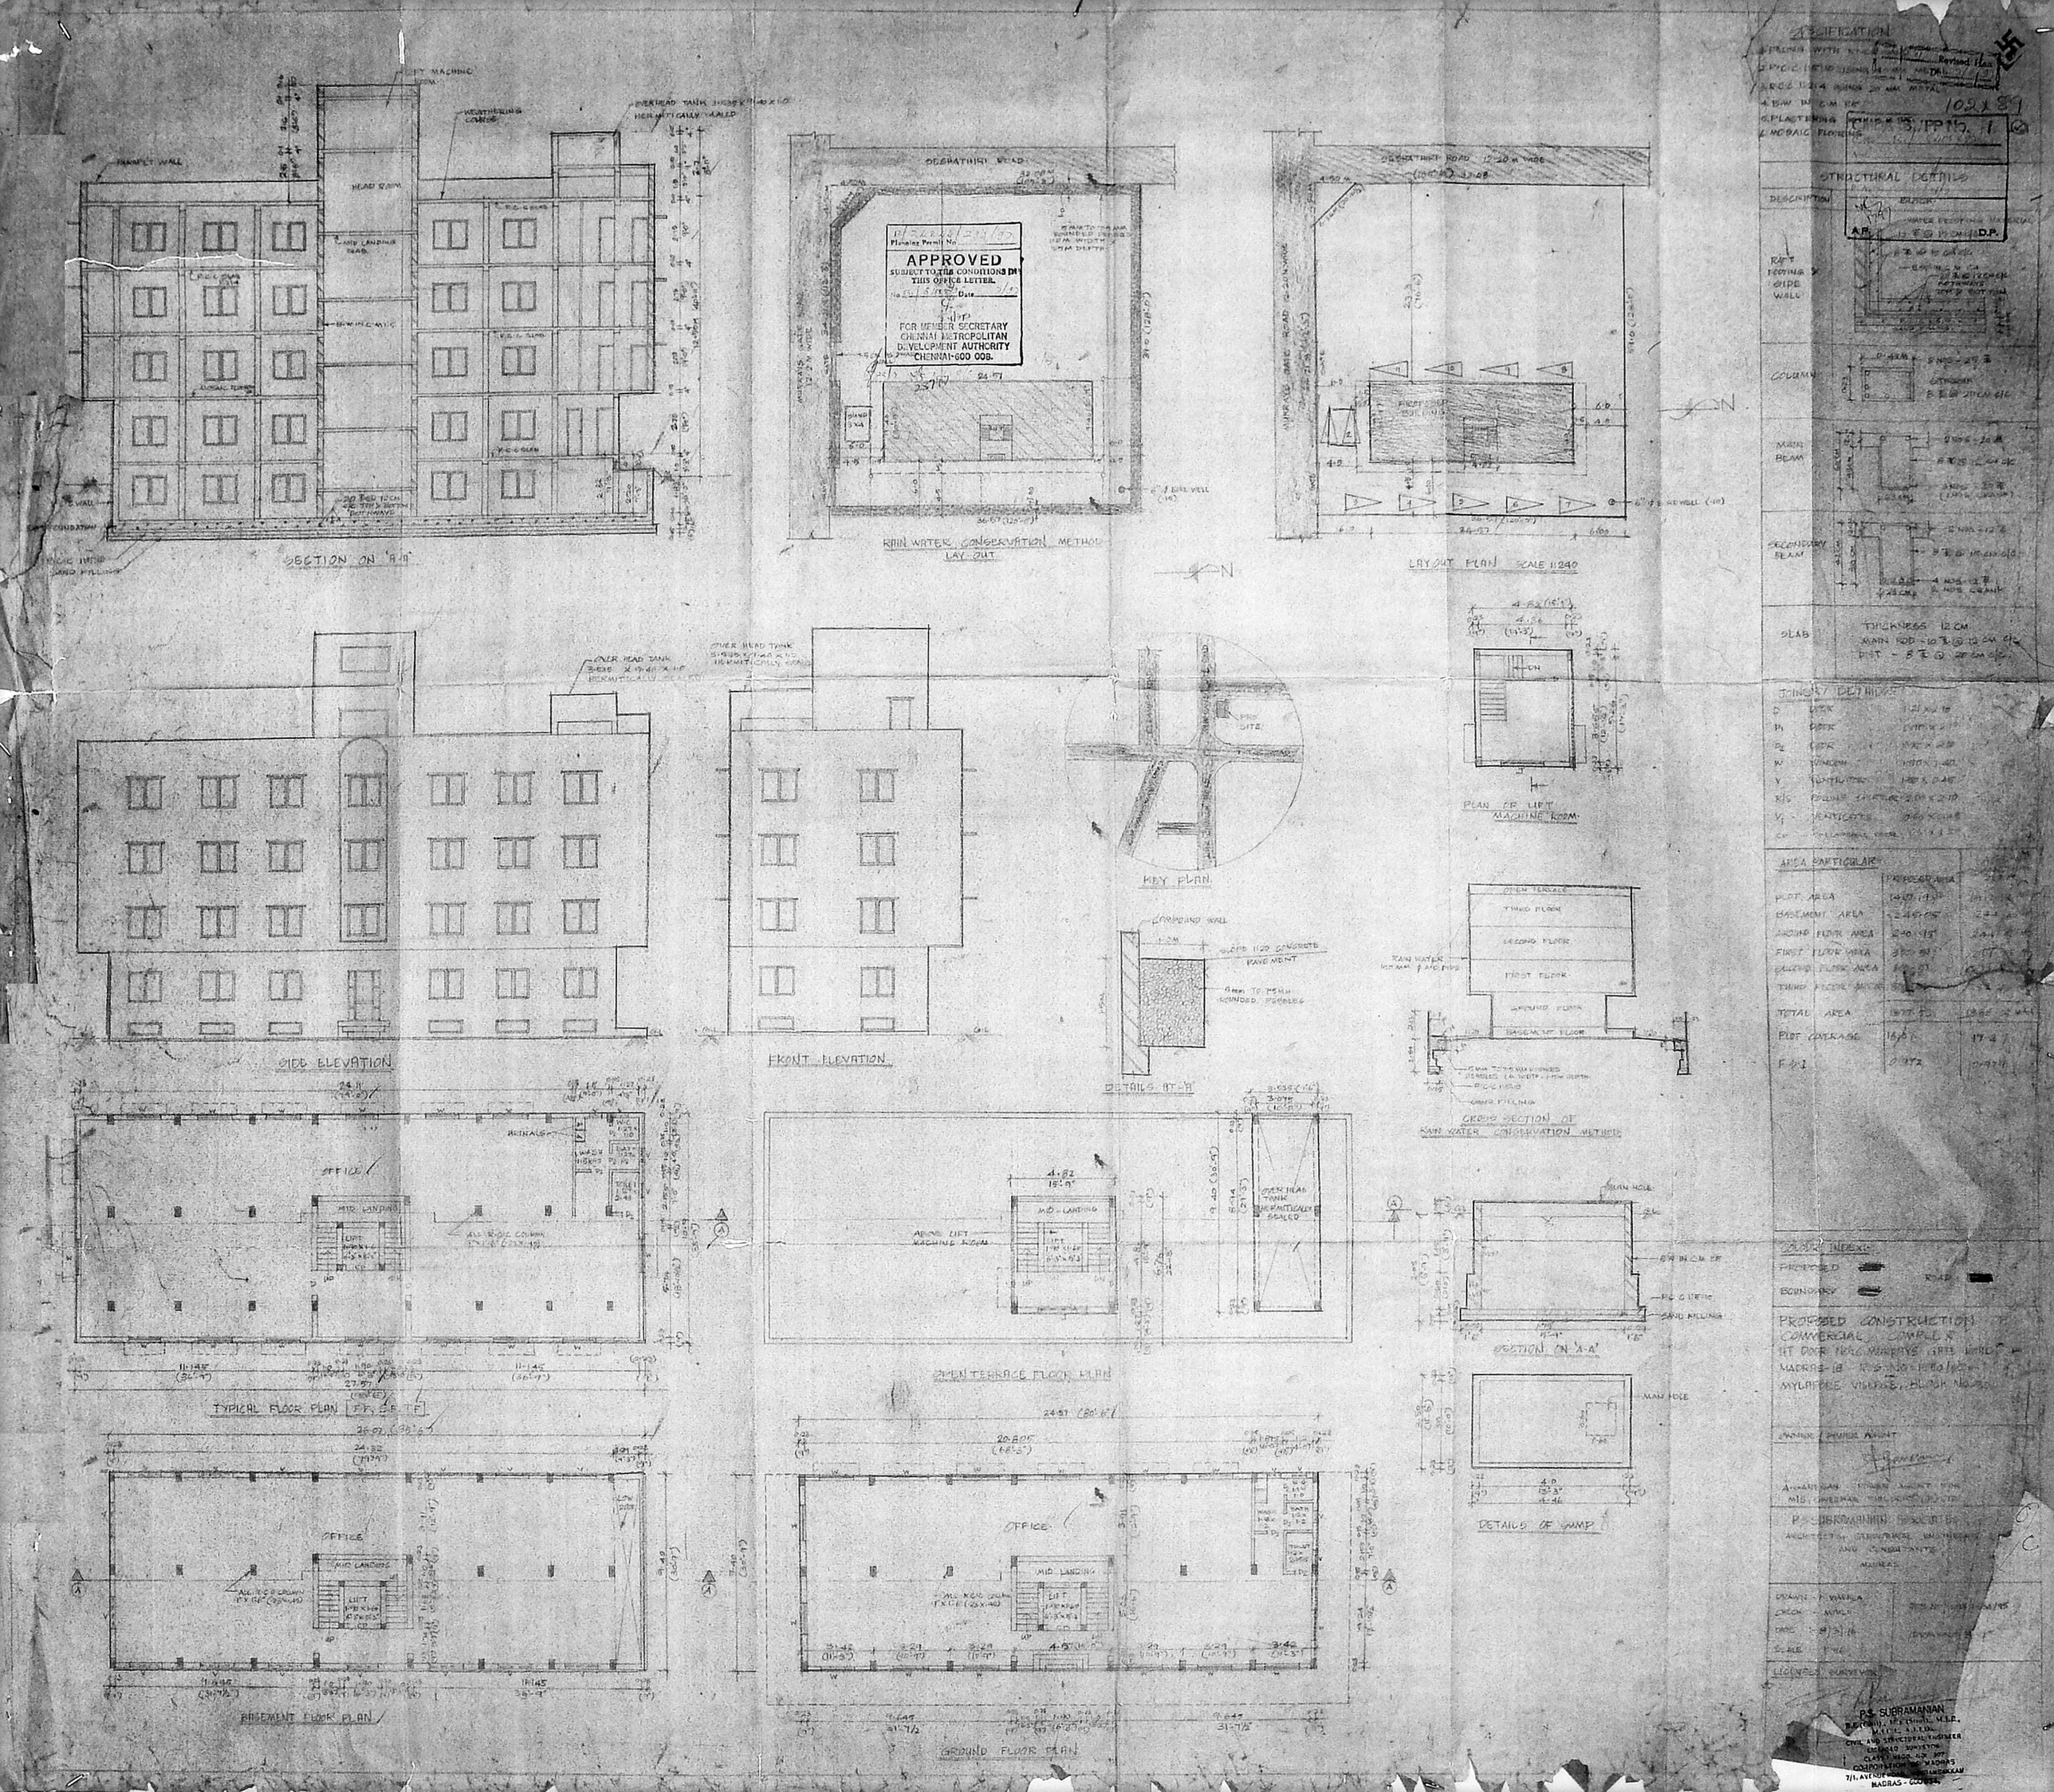

SPECIFICATION

STRUCTURAL DETAILS

DESCRIPTION	BLOCK
RAFT FOOTING & SIDE WALL	
COLUMN	
MAIN BEAM	
SECONDARY BEAM	
SLAB	THICKNESS 12 CM

JOINERY DETAILS

AREA PARTICULARS

	PROPOSED AREA	
PLOT AREA		
BASEMENT AREA		
GROUND FLOOR AREA		
FIRST FLOOR AREA		
SECOND FLOOR AREA		
THIRD FLOOR AREA		
TOTAL AREA		
PLOT COVERAGE		
F.S.I.		

COLOUR INDEX

PROPOSED

BOUNDARY

PROPOSED CONSTRUCTION OF COMMERCIAL COMPLEX

MADRAS-18

MYLAPORE VILLAGE, BLOCK NO.

P.S. SUBRAMANIAN

P.S. SUBRAMANIAN
B.E.(Civil), M.I.E.(Stud), M.I.E., M.I.E.E., A.I.I.D.
CIVIL AND STRUCTURAL ENGINEER
LICENSED SURVEYOR
CLASS I NEGO. NO. 307
CORPORATION OF MADRAS
7/1, AVENUE ROAD, NUNGAMBAKKAM
MADRAS - 600 034.