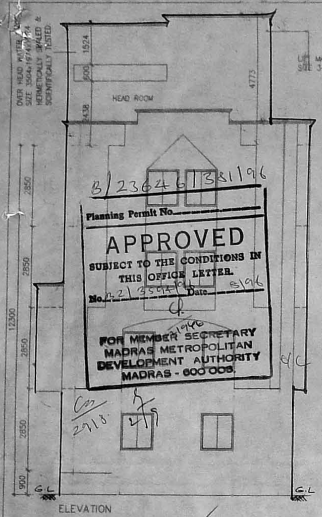

ELEVATION

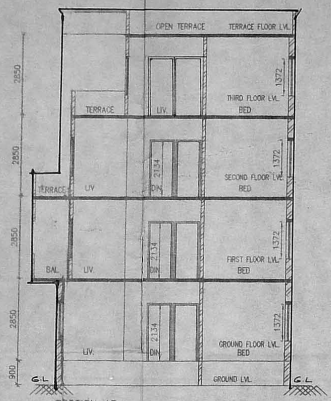

SECTION AB

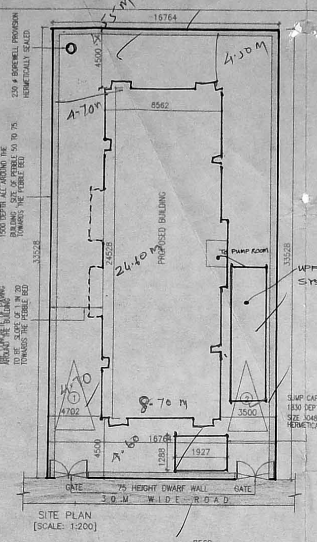

SITE PLAN
[SCALE: 1:200]

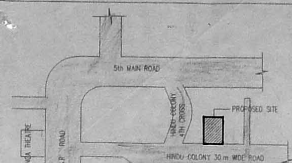

TOPO PLAN [M.T.S. OFFICE NOT TO SCALE]

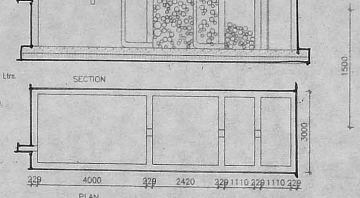

PLAN

UPFLOW FILTER SYSTEM

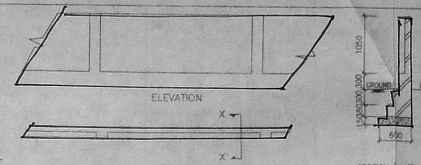

COMPOUND WALL DETAIL
[SCALE: 1:50]

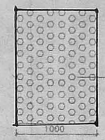

CONSERVATION OF RAIN WATER

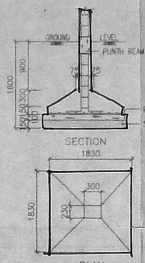

SCHEDULE OF JOINERY:			
TYPE	DETAIL	WIDTH	HEIGHT
D	C.W. FLUSH DOOR	1000	2134
D1	-DO-	914	2134
D2	-DO-	750	2134
D3	-DO-	686	2134
O	OPENING	686	2134
W	C.W. GLAZED WINDOW	1829	1372
W1	-DO-	1219	1372
W2	-DO-	1219	1219
V	VENTILATOR	600	900
WR	WARDROBE	1448	457

MMDA PLANNING PERMISSION No. B/PP No. 1381/96 Dt. 22/3/96

FOUNDATION	R.C.C. COLUMN FOOTINGS
BRICK WORK	1:4 & 1:6 CM SAND CEMENT MORTAR
PLASTERING	1:4 1:5 FOR WALLS & 1:3 FOR CEILING
FLOORING	MOSAIC FLOORING
CEMENT PAINT	2 COAT FOR WALLS & 1 EXTRA COAT FOR CEILING
A.P.	1:2:4 FOR SLABS
WOOD WORK	ALL WOOD WORKS IN BEST QUALITY TIMBER
WEATHERING	BIJELLY LIME MORTAR OVER ROOF
COURSE	SLAB ONE LAYER OF COUNTRY TILES

D.P. 10/6

COLOUR INDEX:	
PROPOSED	
ROAD	
BOUNDARY	

AREA STATEMENT	SQ. M
TOTAL SITE EXTENT	562.05
GROUND FLOOR	210.89
FIRST FLOOR	218.00
SECOND FLOOR	208.54
THIRD FLOOR	196.14
TOTAL BUILTUP AREA	833.57
GROUND COVERAGE	37.5 %
F.S.I	1.485

PROPOSED BUILDING AT PLOT NO: A 20, HUNDRED FEET ROAD, HINDU COLONY, NANGANALLUR, MADRAS IN S.NO:21 (pt) THALAKANAMCHERRY VILLAGE,

NAG-COP	SCALE : 1 : 100
	DATE : 10/02/96
	DRAWN : K.K.Sojan

OWNERS SIGNATURE
POWER OF AGENCY

ARCHITECT

W. ANAND
COUNCIL REG. NO: CA/88/11831
42, 4TH CROSS STREET, SEETHAMA COLONY, ALWARPET, MADRAS - 600 018. TEL: 45 30 70

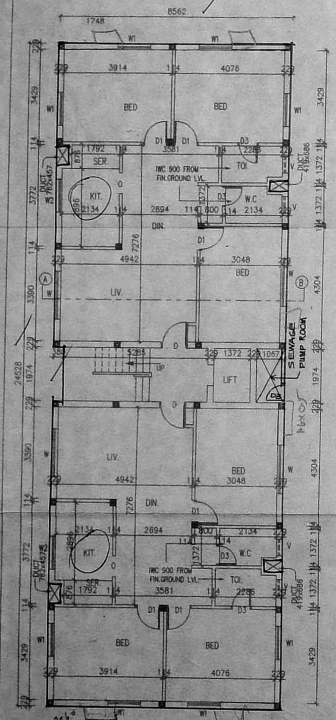

GROUND FLOOR PLAN

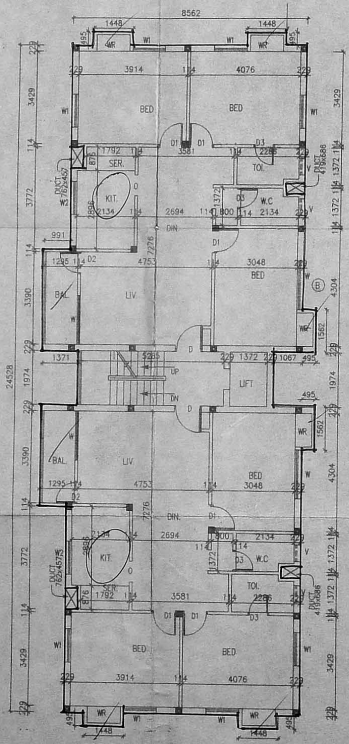

FIRST FLOOR PLAN

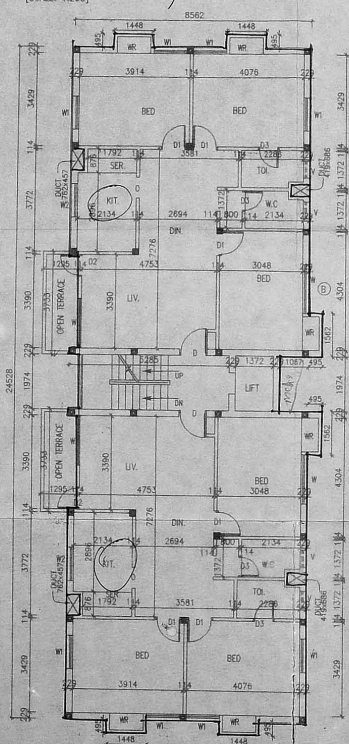

SECOND FLOOR PLAN

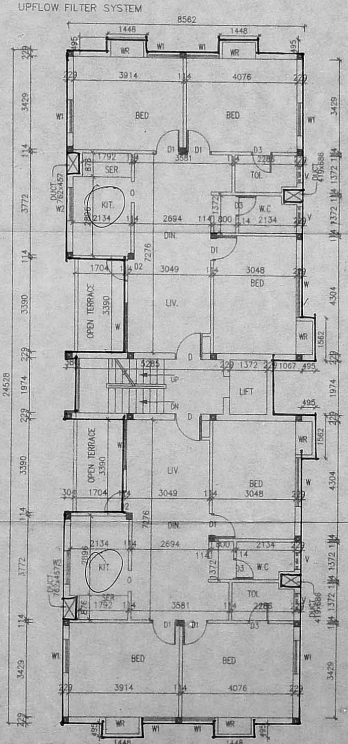

THIRD FLOOR PLAN

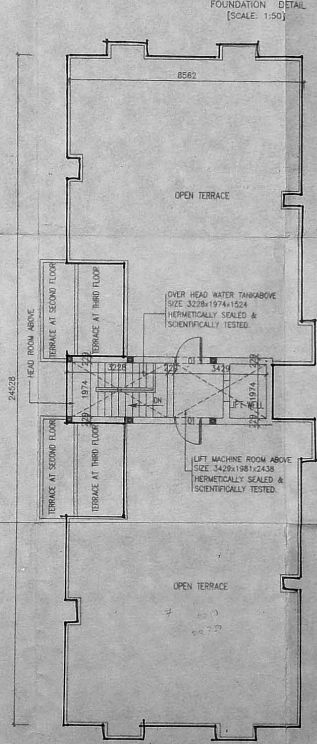

TERRACE FLOOR PLAN