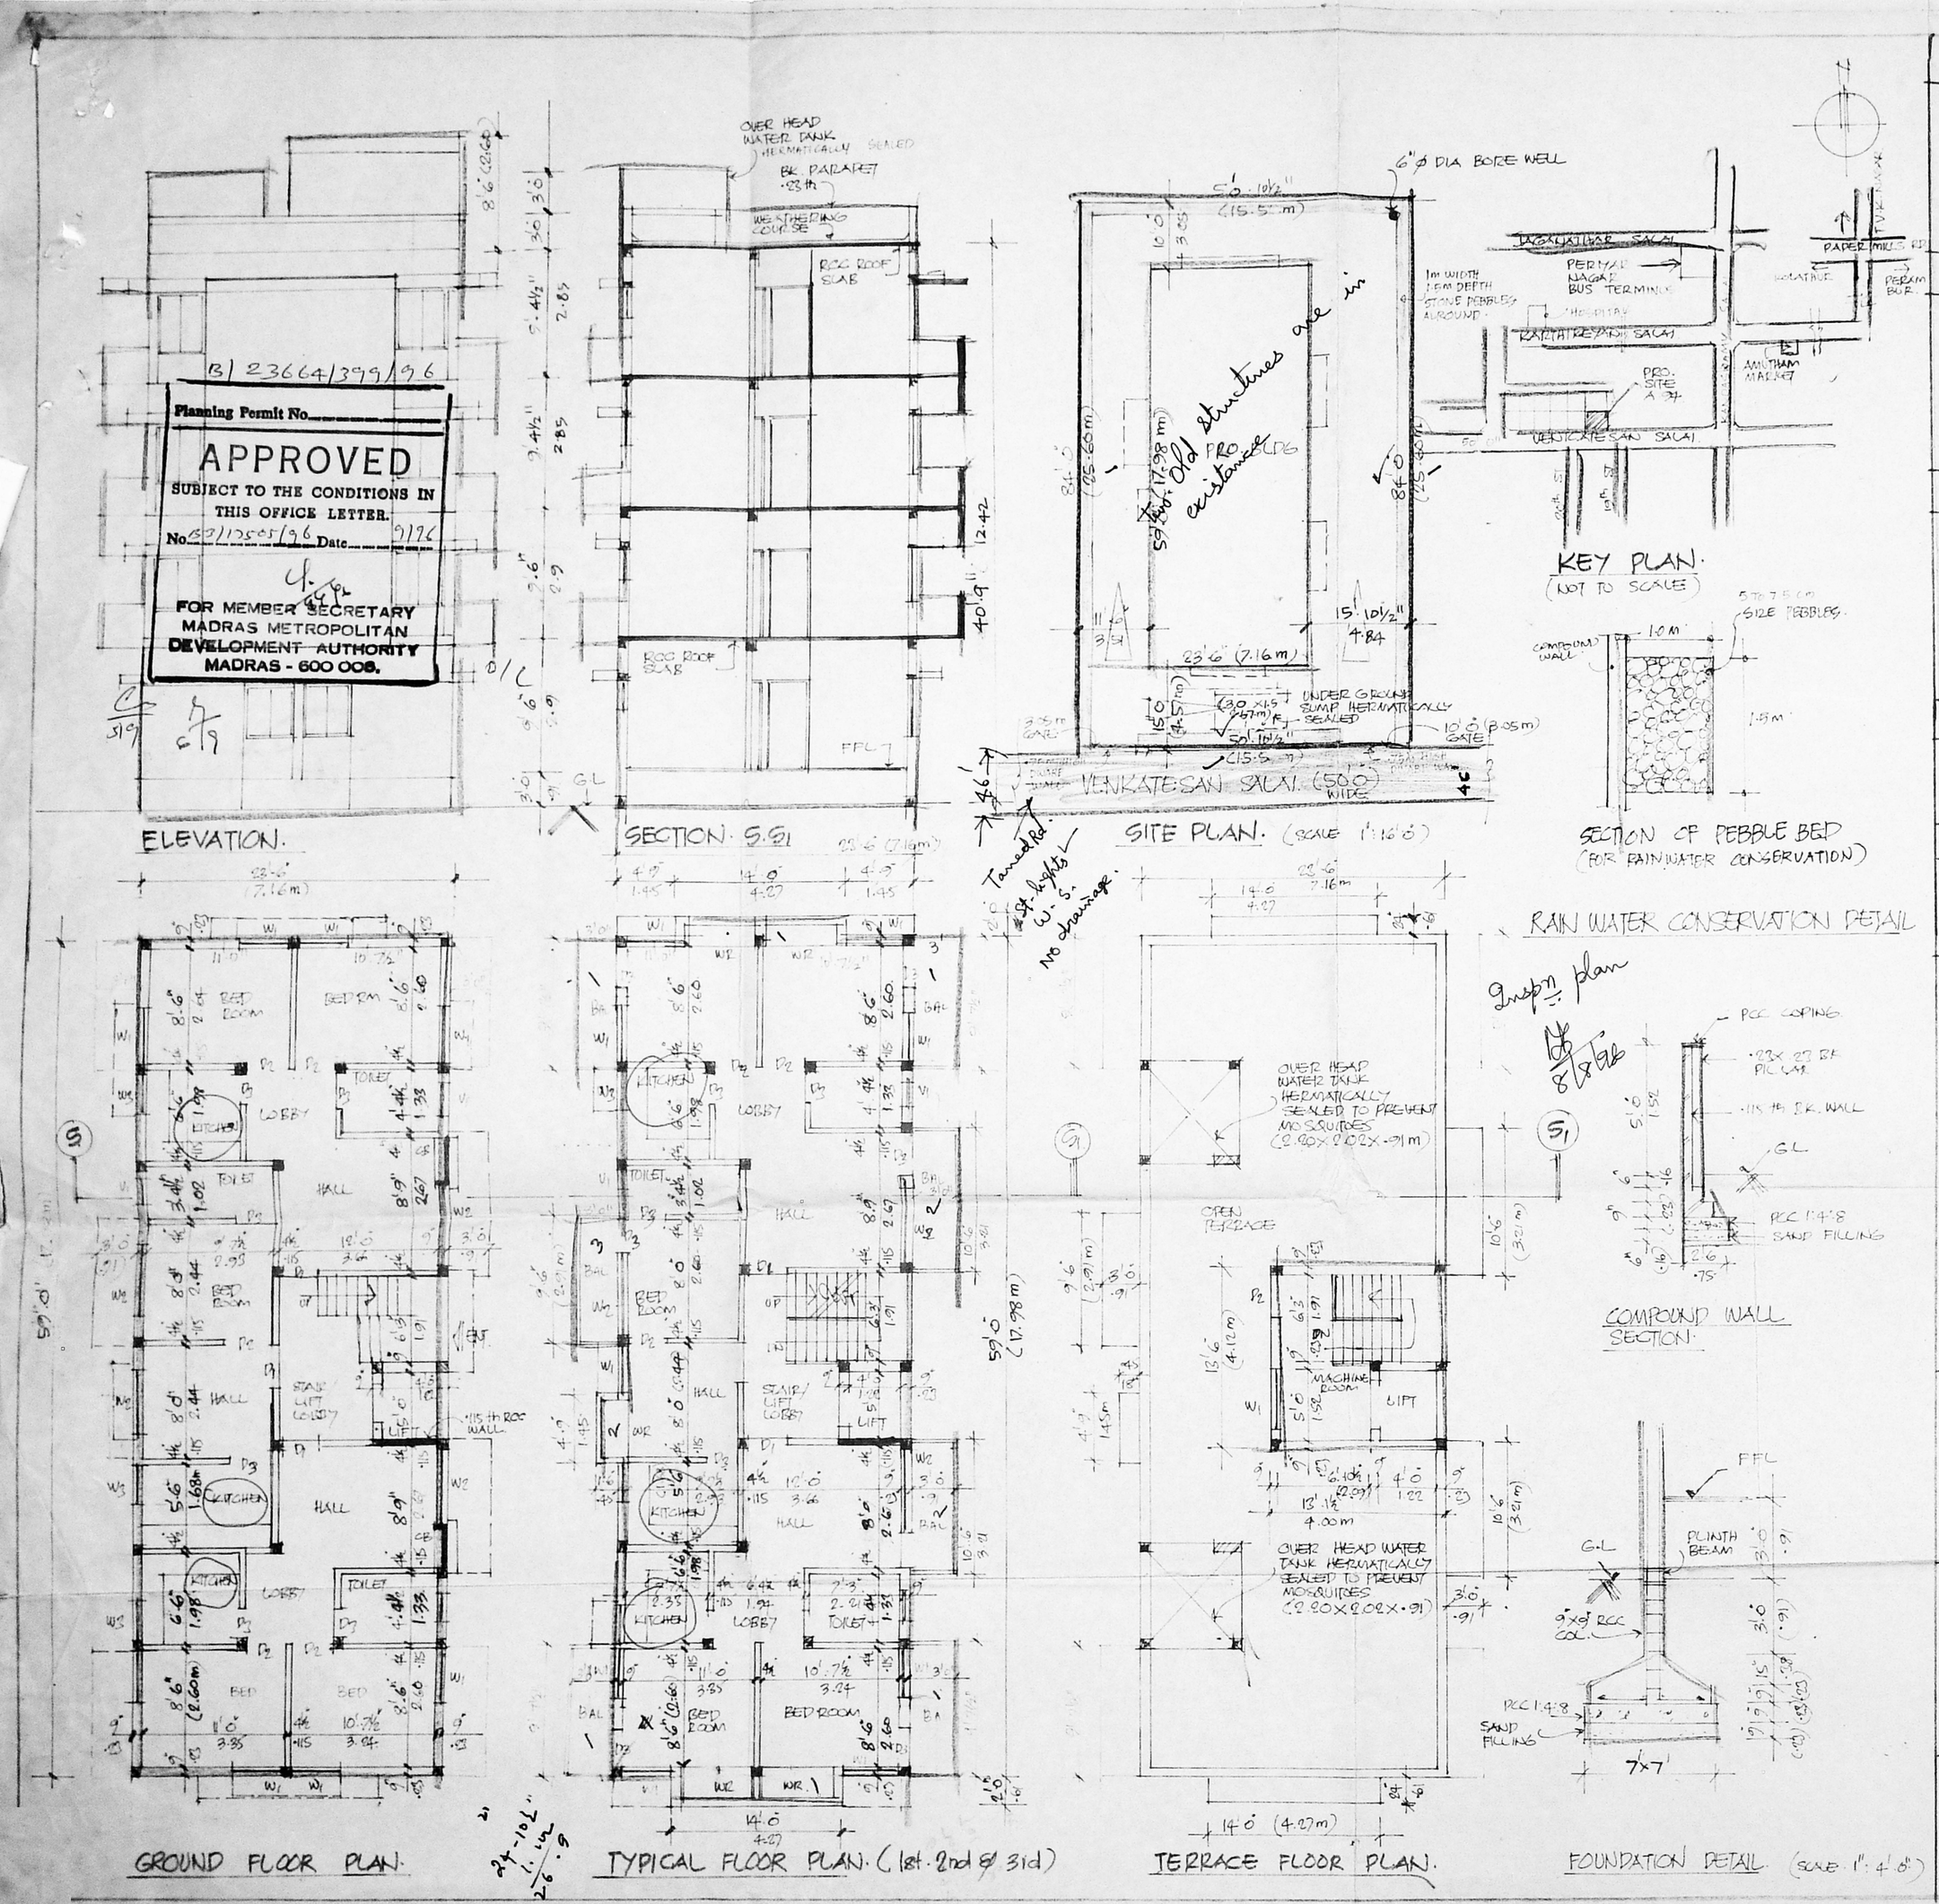

SCHEDULE OF JOINERY

DOOR	D1	3'3"x7'0"	(1.00x2.13)
	D2	3'0"x7'0"	(0.91x2.13)
	D3	2'6"x7'0"	(0.75x2.13)
WINDOW	W1	4'0"x4'6"	(1.22x1.37)
	W2	6'0"x4'6"	(1.83x1.37)
	W3	3'0"x3'0"	(0.91x0.91)
VENTILATOR	V1	2'0"x3'0"	(0.61x0.91)

SPECIFICATIONS

BK WK IN CM 1:5 FOR SUPER STRUCTURE
PLASTERING IN CM 1:4; 1:3 FOR WALLS & CEILING
RCC 1:4 FOR COL, LINTEL, SUNSHADE BEAM AND ROOF SLAB
WEATHERING COURSE TREATMENT ON TOP
FLOORING

AREA STATEMENT

SITE EXTENT	397.00 sq.m
GROUND FLOOR	128.85 sq.m
FIRST FLOOR	153.96 sq.m
SECOND FLOOR	153.96 sq.m
THIRD FLOOR	153.96 sq.m
F.S.I. = 1.484	590.73 sq.m
PLOT COVERAGE	34.30 %
HEAD ROOM	16.44 sq.m

REFERENCE

SCALE 1":8'0"
DATE 9.7.96
DRN. mohan.

INDEX

PROPOSED WORKS
EXISTING ROADS
SITE BOUNDARY

PROPOSED FLATS IN T.S. NO: 172, BLOCK No. 32/C AT PLOT NO. A. 94. OF PERIYAR NAGAR. MADRAS. RS. NO.

OWNER'S SIGNATURE

S. DURAIPANDIAN,
B.E., A.M.I.S.E., F.I.V., F.I.I., Arch,
Chartered Engineer, Valuer, Industrial Consultant,
Registered Architect, Tem... Engineer &
Licenced Surveyor, Corpor... Madras.
14, 'Sri Vinayak' Kilpauk ... Colony Extn.
Madras-600 010. Ph. No. 612683. Off: 8267360
LICENSED SURVEYOR

CONSULT and then CONSTRUCT.
architects and engineers.
9B DR AMBEDKAR STREET
ARUMBAKKAM. MADRAS 600106
PHONE 4842462. 425743.