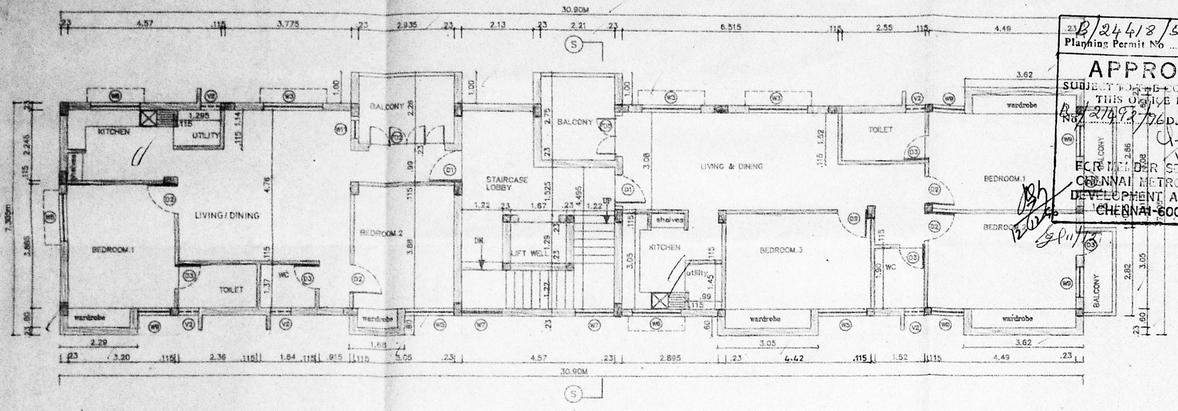

THIRD FLOOR PLAN

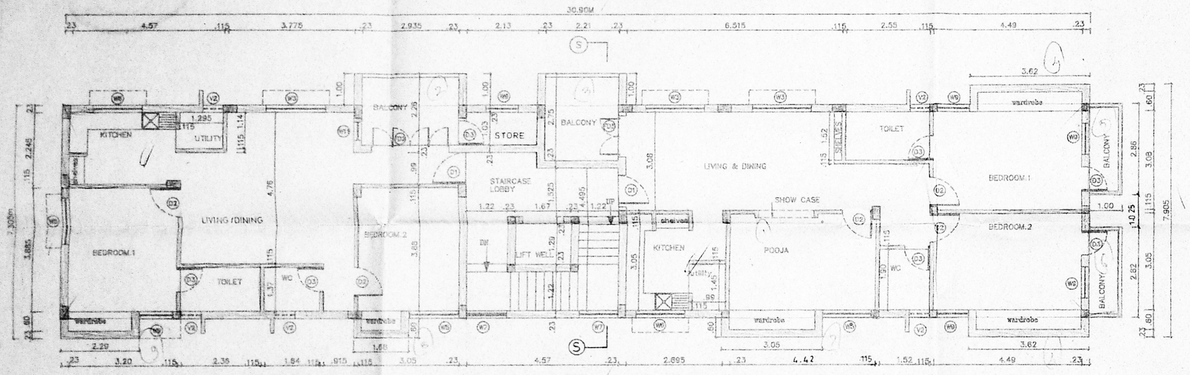

FIRST & SECOND FLOOR PLAN

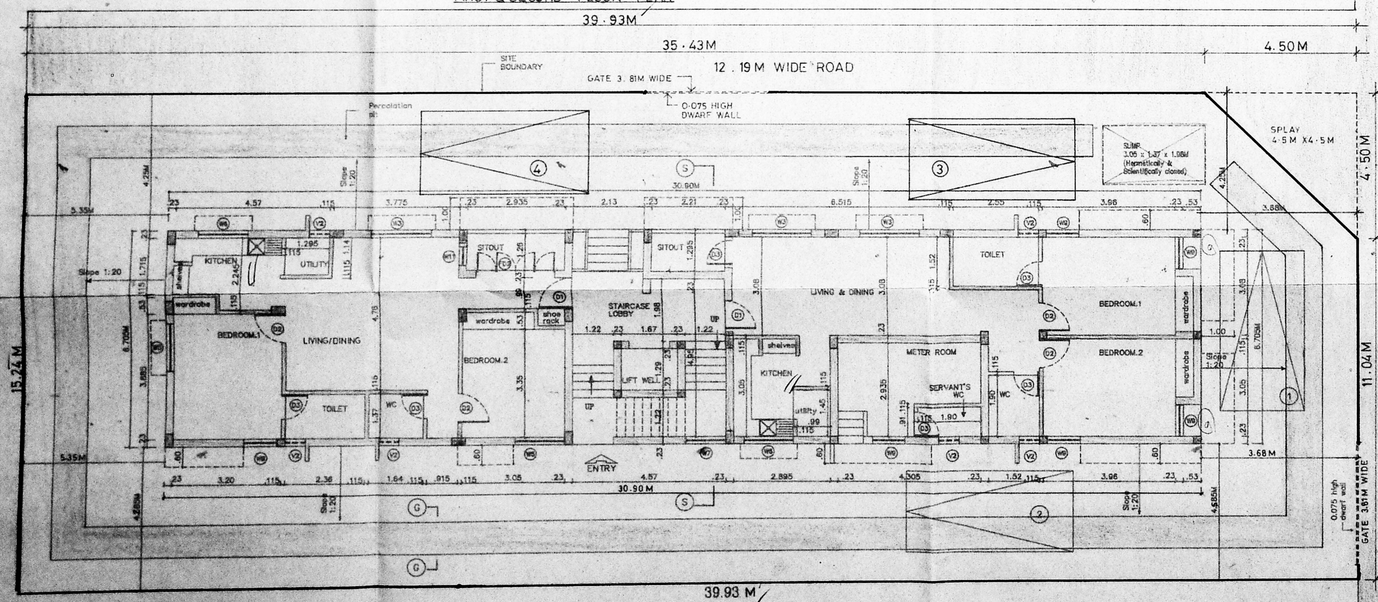

SITE CUM GROUND FLOOR PLAN

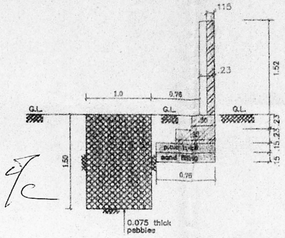

SECTION 'GG' OF COMPOUND WALL & PERCOLATION PIT

SCALE 1:50

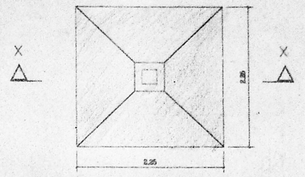

PLAN OF FOUNDATION

SCALE 1:50

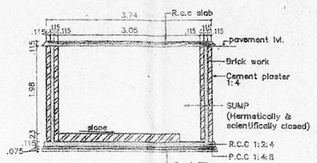

SECTION MM

SECTION OF SUMP

SCALE 1:100

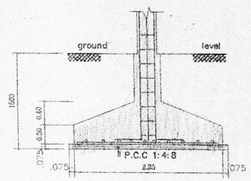

SECTION - XX

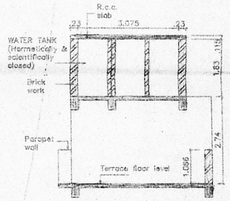

SECTION WW

SECTION OF WATER TANK

SCALE 1:100

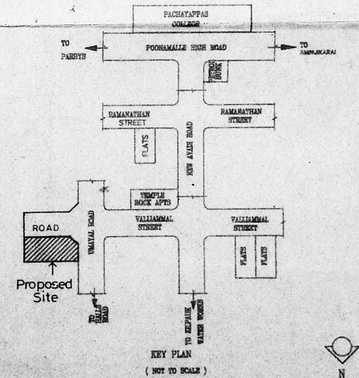

KEY PLAN

(NOT TO SCALE)

N

LEGEND		
CODE	SIZE	DESCRIPTION
FD2	2.36 x 2.18	COUNTRY WOOD FRAMED FRENCH DOOR (painted)
FD5	1.22 x 2.18	TEAK WOOD FRAMED FLUSH DOOR
D1	1.00 x 2.10	TEAK WOOD FRAMED FLUSH DOOR
D2	0.91 x 2.10	COUNTRY WOOD FRAMED FLUSH DOOR
D3	0.76 x 2.10	COUNTRY WOOD FRAMED FLUSH DOOR
W3	1.775 x 1.37	STEEL GLAZED WINDOW
W5	1.475 x 1.37	STEEL GLAZED WINDOW
W6	1.375 x 1.37	STEEL GLAZED WINDOW
W7	1.175 x 1.37	STEEL GLAZED WINDOW
W9	0.875 x 1.37	STEEL GLAZED WINDOW
W11	0.575 x 1.37	STEEL GLAZED WINDOW
V2	0.61 x 0.94	STEEL GLAZED VENTILATOR

SPECIFICATION	
SL.NO	DESCRIPTION
1.	P.C.C. 1:4:8 IN FOUNDATION
2.	SAND FILLING IN FOUNDATION
3.	BRICK WORK IN C.M. 1:6
4.	R.C.C. WORK FOR SLABS,LINTELS & BEAMS Etc.,
5.	PLASTERING IN C.M. 1:5 EXTERNAL & 1:4 INTERNAL
6.	MOSAIC TILED FLOORING.
7.	WEATHERING COURSE OF BRICK JELLY LIME CONC.
8.	CONCRETE BLOCK INFILL.

AREA STATEMENT	
PLOT AREA	614.5484 M^2
BUILT UP AREA	889.641 M^2

COLOUR INDEX	
PROPOSED CONSTRUCTION	
BOUNDARY OF SITE	
ROAD	

R.No	DATE	REVISIONS	INTIAL

1 707 219M	8-12-95	1:100	0	CHITCORT CHITRA	S.M.	
DRG No:	DATE	SCALE	REV	FILE	DRN.BY	CHD.

PROPOSED CONSTRUCTION
OF FLATS AT DOOR No : 6,
UMAYAL ROAD,
KILPAUK,
MADRAS - 600 010.
PLOT No : 99/13
R.S.No: 91/46
BLOCK No : 9
TALUK : EGMORE - NUNGAMBAKKAM.
CORP.DIV.No : 70 (new) 71 (old)
ZONE No : V (new) III(old)
VILLAGE : EGMORE.

Mr Saravana Bharan
S. Sarojini

OWNER'S SIGNATURE

LICENSED SURVEYOR — L.S. No : 306 95/96

SHEET NO:-1/2

Planning Permit No. B/24412/553 A/96
APPROVED
SUBJECT TO THE CONDITIONS IN THIS OFFICE LETTER.
Rc. 2707/96 Date 12/96
FOR MEMBER SECRETARY
CHENNAI METROPOLITAN DEVELOPMENT AUTHORITY
CHENNAI-600 008.

MMDA (B) S.B.C. No.
File No:
Scrutiny:
Parcel
A.P.
B.P.

MMDA (B) S.B.C. No. 1
File No: B/ 21492/96
Scrutny:
Part I
Part I
A.P. D.P.

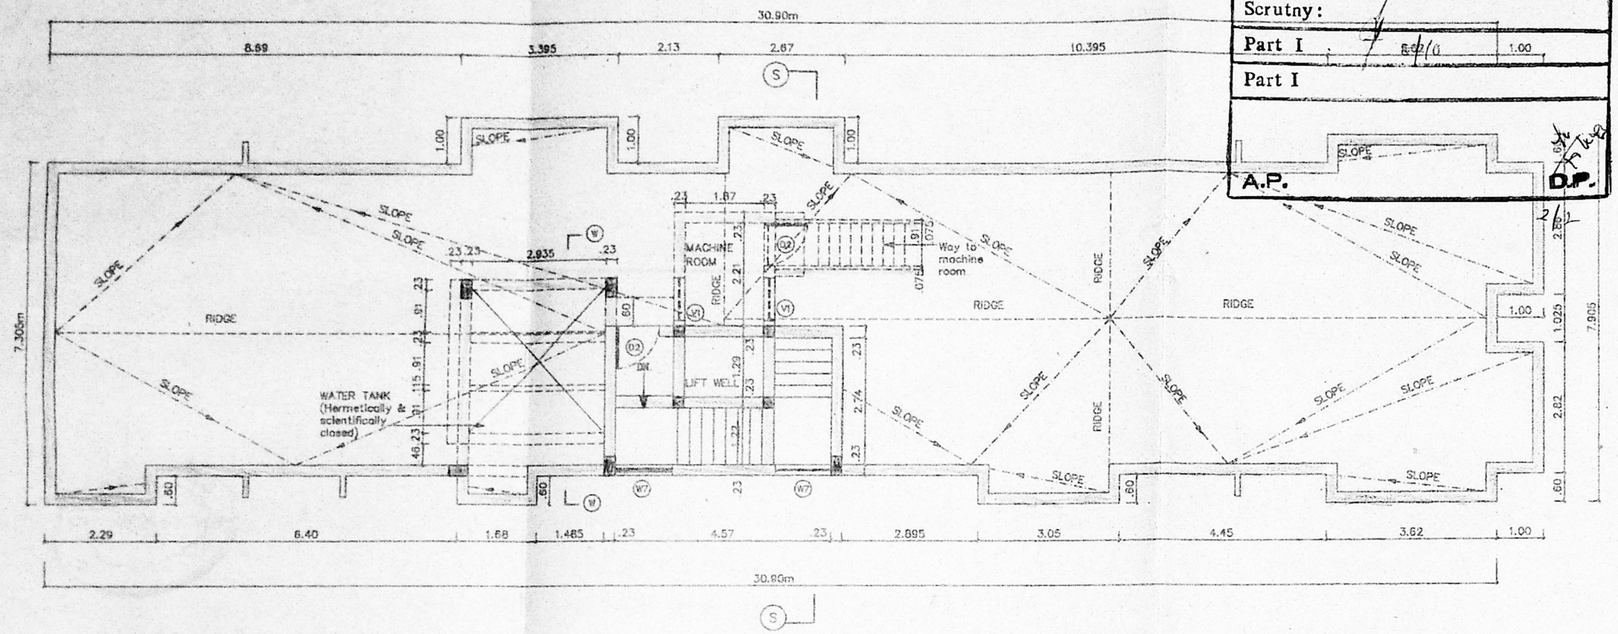

TERRACE FLOOR PLAN

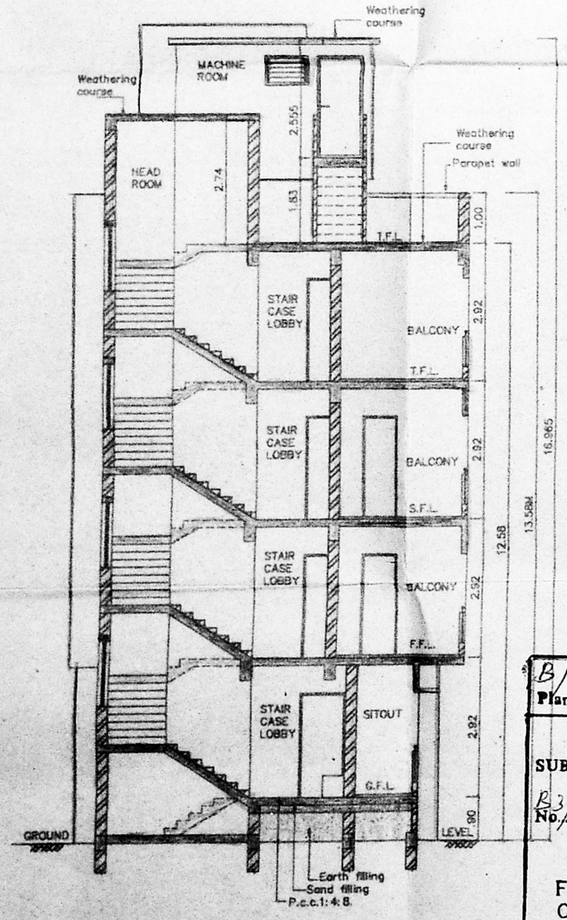

SECTION – 'SS'

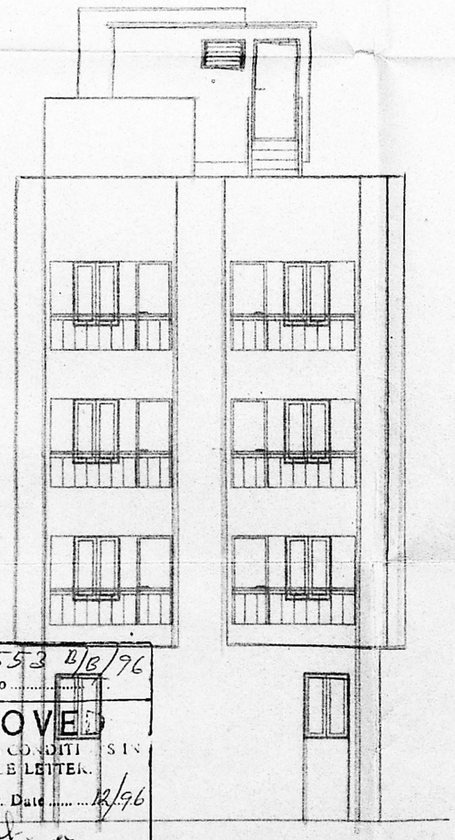

FRONT ELEVATION

B/24418/553 B/B/96
Planning Permit No.
APPROVED
SUBJECT TO THE CONDITIONS IN THIS OFFICE LETTER.
No. B3/21492/96 Date 12/96
FOR MEMBER SECRETARY
CHENNAI METROPOLITAN DEVELOPMENT AUTHORITY
CHENNAI-600 008.

LEGEND		
CODE	SIZE	DESCRIPTION
D2	0.91 X 2.18	COUNTRY WOOD FRAMED FLUSH DOOR
W7	1.175 X 1.37	STEEL GLAZED WINDOW
V1	0.91 X 0.66	STEEL GLAZED VENTILATOR

SPECIFICATION

SL.NO	DESCRIPTION
1.	P.C.C. 1:4:8 IN FOUNDATION
2.	SAND FILLING IN FOUNDATION
3.	BRICK WORK IN C.M. 1:6
4.	R.C.C. WORK FOR SLABS,LINTELS & BEAMS Etc.,
5.	PLASTERING IN C.M. 1:5 EXTERNAL & 1:4 INTERNAL
6.	MOSAIC TILED FLOORING.
7.	WEATHERING COURSE OF BRICK JELLY LIME CONC
8.	CONCRETE BLOCK INFILL.

COLOUR INDEX

PROPOSED CONSTRUCTION

R.No	DATE	REVISIONS	INTIAL

DRG No:	DATE	SCALE	REV	DRN.BY.	CHD.
2 708 219M	8-12-95	1:100	0	S.M.	3.1.96

PROPOSED CONSTRUCTION
OF FLATS AT DOOR No : 6,
UMAYAL ROAD,
KILPAUK,
MADRAS – 600 010.
PLOT No : 99/13
R.S.No: 91/46
BLOCK No : 9
TALUK : EGMORE – NUNGAMBAKKAM
CORP.DIV.No : 70 (new) 71 (old)
ZONE No : V (new) III(old)
VILLAGE : EGMORE.

S. Sarojini

OWNER'S SIGNATURE

P.K. SUBRAMANIA
M.A., M.S. (Stock)
Chartered Civil Engineer
Licensed Surveyor-Class-I

LICENSED SURVEYOR L.S. No : 306 95/96

N

SHEET NO: -2/2