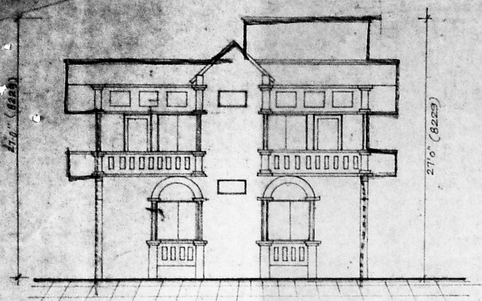

FRONT ELEVATION

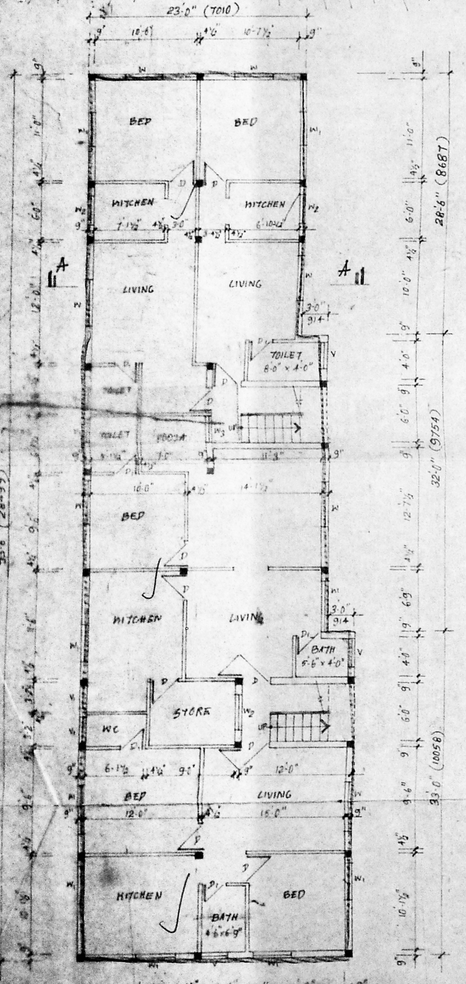

GROUND FLOOR PLAN

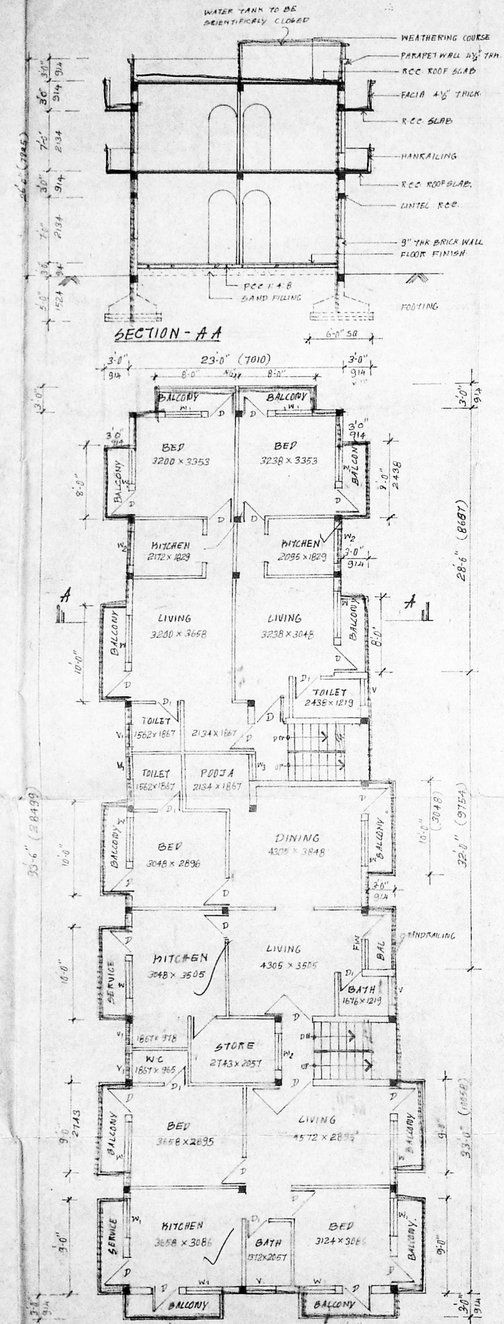

FIRST FLOOR PLAN

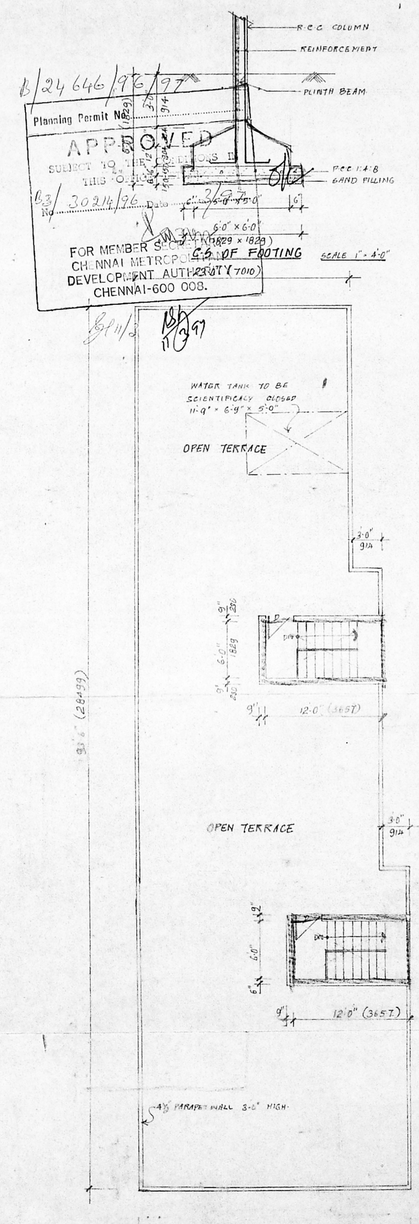

TERRACE FLOOR PLAN

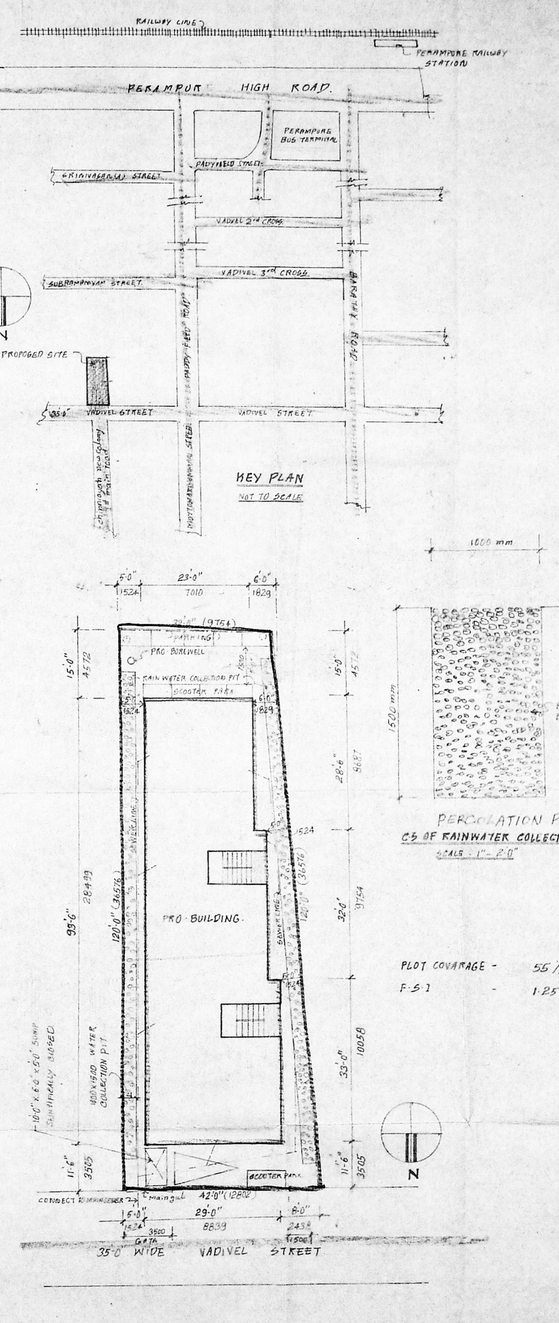

SCHEDULE OF JOINERY

D	TW	PANELLED DOOR	900	2100
D1		-DO-	750	2100
W	CW	GLAZED WINDOW	1500	1350
W1		-DO-	1200	1350
W2		-DO-	1050	1050
W3		-DO-	1050	1050
V	CW	GLAZED VENTILATOR	600	600
V1		-DO-	750	450
FW	CW	FRENCH WINDOW	1800	2100

CMDA (B) PP No. C.No: 63/3 Dt: 9/6

W.A. 1/10/3

SPECIFICATIONS

- Footing in foundation
- Brick work in superstructure and parapet wall
- plastering of walls and celing in c.m 1:4 and c.m 1:3 respectively
- mosaic flooring in c.m 1:3
- two coats of colour wash over two coats of white wash
- all doors and windows are of country wood painted two coats over one coat of primer
- roof slabs and beams, lintels and sunshades are of rcc with a cc mix of 1:2:4
- flooring in pcc 1:4:8

AREA STATEMENT

GROUND FLOOR AREA	: 2444.50SFT	-	227.18Sm
FIRST FLOOR AREA	: 2861.50SFT	-	265.93Sm
TERRACE FLOOR AREA	: 191.25SFT	-	17.77Sm
TOTEL BUILTUP AREA	: 5497.25SFT	-	510.87Sm
TOTEL SITE AREA	: 4440.00SFT	-	412.64Sm

COLOUR INDEX

PROPOSED WORK SHOWN THUS :

ROAD SHOWN THUS :

BOUNDARY SHOWN THUS :

PROPOSED RESIDENTIAL FLATS FOR Mr. B MURUGESWARAN at NO: 10, VADIVELU STREET, PERAMPUR, MADRAS-11

S.NO: 463/7, PERAMPUR DIVISION, BLOCK NO: 24.

SIGNATURE OF APPLICANT

T. G. KRISHNAMURTHY RAO
LICENSED SURVEYOR NO: 370
CORPORATION OF MADRAS
11/12, LAKE VIEW ROAD
MADRAS-600033.

SIGNATURE OF LICENCED SURVEYOR

SB ASSOCIATES
ARCHITECTS, ENGINEERS & CONTRACTORS
22-VALLUVAR STREET, MADRAS-15

SCALE: 1"=8'-0" DATE: 21-03-96

DRG. NO: C/10702/96