B/23792/527/96

Planning Permit No .....

APPROVED
SUBJECT TO THE CONDITIONS IN THIS OFFICE LETTER.
No. B2/5723/96 Date 11/96

FOR MEMBER SECRETARY
CHENNAI METROPOLITAN DEVELOPMENT AUTHORITY
CHENNAI-600 008.

O/C

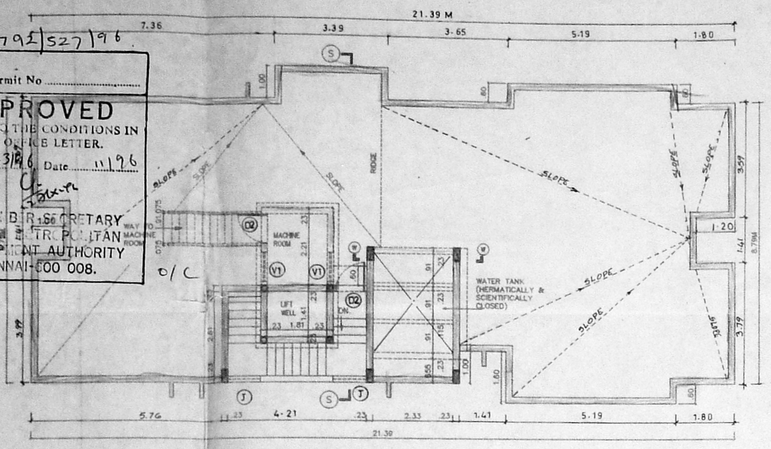

TERRACE FLOOR PLAN

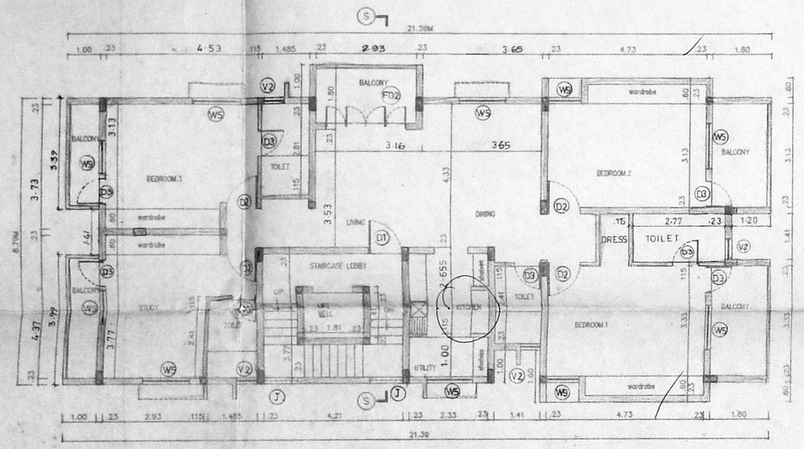

FIRST, SECOND & THIRD FLOOR PLAN

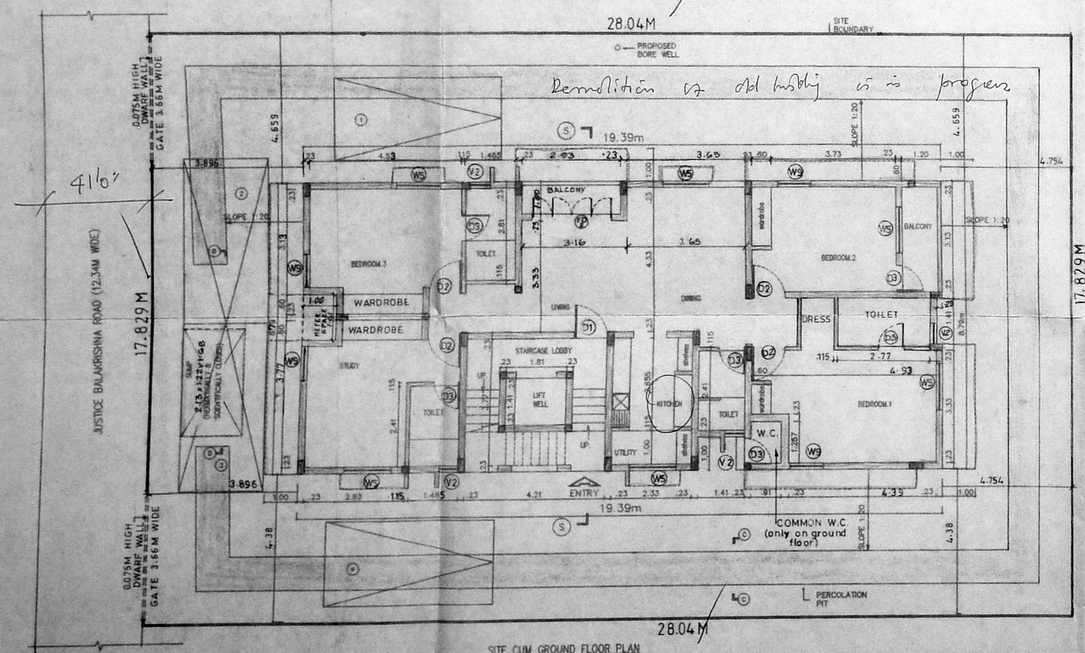

SITE CUM GROUND FLOOR PLAN

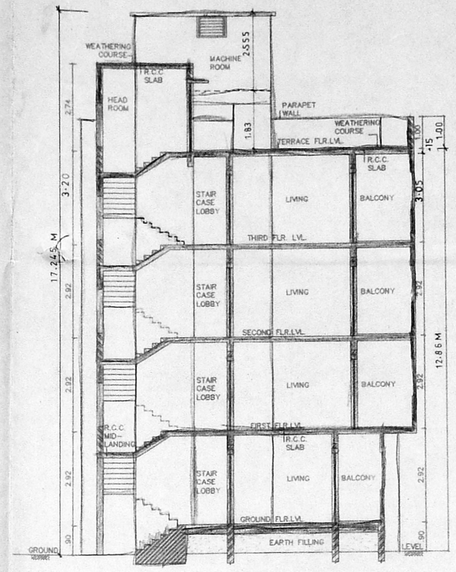

SECTION - 'SS'

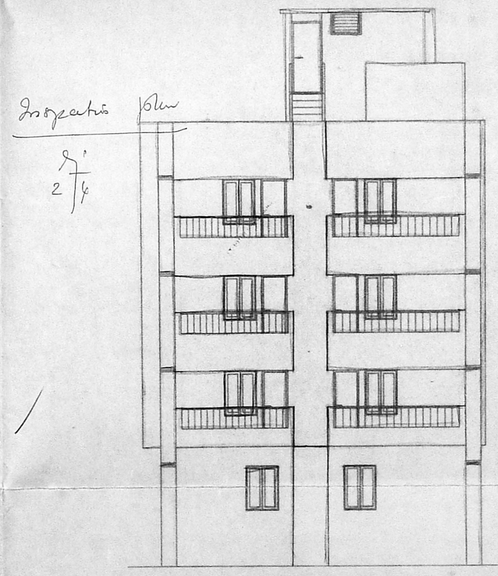

FRONT ELEVATION

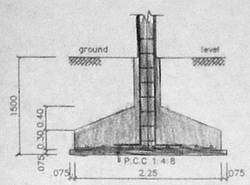

SECTION - XX

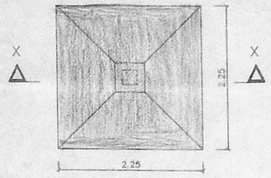

PLAN OF FOUNDATION
SCALE 1:50

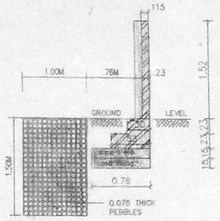

SECTION C/C
(SECTION OF COMPOUND WALL & PERCOLATION PIT)
SCALE 1:50

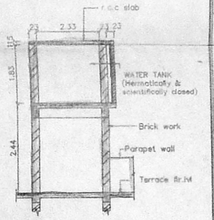

SECTION WW

SECTION OF WATER TANK
SCALE 1:100

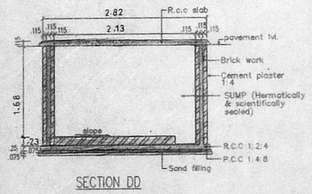

SECTION DD
SECTION OF SUMP
SCALE 1:50

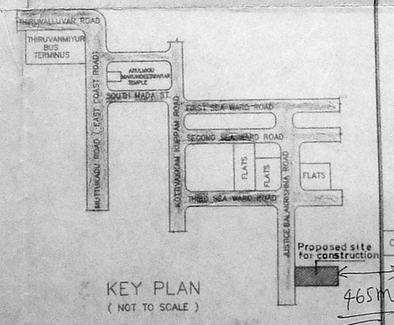

KEY PLAN
(NOT TO SCALE)

MMDA B/PP NO. 1
C.No. B2/5723/96
FORM I 3014
FORM II
A.P.
D.P.
O/C

CODE	SIZE	DESCRIPTION
FD2	2.36 x 1.[illegible]	COUNTRY WOOD FRAMED FRENCH DOOR (painted)
D1	1.00 X 2.[illegible]	TEAK WOOD FRAMED FLUSH DOOR
D2	0.91 X 2.[illegible]	COUNTRY WOOD FRAMED FLUSH DOOR
D3	0.76 X 2.1[illegible]	COUNTRY WOOD FRAMED FLUSH DOOR
W5	1.475 x 1.37	STEEL GLAZED WINDOW
W9	0.975 x 1.37	STEEL GLAZED WINDOW
V1	0.91 X 0.66	STEEL GLAZED VENTILATOR
V2	0.61 x 0.94	STEEL GLAZED VENTILATOR
J	1.10 X 1.37	R.C.C.JALLI.

SPECIFICATION

SL.NO	DESCRIPTION
1.	P.C.C. 1:4:8 IN FOUNDATION
2.	SAND FILLING IN FOUNDATION
3.	BRICK WORK IN C.M. 1:6
4.	R.C.C. WORK FOR SLABS,LINTELS & BEAMS Etc.,
5.	PLASTERING IN C.M. 1:5 EXTERNAL & 1:4 INTERNAL
6.	MOSAIC TILED FLOORING.
7.	WEATHERING COURSE OF BRICK JELLY LIME CONC.

AREA STATEMENT

PLOT AREA	499.24 M²
BUILT UP AREA	746.7084 M²

COLOUR INDEX

PROPOSED CONSTRUCTION	○
BOUNDARY OF SITE	○
ROAD	○

R.No	DATE	ZONE	REVISIONS	INITIAL

DRG NO.	DATE	SCALE	FILE	REV	DRN.BY.	CHD.BY.
1 480 196M	28-2-95	1:100	GRIHALA GRIHACOR	0	S.M.	

PROPOSED CONSTRUCTION
OF FLATS AT DOOR
No 21B, JUSTICE BALAKRISHNA ROAD,
VALMIKI NAGAR,
MADRAS - 600 041.
T.S.No: 210/2AIA/15-A (PT); (OLD) 210/2,
PLOT NO: 21B, (OLD)21,
TALUK - MYLAPORE - TRIPLICANE,
CORP.DIV.No: (OLD)150, (NEW) 155,
ZONE: 10.
THIRUVANMIYUR VILLAGE.

HTL

Saraja Mohan

OWNER'S SIGNATURE

LICENSE NO. 306/ 95-96

LICENSED SURVEYOR

N