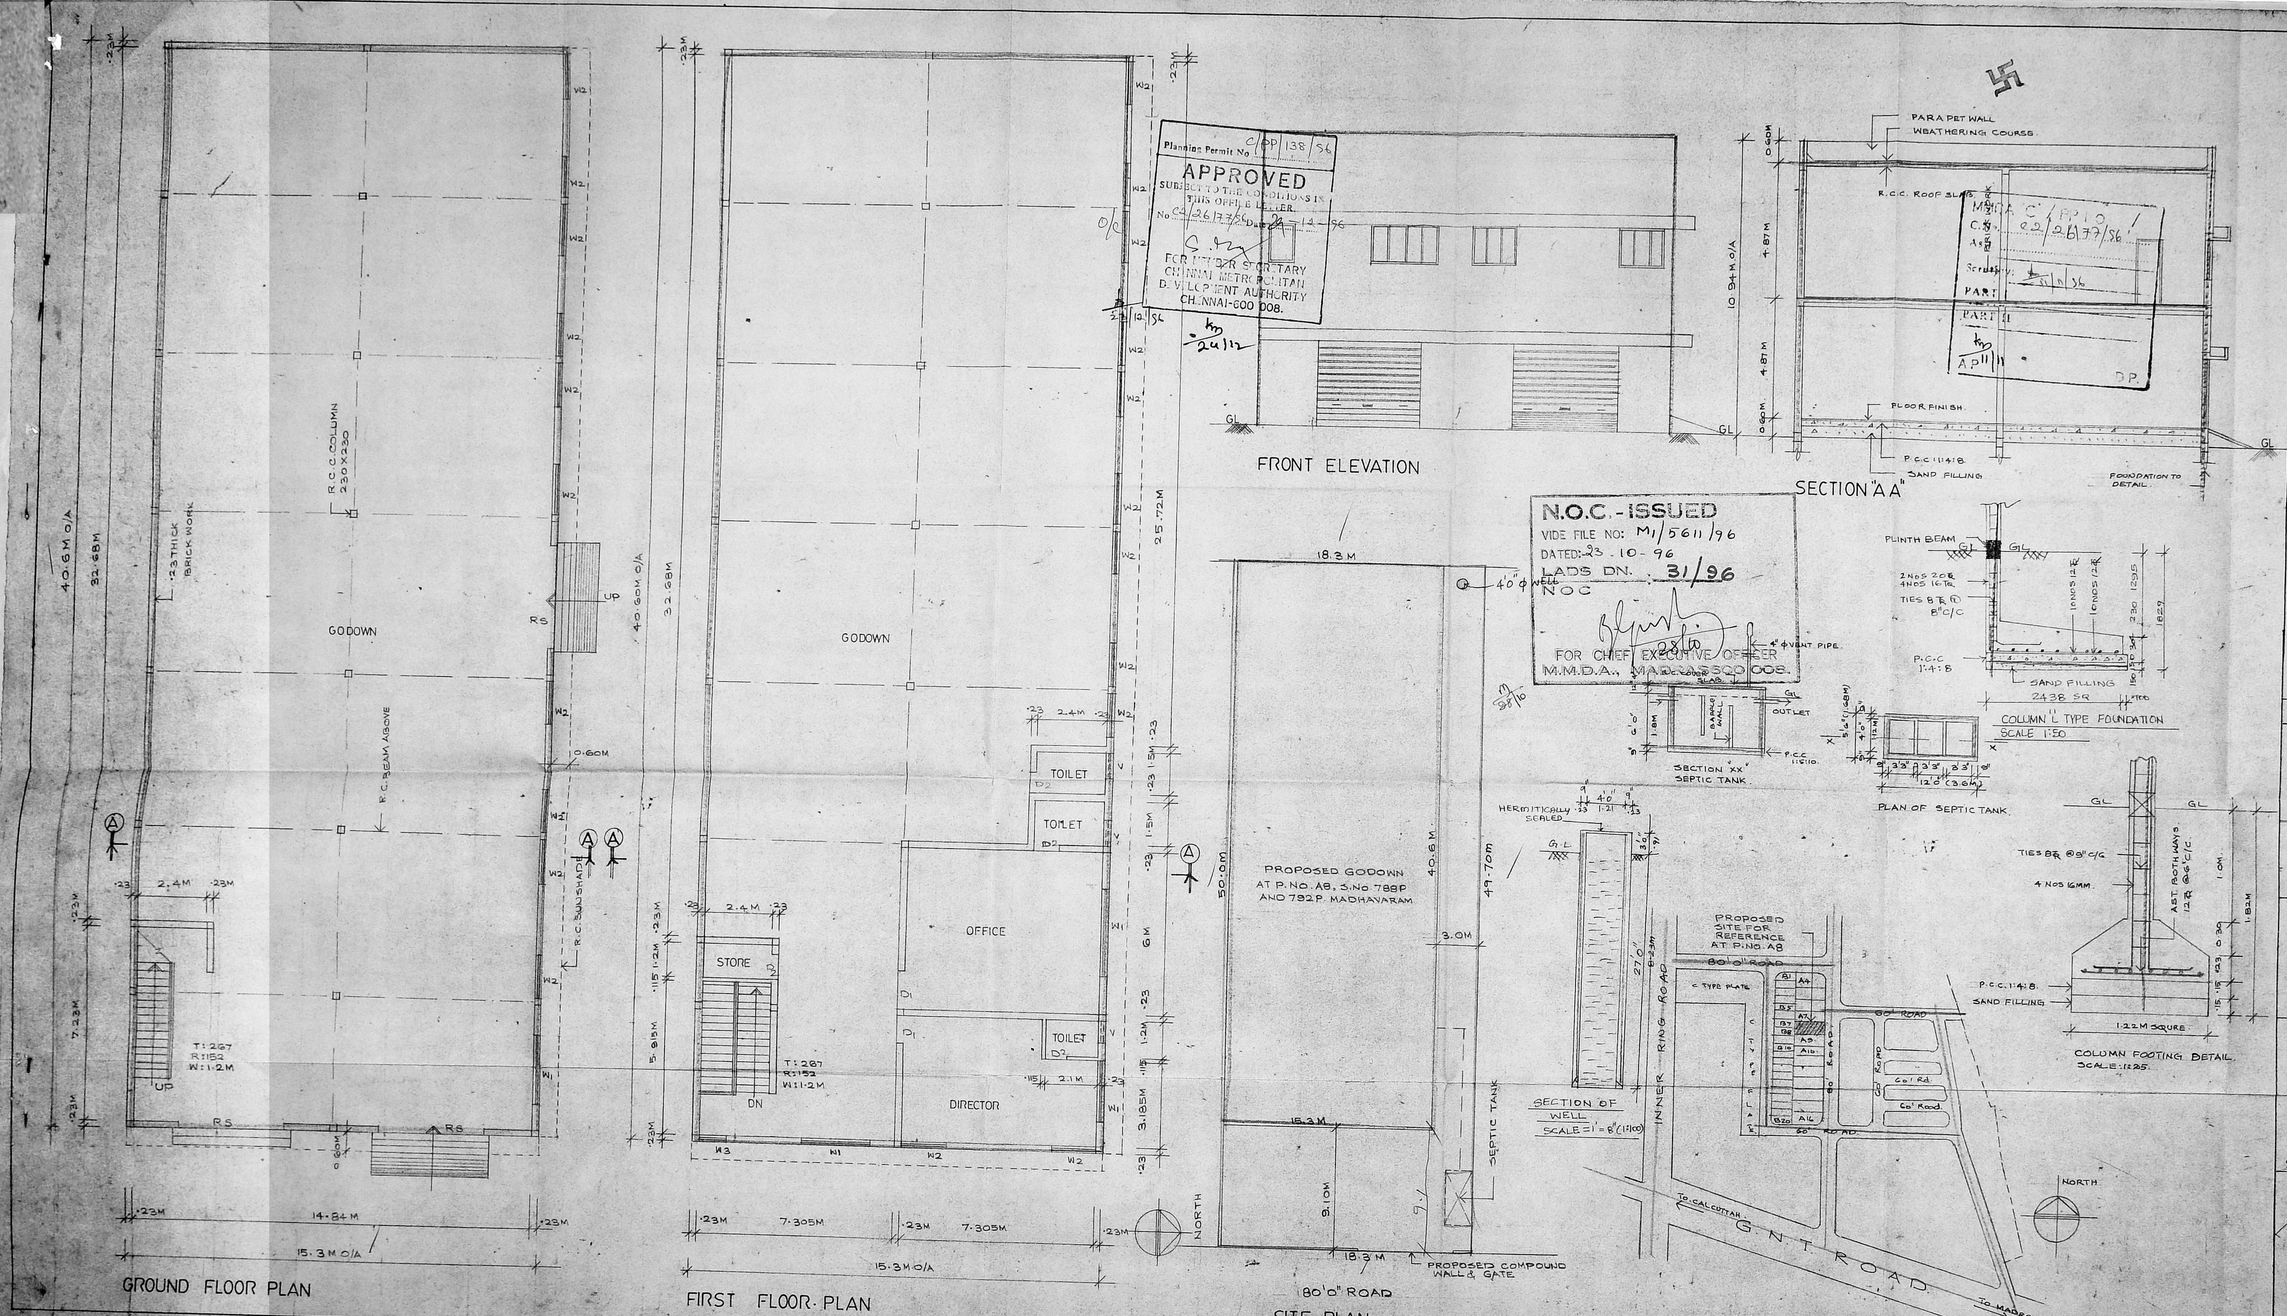

SCHEDULE OF JOINERY

TYPE	WIDTH	HEIGHT	DESCRIPTION
RS	3658	2438	ROLLING SHUTTER
D1	914	2134	W. FLUSH DOOR
D2	762	2134	DO -
W1	2438	1372	W.G. WINDOW
W2	1524	1372	DO -
W3	914	1372	DO -
V	600	600	W.G. VENTILATOR

AREA STATEMENT

LAND AREA : 912.25 M²

BUILT UP AREA :

Ground floor : 621.18 M²

First floor : 621.18 M²

Total 1242.36 M²

COVERAGE : 68.0%

F.S.I : 1.36

COLOUR CODE REFERENCE

PROPOSED

EXISTING ROAD

PLOT BOUNDARY

For A.S. TRANSPORT (P) LTD.

Managing Director

SIGNATURE OF OWNER

T. CASTOURY, D.C.E., D.C.T., & C.S.

Civil Engineer,
Licensed Surveyor No: 829,
Corporation of Madras,
No: 47, East Coast Road,
SANDHPET, MADRAS-600 015

SIGNATURE OF LICENSED SURVEYOR

PROPOSED GODOWN AT P.NO. A 8, S.NO. 788P & 792P, IN BUS & TRUCK TERMINAL, MADHAVARAM, MADRAS. SCALE: 1:100

For M/S. A.S. TRANSPORT